
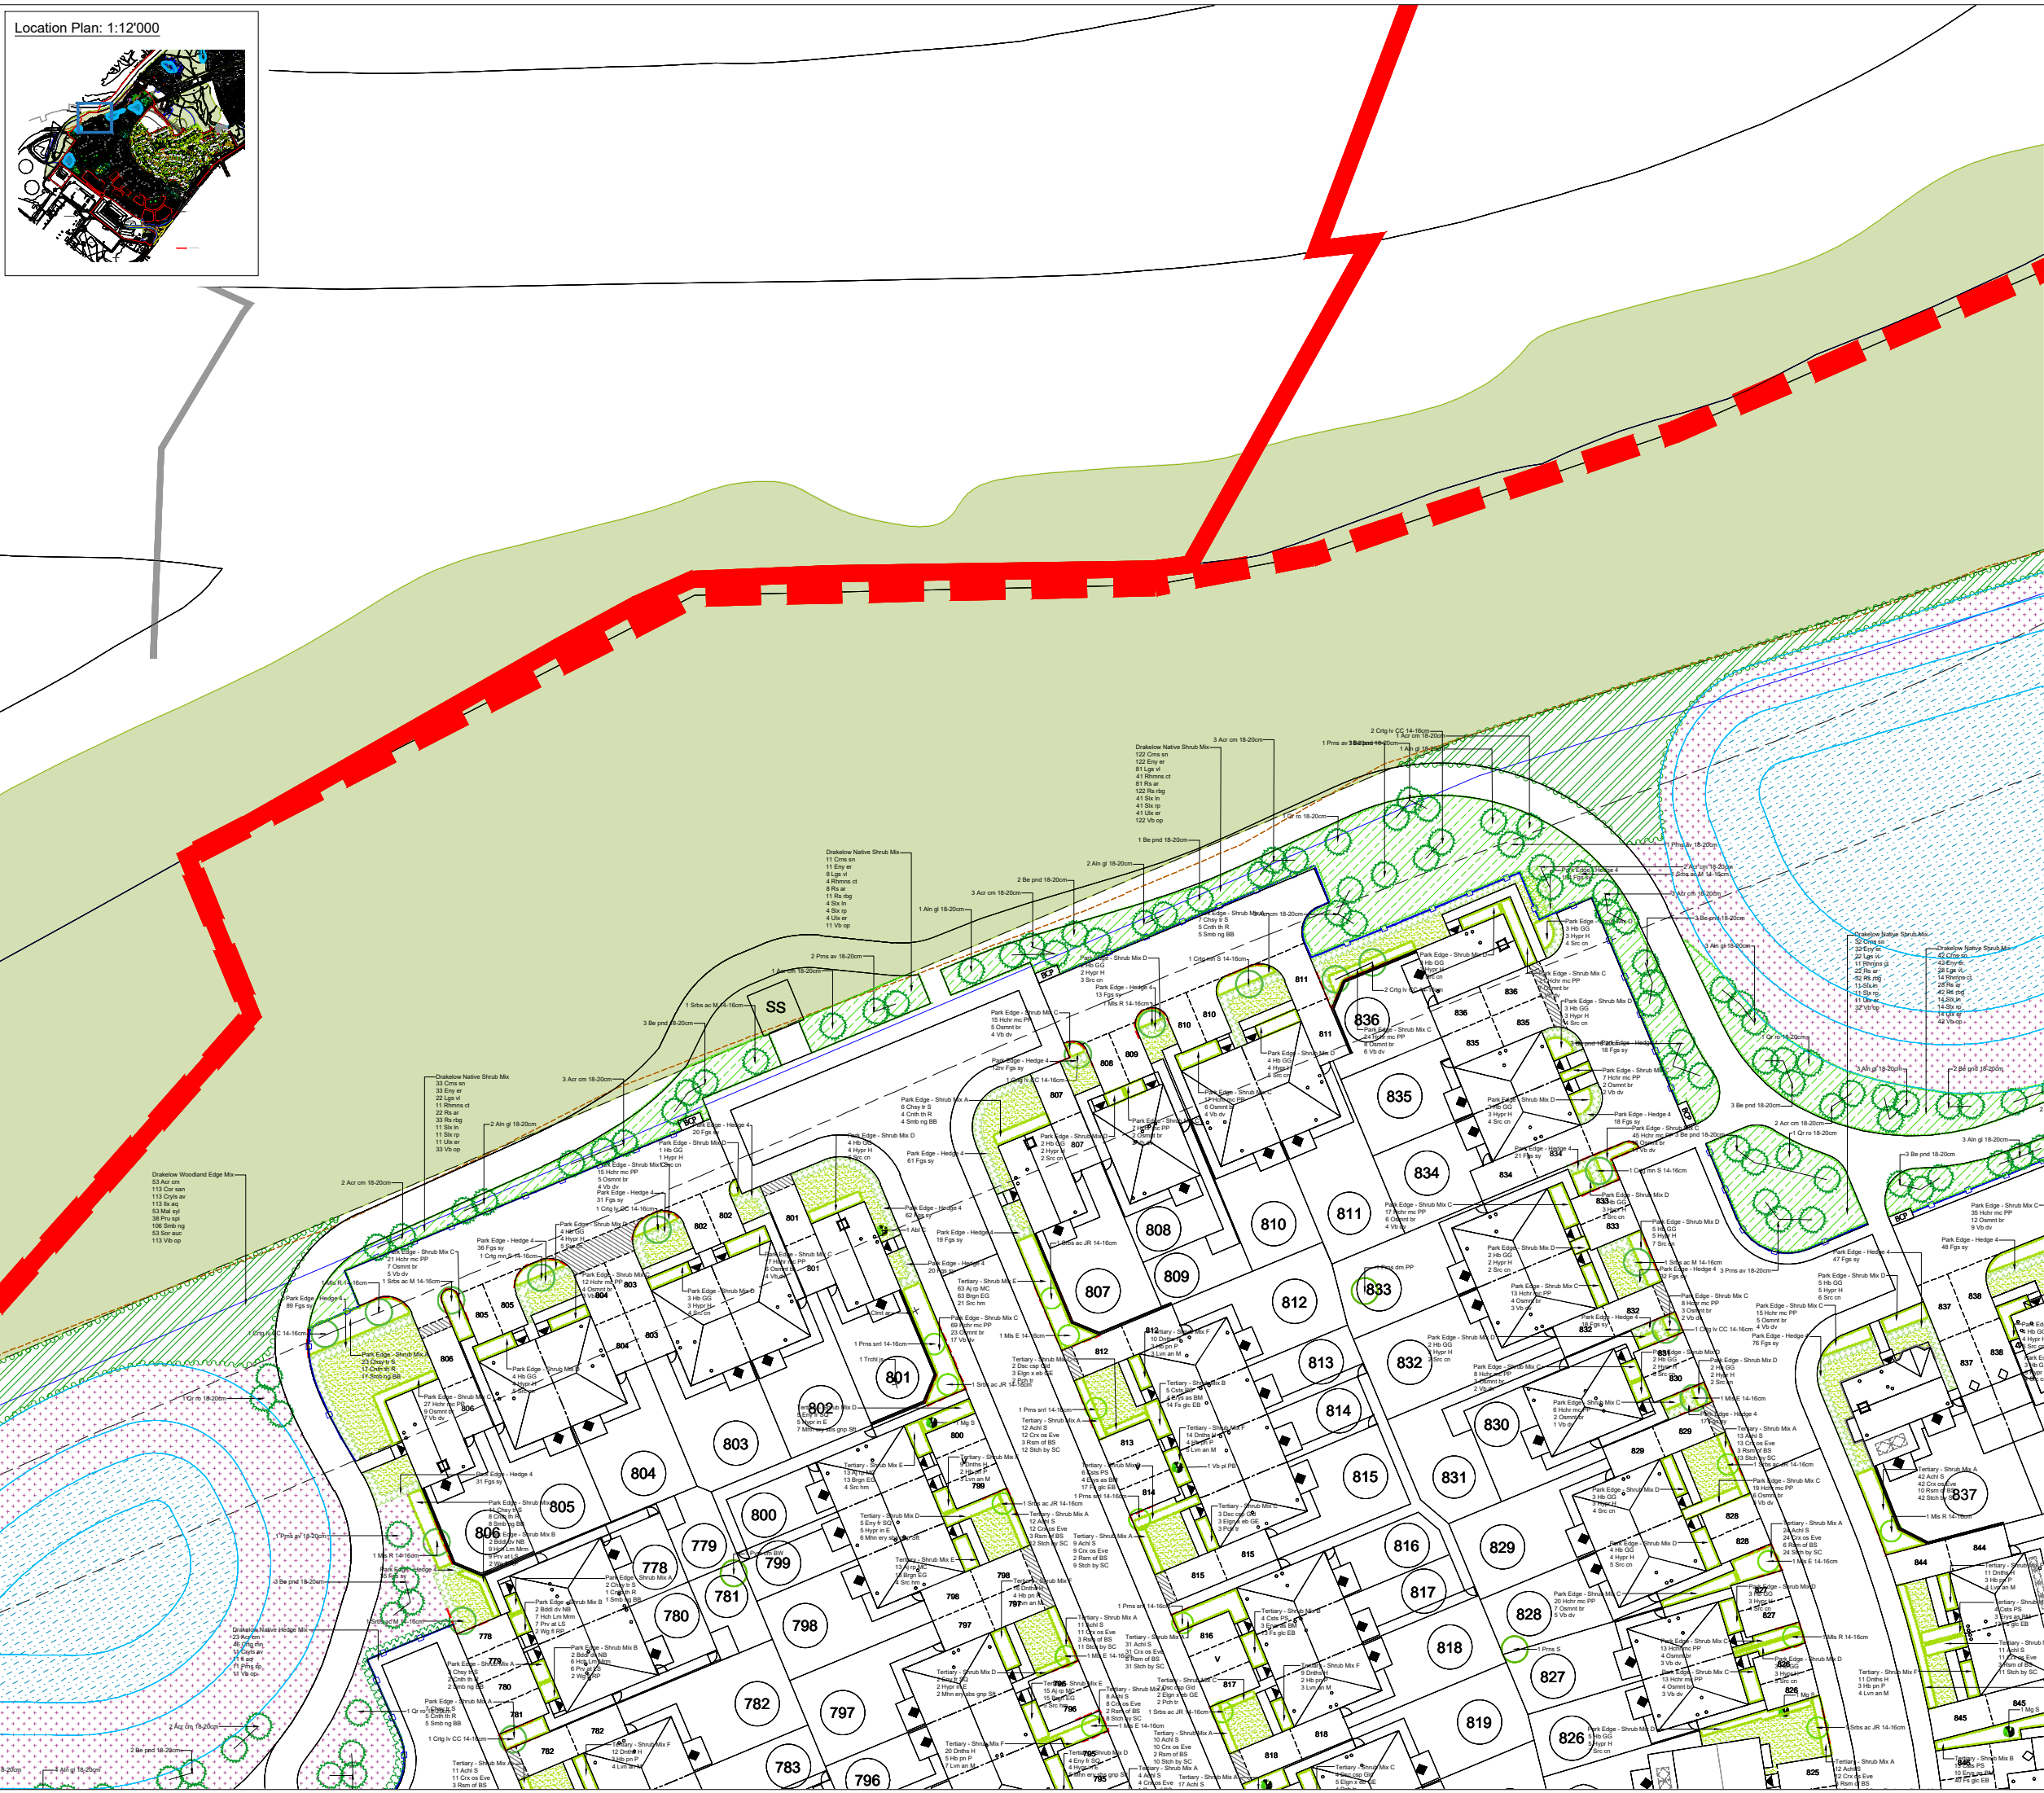


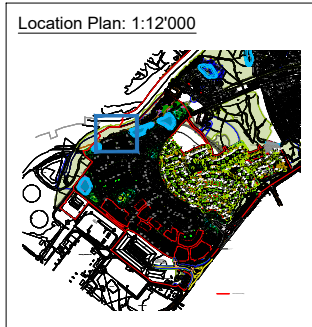

Key	
	Existing trees to be retained and protected in accordance with BS 5837:2012
	Existing trees / hedgerow to be removed in accordance with RPS Tree Retention and Removal Plan
	Proposed flood barrier Supplier: CeresFlow Urban Reflood BSI or equal approved Approximate extent shown (in structural engineer's detail and recommendations)
Public Open Space	
	Proposed woodland edge mix
	Proposed native shrub mix
	Proposed specimen tree planting - POS
	Proposed hedge planting - POS
	Proposed amenity grass mix (EG21) (Supplier: Emergent seeds or equal approved)
	Proposed sub planting
	Proposed general purpose meadow grass mix (EG1) (Supplier: Emergent seeds or equal approved)
	Proposed general purpose meadow mix (EM2) (Supplier: Emergent seeds or equal approved)
	Proposed meadow grass mix for wet soils (EG8) (Supplier: Emergent seeds or equal approved)
Residential	
	Proposed specimen tree planting - Principal Street (CeresFlow Urban Reflood barriers to be installed where required)
	Proposed specimen tree planting - Secondary Street (CeresFlow Urban Reflood barriers to be installed where required)
	Proposed specimen tree planting - Park Edge (CeresFlow Urban Reflood barriers to be installed where required)
	Proposed specimen tree planting - Tertiary Street / Shared Surface (CeresFlow Urban Reflood barriers to be installed where required)
	Proposed hedge planting - Principal Street
	Proposed hedge planting - Secondary Street
	Proposed hedge planting - Park Edge
	Proposed hedge planting - Tertiary Street / Shared Surface (Edge Lane / Residential Edge)
	Proposed shrub/hedgerow planting
	Proposed specimen shrub planting
	Proposed climber planting
	Proposed grass
	Proposed gravel

Notes

1. This drawing has been prepared in accordance with the scope of RPS's appointment with its client and is subject to the terms and conditions of that appointment. RPS accepts no liability for any use of this document other than by its client and only for the purposes for which it was prepared and provided.

2. If received electronically it is the recipient's responsibility to print to correct scale. Only written dimensions should be used.

3. This drawing should be read in conjunction with all other relevant drawings and specifications.

To be read in conjunction with the following RPS documents:

JSL3941-RPS-XX-XX-DR-0001	Overall Arrangement Plan
JSL3941-RPS-XX-XX-DR-0002	Open Space Strategy Plan
JSL3941-RPS-XX-XX-DR-0003	Detailed Soft Landscape Proposals (01)
JSL3941-RPS-XX-XX-DR-0004	Detailed Soft Landscape Proposals (02)
JSL3941-RPS-XX-XX-DR-0005	Detailed Soft Landscape Proposals (03)
JSL3941-RPS-XX-XX-DR-0006	Detailed Soft Landscape Proposals (04)
JSL3941-RPS-XX-XX-DR-0007	Detailed Soft Landscape Proposals (05)
JSL3941-RPS-XX-XX-DR-0008	Detailed Soft Landscape Proposals (06)
JSL3941-RPS-XX-XX-DR-0009	Detailed Soft Landscape Proposals (07)
JSL3941-RPS-XX-XX-DR-0010	Detailed Soft Landscape Proposals (08)
JSL3941-RPS-XX-XX-DR-0011	Detailed Soft Landscape Proposals (09)
JSL3941-RPS-XX-XX-DR-0012	Detailed Soft Landscape Proposals (10)
JSL3941-RPS-XX-XX-DR-0013	Detailed Soft Landscape Proposals (11)
JSL3941-RPS-XX-XX-DR-0014	Detailed Soft Landscape Proposals (12)
JSL3941-RPS-XX-XX-DR-0015	Detailed Soft Landscape Proposals (13)
JSL3941-RPS-XX-XX-DR-0016	Detailed Soft Landscape Proposals (14)
JSL3941-RPS-XX-XX-DR-0017	Detailed Soft Landscape Proposals (15)
JSL3941-RPS-XX-XX-DR-0018	Detailed Soft Landscape Proposals (16)
JSL3941-RPS-XX-XX-DR-0019	Detailed Soft Landscape Proposals (17)
JSL3941-RPS-XX-XX-DR-0020	Detailed Soft Landscape Proposals (18)
JSL3941-RPS-XX-XX-DR-0021	Detailed Soft Landscape Proposals (19)
JSL3941-RPS-XX-XX-DR-0022	Detailed Soft Landscape Proposals (20)
JSL3941-RPS-XX-XX-DR-0023	Detailed Soft Landscape Proposals (21)
JSL3941-RPS-XX-XX-DR-0024	Detailed Soft Landscape Proposals (22)
JSL3941-RPS-XX-XX-DR-0025	Detailed Soft Landscape Proposals (23)
JSL3941-RPS-XX-XX-DR-0026	Detailed Soft Landscape Proposals (24)
JSL3941-RPS-XX-XX-DR-0027	Detailed Soft Landscape Proposals (25)
JSL3941-RPS-XX-XX-DR-0028	Detailed Soft Landscape Proposals (26)
JSL3941-RPS-XX-XX-DR-0029	Detailed Soft Landscape Proposals (27)
JSL3941-RPS-XX-XX-DR-0030	Detailed Soft Landscape Proposals (28)
JSL3941-RPS-XX-XX-DR-0031	Detailed Soft Landscape Proposals (29)
JSL3941-RPS-XX-XX-DR-0032	Detailed Soft Landscape Proposals (30)
JSL3941-RPS-XX-XX-DR-0033	Planting Schedule
JSL3941-RPS-XX-XX-DR-0034	Specification and Planting Schedule

Salisbury House, 2A Tottenhall Road,
Wolverhampton, West Midlands, WV1 4SA
T: 01902 325550 E: enquiries@rpsgroup.com

Client: **Countryside Properties**

Project: **Walton Road, Drakelow**

Title: **Detailed Soft Landscape Proposals Sheet 4 of 32**

Status:	1:200	Date Created:	May 2021
Comment:	@AO	Task Team:	Task Information
Task Team:	DMB	Author:	DMB
Manager:	DMB	Checker:	DMB
Document Number:	JSL3941-RPS-XX-XX-DR-L-9006	Project Code - Originator - Zone - Level - Type - Role - Drawing Number:	
RPS Project Number:	JSL3941	Subsidiary:	P03
RPS Group:	rpsgroup.com	Revision:	