


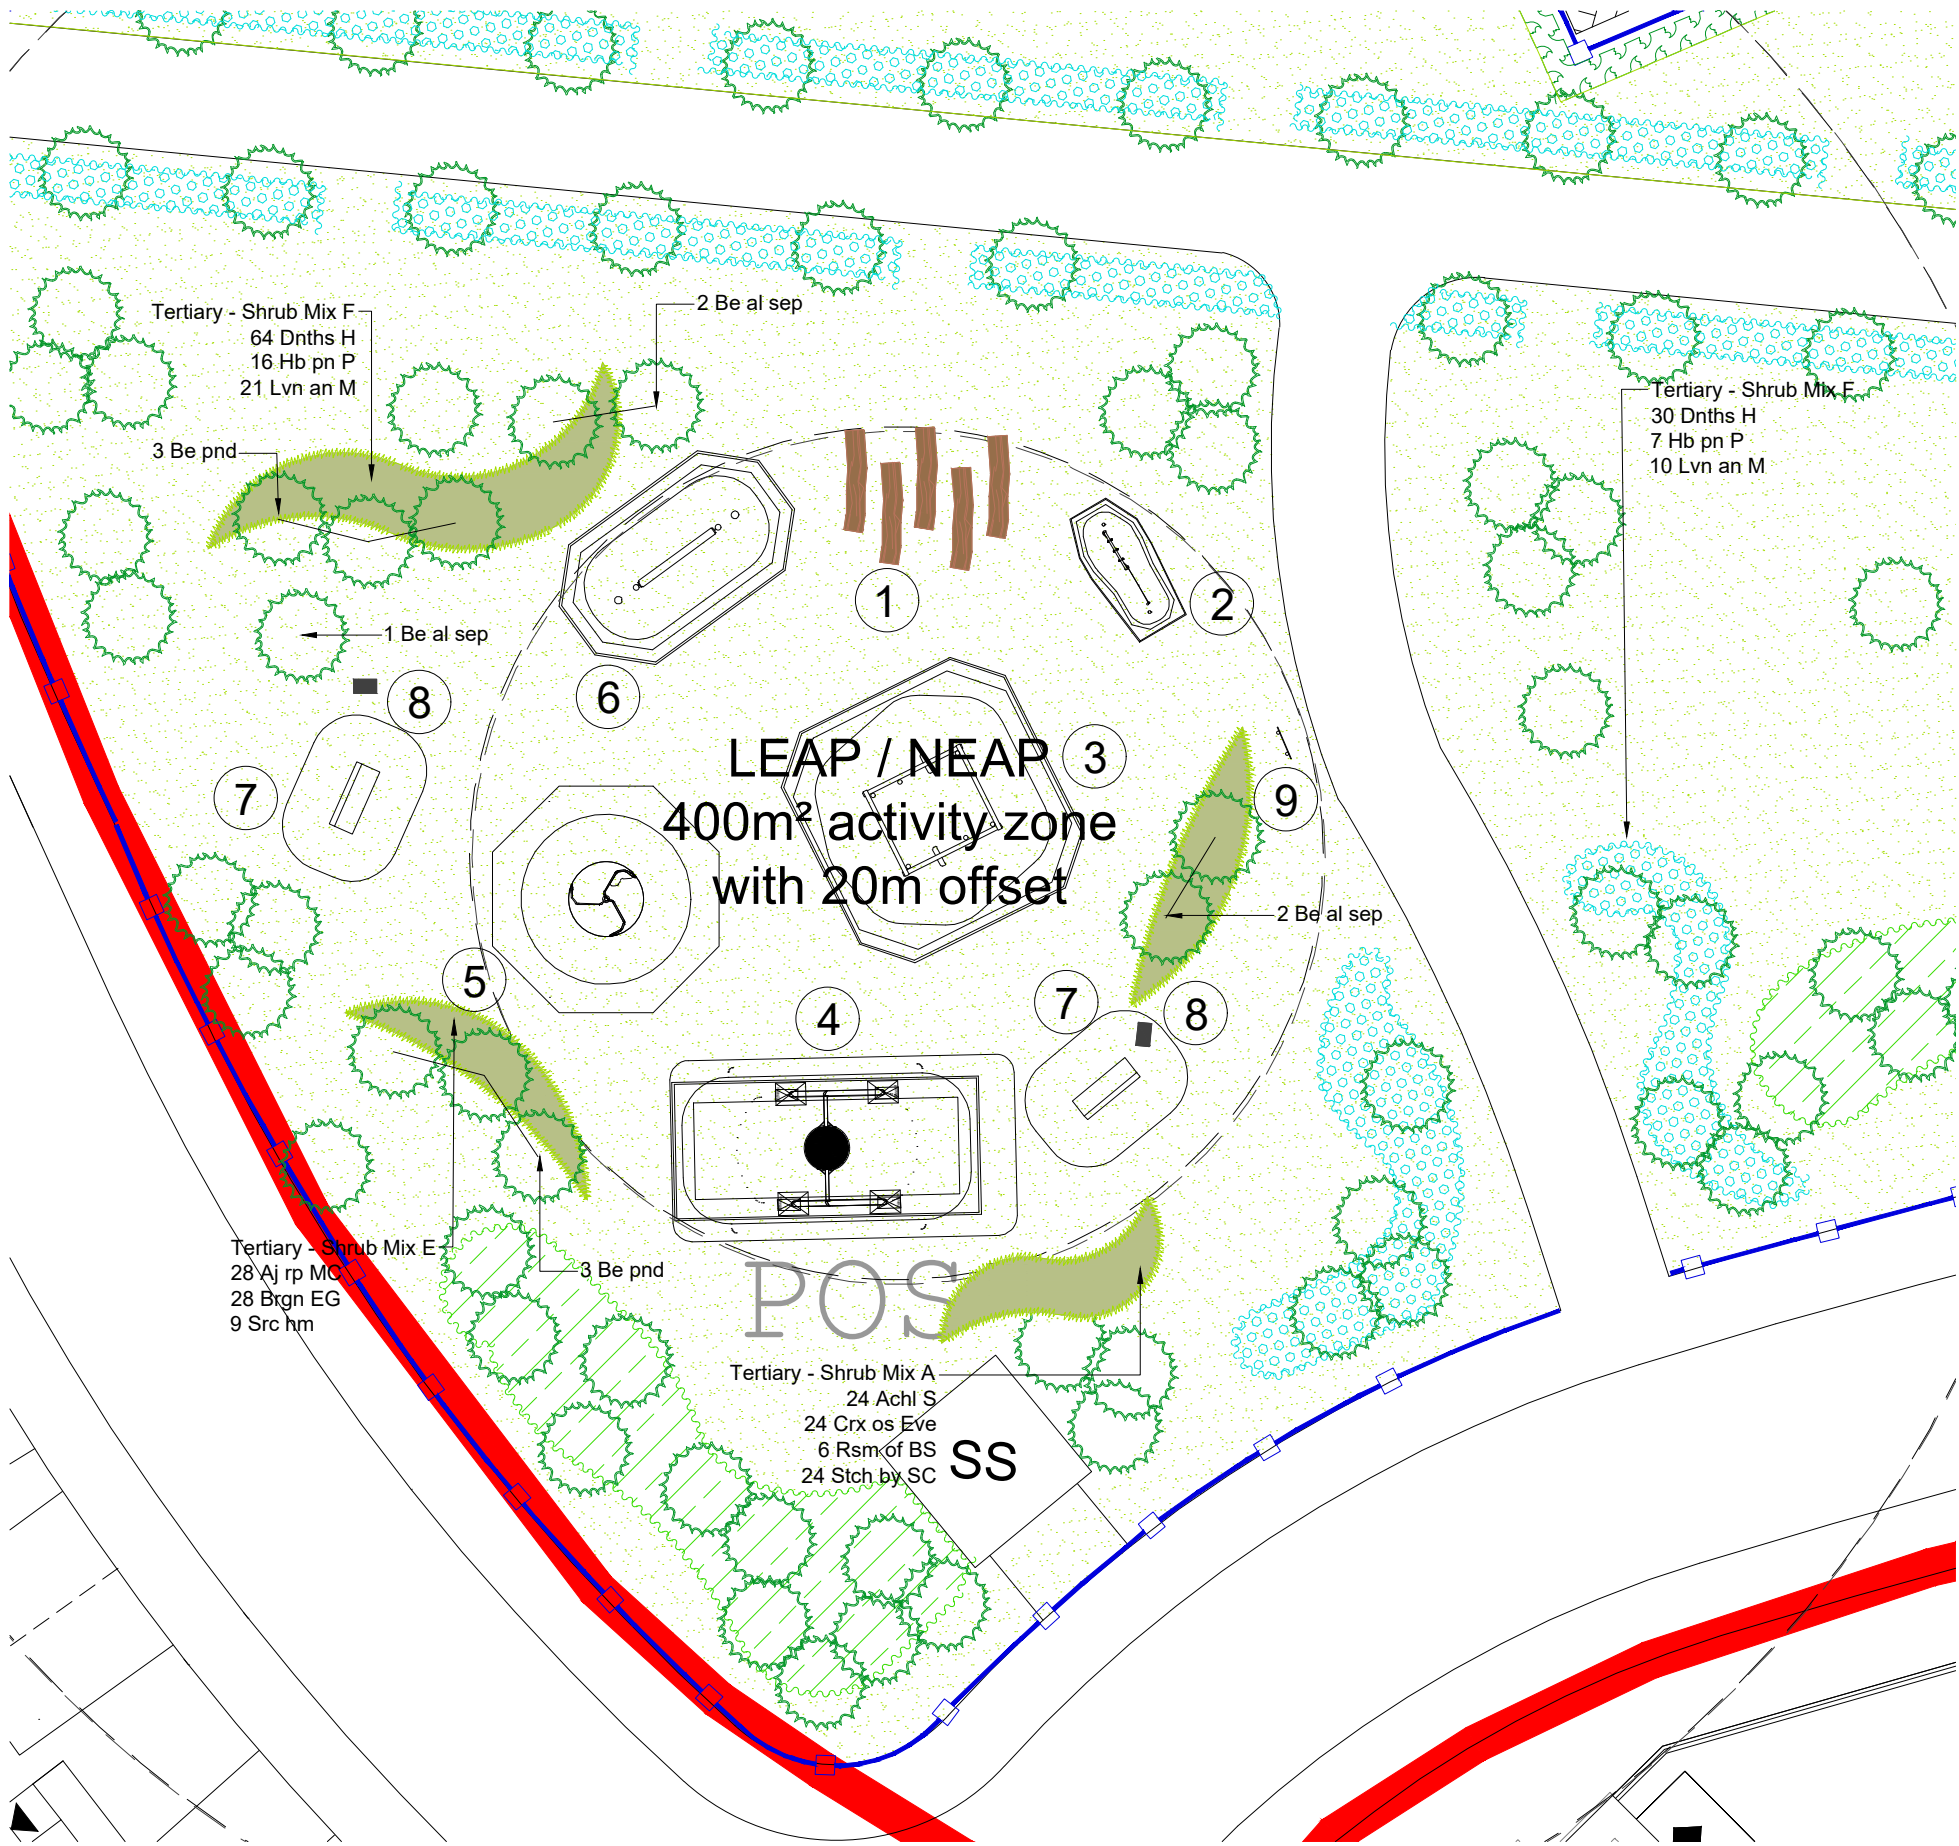

LEAP Equipment Key:



1 5No. Timber Stepping Logs: To be created using a relatively straight log, laid as shown and fixed to ensure no rolling. Maximum height above ground 200mm. Remove bark from top surface, flatten and score in a diamond pattern. Minimum space between logs 300mm to prevent entrapment. All ends to be smoothed and chamfered.



2 Combo 7 - swinging steps and rope walk combo. Timber and rope
Supplied by Playdale or similar approved.



3 Mini Playframe - Timber frame with scramble net, tyres and swing bars.
Supplied by Playdale or similar approved.



4 Timber Team Swing - Timber uprights with a galvanised steel top pole.
Seat colour: Green
Supplied by Playdale or similar approved.



5 Inclusive Orbit - Stainless steel
Supplied by Playdale or similar approved.




6 Rocking Log - Timber log with a flat top and foot grips.
Supplied by Playdale or similar approved.



7 Bandrake Seat, 1800mm x 650mm x 770mm
Supplied by Playdale or similar approved.



8 Closed Top Litter Bin, 360mm x 610mm x 960mm, Colour: Black
Supplied by Playdale or similar approved.

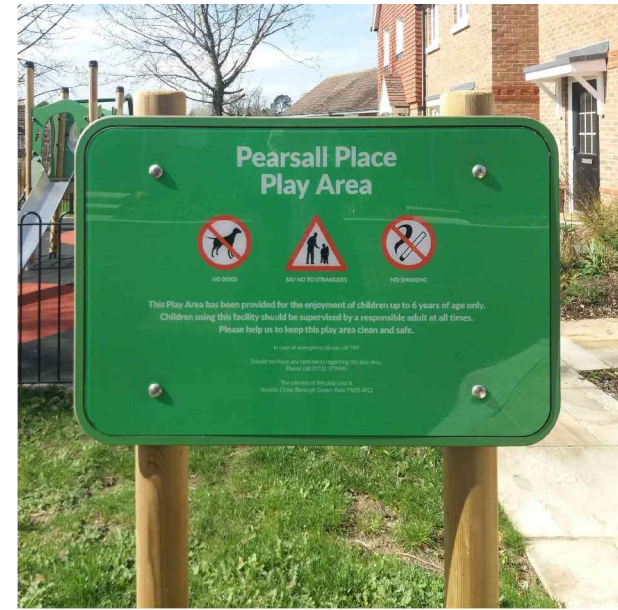

9 Entrance Sign, 900mm x 130mm x 1500mm
Timber posts, aluminium panel
Supplied by Playdale or similar approved.

Planting Schedules: LEAP East & West

LEAP Tree Planting								
No.	Abb. Text	Species	Form	Age	Girth	Height	Clear Stem	Root
8	Be al sep	Betula albosinensis septentrionalis	Standard (Extra Heavy)	3x	18-20cm	450-500cm	min 200cm	RB
6	Be pnd	Betula pendula	Standard (Extra Heavy)	3x	18-20cm	450-500cm	min 200cm	RB
6	Liq sty	Liquidambar styraciflua	Standard (Extra Heavy)	3x	18-20cm	450-500cm	min 200cm	RB
20								

Tertiary - Shrub Mix A								
Qty	Abb. Text	Species	Container	Root	Height	Habit	Ctrs	%age Mix
104	Achl S	Achillea 'Summervine'	3L	C			0.300	25.00 %
104	Crx os Eve	Carex oshimensis 'Everest'	1-2L	C			0.300	25.00 %
26	Rsm of BS	Rosmarinus officinalis 'Blue Spires'	2L	C	30-40cm	Bushy	0.600	25.00 %
104	Stch by SC	Stachys byzantina 'Silver Carpet'	3L	C			0.300	25.00 %
338								

Tertiary - Shrub Mix B								
Qty	Abb. Text	Species	Container	Root	Height	Habit	Ctrs	%age Mix
10	Csts PS	Cistus 'Peggy Sammons'	3L	C	30-40cm	Bushy	0.600	40.00 %
8	Erys as BM	Erysimum asperum 'Bowles Mauve'	2L	C			0.600	30.00 %
31	Fs glc EB	Festuca glauca 'Elijah Blue'	1-2L	C			0.300	30.00 %
49								

Tertiary - Shrub Mix E								
Qty	Abb. Text	Species	Container	Root	Height	Habit	Ctrs	%age Mix
89	Aj rp MC	Ajuga reptans 'Multi-Color'	1-2L	C			0.300	30.00 %
89	Brgn EG	Bergenia 'Evening Glow'	3-5L	C			0.300	30.00 %
29	Src hm	Sarcococca humilis	3L	C	20-30cm	Bushy	0.600	40.00 %
207								

Tertiary - Shrub Mix F								
Qty	Abb. Text	Species	Container	Root	Height	Habit	Ctrs	%age Mix
159	Dnth H	Dianthus 'Helen'	1-2L	C			0.300	30.00 %
39	Hb pn P	Hebe pinguifolia 'Paei'	3L	C	20-30cm(D)	Bushy	0.600	30.00 %
53	Lvn an M	Lavandula angustifolia 'Munstead'	5-7.5L	C	30-40cm	Bushy	0.600	40.00 %
251								




To be read in conjunction with the following documents:
JSL3941-RPS-XX-XX-DR-L-9038 LEAP Detailed Landscape Proposals (P1)
JSL3941-RPS-XX-XX-DR-L-9037 LEAP Detailed Landscape Proposals (P2)


EG22 Strong Lawn grass Mixture (Sow at 250Kg/hectare or 25g/m2)		
Composition: Emorsgate EG22 is an excellent all purpose lawn mixture suited to a wide range of domestic and landscape applications. EG22 contains finer bent and fescue grasses plus some dwarf perennial ryegrass and smooth stalked meadow-grass. This combination produces both an attractive fine turf structure and resilience to wear for pathways and play areas. EG22 is highly adaptable mix: on heavily used areas and fertile ground the stronger the ryegrass will predominate, whilst in other areas finer sward will develop. As well as being tolerant of a wide range of conditions the mix is quick and easy to establish.		
Grasses (100%)		
%	Latin name	Common name
2.5	Agrostis capillaris	Common Bent
2.5	Agrostis castellana	Highland Bent
50	Festuca rubra	Slender creeping Red-fescue
25	Lolium perenne	Perennial Ryegrass
20	Poa pratensis	Smooth-stalked Meadow-grass

© 2019 RPS Group

- Notes
- This drawing has been prepared in accordance with the scope of RPS's appointment with its client and is subject to the terms and conditions of that appointment. RPS accepts no liability for any use of this document other than by its client and only for the purposes for which it was prepared and provided.
 - If received electronically it is the recipient's responsibility to print to correct scale. Only written dimensions should be used.
 - This drawing should be read in conjunction with all other relevant drawings and specifications.

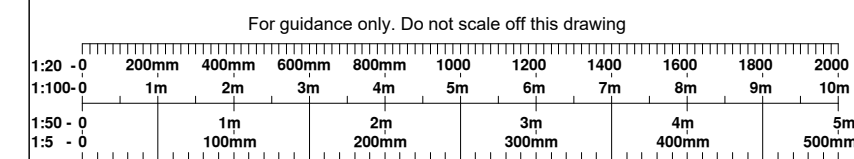

East LEAP Key:

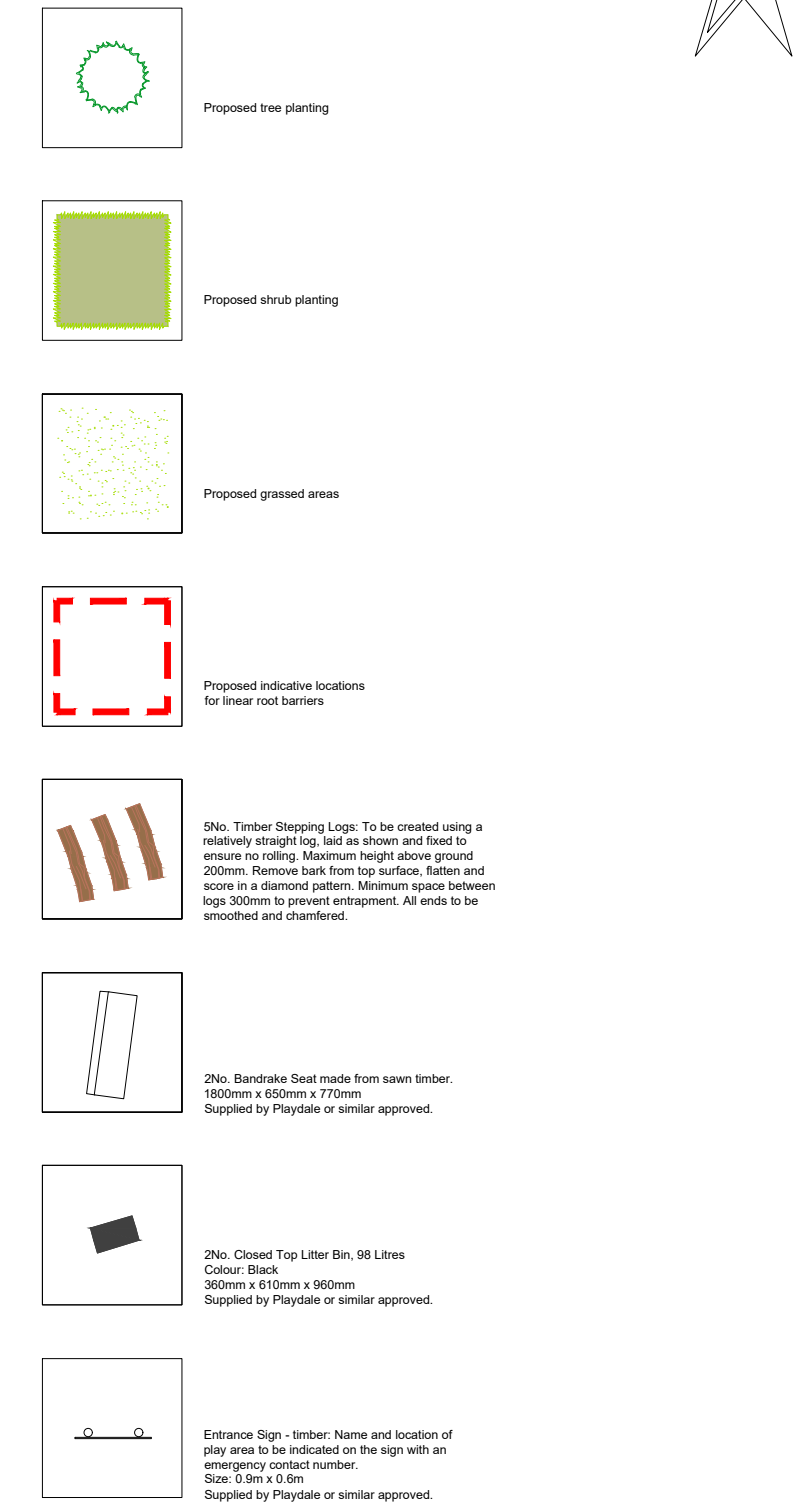

P02	Amended to suit latest layout.	AGH	DMB	19:11:21
P01	First Issue	AGH	DMB	10:06:21
Rev	Description	By	Ckd	Date



Salisbury House, 2A Tattenhall Road,
Wolverhampton, West Midlands, WV1 4SA
T: 01902 925500 E: rpswlv@rpsgroup.com

Client Countryside Properties

Project Walton Road, Drakelow

Title LEAP Detailed Landscape
Proposals
Sheet 2 of 2

Status Scale Date Created
Comment 1:200 @A1 June 2021
Task Team Information Task Information
Manager Author Manager
DMB AGH DMB

Document Number
JSL3941-RPS-XX-XX-DR-L-9037

Project Code - Originator - Zone - Level - Type - Role - Drawing Number

RPS Project Number Suitability Revision
JSL3941 S3 P02

rpsgroup.com