





REAR 1:100



SIDE ADS 170 1:100

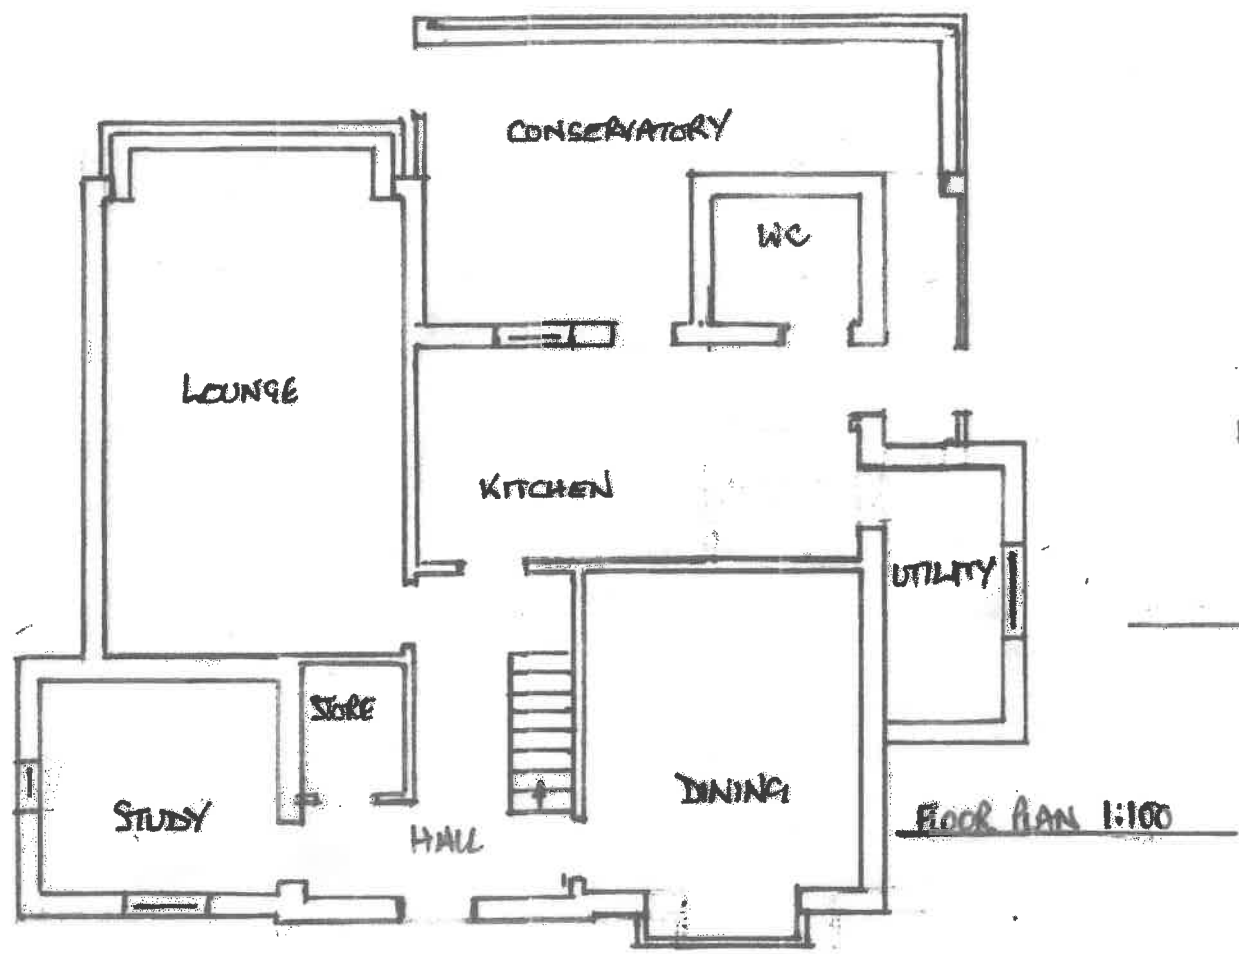


FLOOR PLAN 1:100

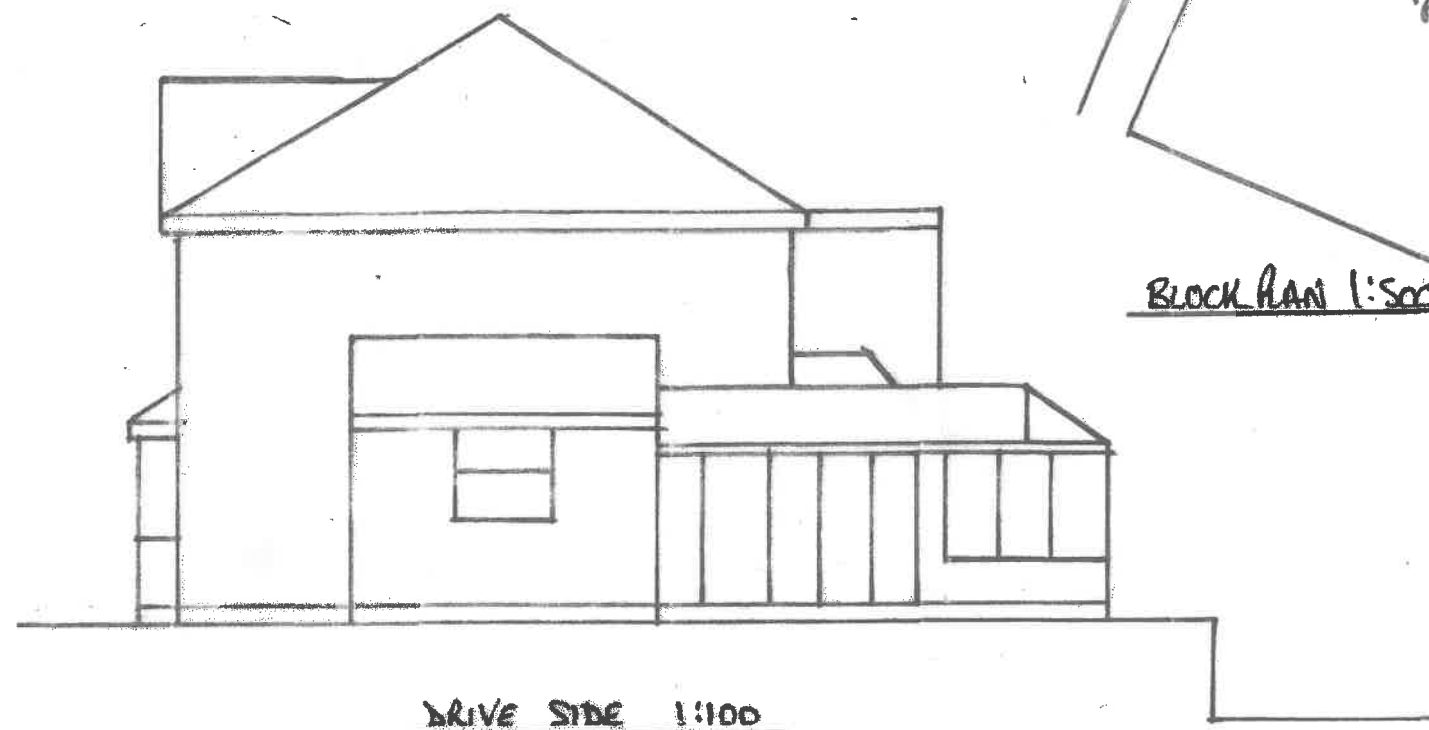

DRIVE SIDE 1:100

EXISTING 1:100

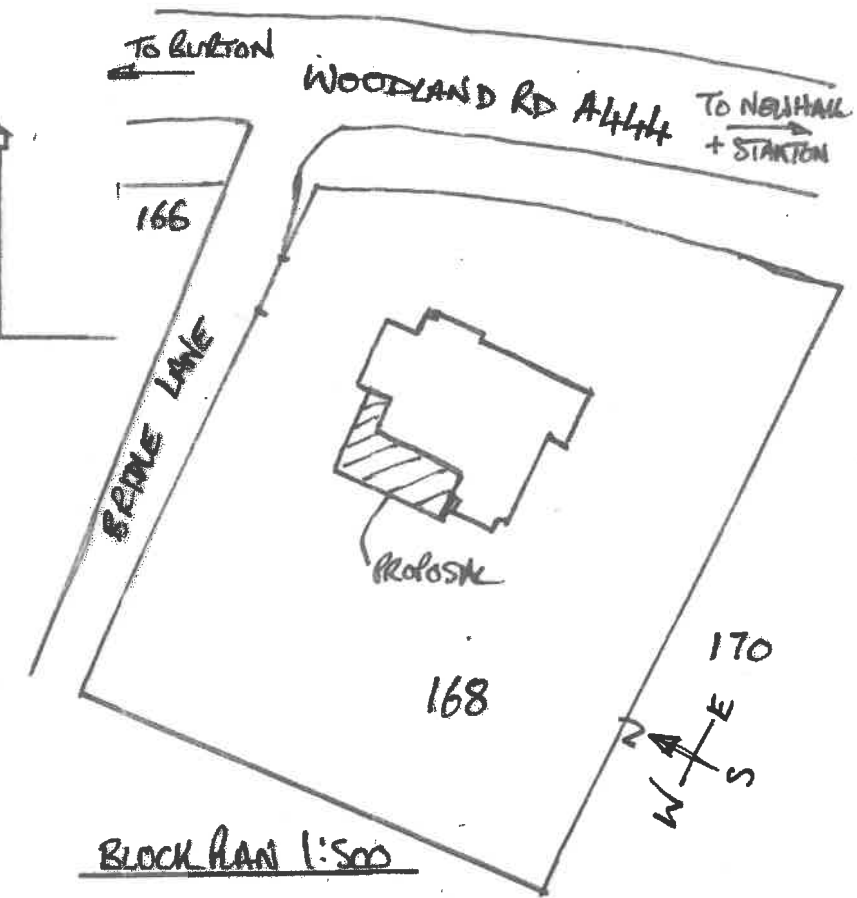

BLOCK PLAN 1:500