



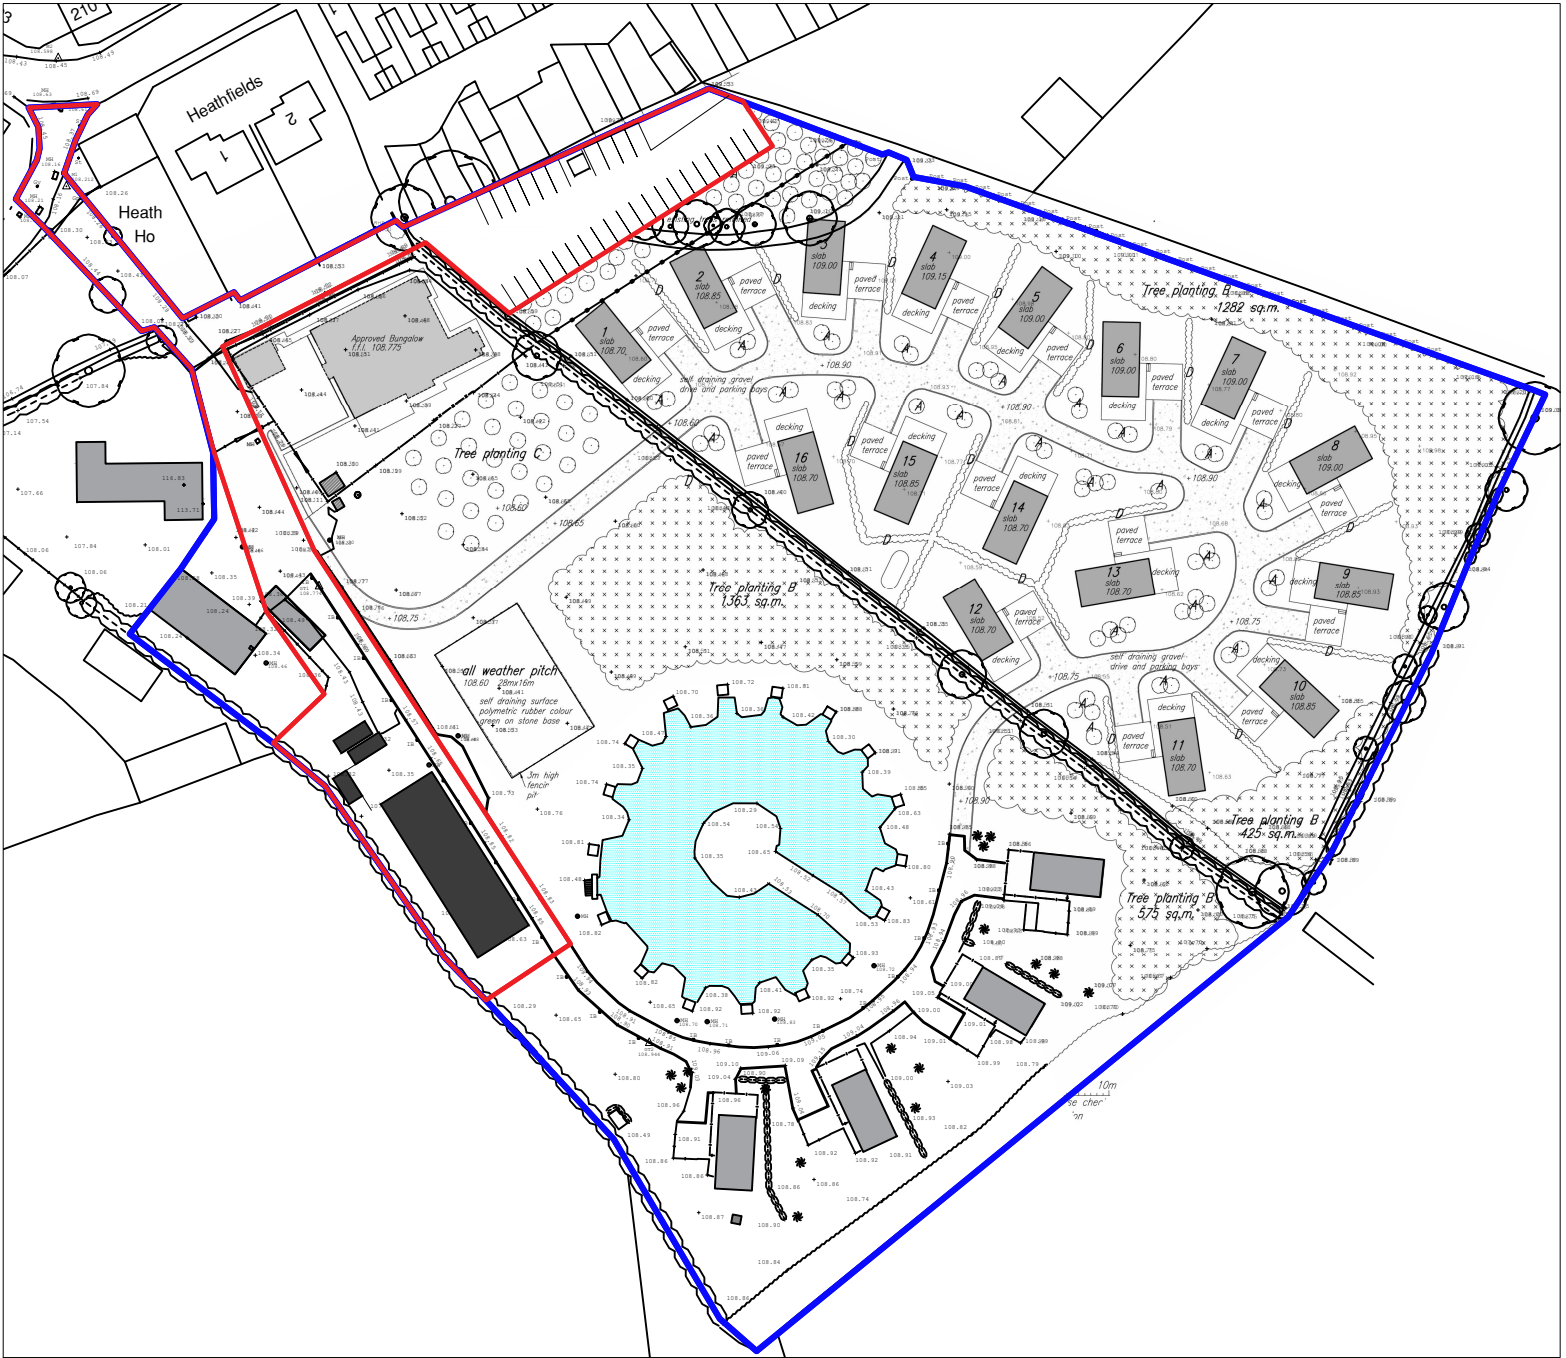

Lakeside View
Location Plan

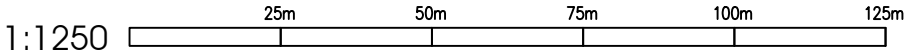

Project Retrospective planning application for a
marquee, cabin, container and car
parking at
Lakeside View
Linton
Swadlincote
Derbyshire
DE12 6PB

Drawn JAK **Scale** 1:1250 @ A4

Date 01.12.2021 **Status** Planning

Disc. Site Location Plan

drg.no. 50493-2020-PR-11

©

Rev.	Description	Date

