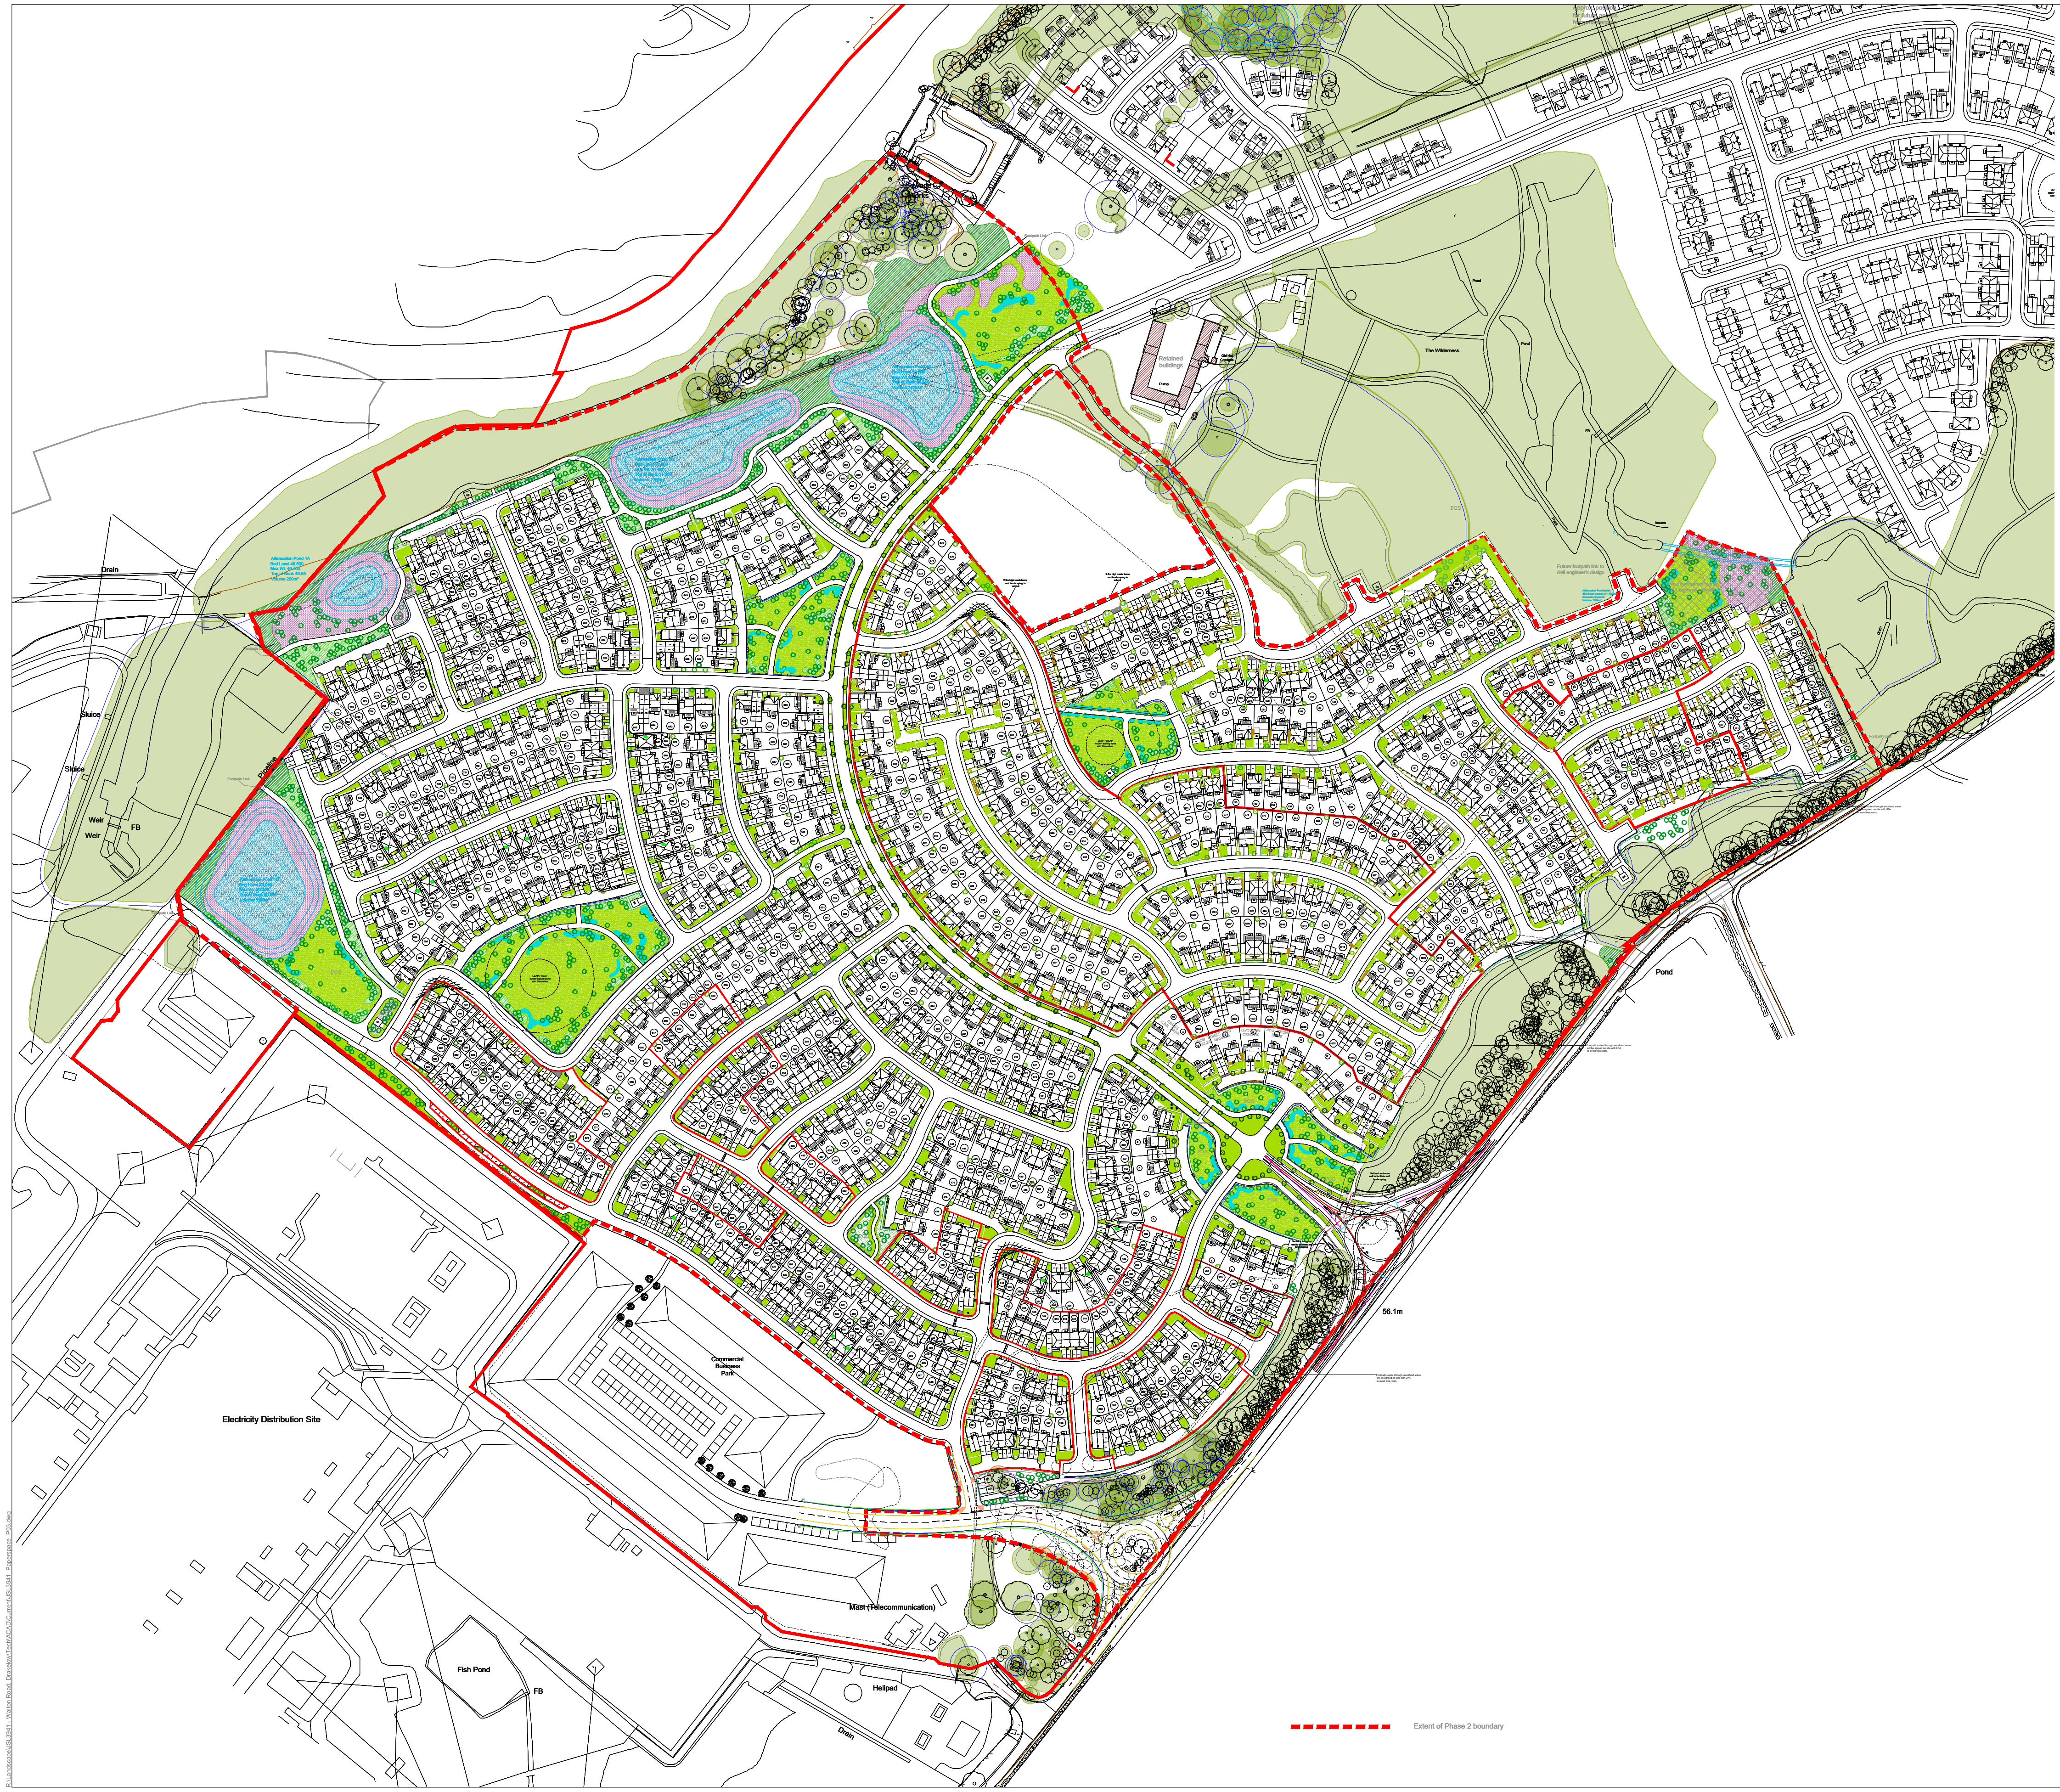

Extent of Phase 2 boundary

Key

Existing trees to be retained and protected in accordance with BS 5837:2012

Existing trees / hedgerow to be removed
(in accordance with RPS Tree Retention and Removal Plan)

Proposed Root barrier
Supplier: GreenBlue Urban ReRoot 600 or equal approved
Approximate extent shown (to structural engineers' detail and recommendation)

Public Open Space

Proposed woodland edge mix

Proposed native shrub mix

Proposed specimen tree planting - POS

Proposed hedge planting - POS

Proposed amenity grass mix (EG21)
(Supplier: Emorsgate seeds or equal approved)

Proposed bulb planting

Proposed general purpose meadow grass mix (EG1)
(Supplier: Emorsgate seeds or equal approved)

Proposed general purpose meadow mix (EM2)
(Supplier: Emorsgate seeds or equal approved)

Proposed meadow grass mix for wet soils (EG8)
(Supplier: Emorsgate seeds or equal approved)

Residential

Proposed specimen tree planting - Principal Street
(GreenBlue Urban ReRoot barriers to be installed where required)

Proposed specimen tree planting - Secondary Street
(GreenBlue Urban ReRoot barriers to be installed where required)

Proposed specimen tree planting - Park Edge
(GreenBlue Urban ReRoot barriers to be installed where required)

Proposed specimen tree planting - Tertiary Street / Shared Surface
(GreenBlue Urban ReRoot barriers to be installed where required)

Proposed hedge planting - Principal Street

Proposed hedge planting - Secondary Street

Proposed hedge planting - Park Edge

Proposed hedge planting - Tertiary Street / Shared Surface (Edge Lane / Residential Edge)

Proposed shrub/herbaceous planting

Proposed specimen shrub planting

Proposed climber planting

Proposed grass

Proposed gravel

© 2019 RPS Group

Notes
1. This drawing has been prepared in accordance with the scope of RPS's appointment with its client and is subject to the terms and conditions of that appointment. RPS accepts no liability for any use of this document other than by its client and only for the purposes for which it was prepared and provided.
2. If received electronically it is the recipients responsibility to print to correct scale. Only written dimensions should be used.
3. This drawing should be read in conjunction with all other relevant drawings and specifications.

NORTH

To be read in conjunction with the following RPS documents:

JSL3941-RPS-XX-XX-DR-L-9001 : General Arrangement Plan
JSL3941-RPS-XX-XX-DR-L-9002 : Open Space Strategy Plan

JSL3941-RPS-XX-XX-DR-L-9003 : Detailed Soft Landscape Proposals (01)
JSL3941-RPS-XX-XX-DR-L-9004 : Detailed Soft Landscape Proposals (02)
JSL3941-RPS-XX-XX-DR-L-9005 : Detailed Soft Landscape Proposals (03)
JSL3941-RPS-XX-XX-DR-L-9006 : Detailed Soft Landscape Proposals (04)
JSL3941-RPS-XX-XX-DR-L-9007 : Detailed Soft Landscape Proposals (05)
JSL3941-RPS-XX-XX-DR-L-9008 : Detailed Soft Landscape Proposals (06)
JSL3941-RPS-XX-XX-DR-L-9009 : Detailed Soft Landscape Proposals (07)
JSL3941-RPS-XX-XX-DR-L-9010 : Detailed Soft Landscape Proposals (08)
JSL3941-RPS-XX-XX-DR-L-9011 : Detailed Soft Landscape Proposals (09)
JSL3941-RPS-XX-XX-DR-L-9012 : Detailed Soft Landscape Proposals (10)
JSL3941-RPS-XX-XX-DR-L-9013 : Detailed Soft Landscape Proposals (11)
JSL3941-RPS-XX-XX-DR-L-9014 : Detailed Soft Landscape Proposals (12)
JSL3941-RPS-XX-XX-DR-L-9015 : Detailed Soft Landscape Proposals (13)
JSL3941-RPS-XX-XX-DR-L-9016 : Detailed Soft Landscape Proposals (14)
JSL3941-RPS-XX-XX-DR-L-9017 : Detailed Soft Landscape Proposals (15)
JSL3941-RPS-XX-XX-DR-L-9018 : Detailed Soft Landscape Proposals (16)
JSL3941-RPS-XX-XX-DR-L-9019 : Detailed Soft Landscape Proposals (17)
JSL3941-RPS-XX-XX-DR-L-9020 : Detailed Soft Landscape Proposals (18)
JSL3941-RPS-XX-XX-DR-L-9021 : Detailed Soft Landscape Proposals (19)
JSL3941-RPS-XX-XX-DR-L-9022 : Detailed Soft Landscape Proposals (20)
JSL3941-RPS-XX-XX-DR-L-9023 : Detailed Soft Landscape Proposals (21)
JSL3941-RPS-XX-XX-DR-L-9024 : Detailed Soft Landscape Proposals (22)
JSL3941-RPS-XX-XX-DR-L-9025 : Detailed Soft Landscape Proposals (23)
JSL3941-RPS-XX-XX-DR-L-9026 : Detailed Soft Landscape Proposals (24)
JSL3941-RPS-XX-XX-DR-L-9027 : Detailed Soft Landscape Proposals (25)
JSL3941-RPS-XX-XX-DR-L-9028 : Detailed Soft Landscape Proposals (26)
JSL3941-RPS-XX-XX-DR-L-9029 : Detailed Soft Landscape Proposals (27)
JSL3941-RPS-XX-XX-DR-L-9030 : Detailed Soft Landscape Proposals (28)
JSL3941-RPS-XX-XX-DR-L-9031 : Detailed Soft Landscape Proposals (29)
JSL3941-RPS-XX-XX-DR-L-9032 : Detailed Soft Landscape Proposals (30)
JSL3941-RPS-XX-XX-DR-L-9033 : Planting Schedules (31)
JSL3941-RPS-XX-XX-DR-L-9034 : Specification and Planting Schedules (32)

MAKING COMPLEX EASY

Salisbury House, 2A Tettenhall Road,
Wolverhampton, West Midlands, WV1 4SA
T: 01902 925500 **E:** rpswlv@rpsgroup.com

Client Countryside Properties

Project Walton Road, Drakelow

Title Open Space Strategy Plan

Status	Scale	Date Created
Comment	1:1250 @A0	May 2021
Task Team Manager	Information Author	Task Information Manager
DMB	AH/NG	DMB

Document Number
JSL3941-RPS-XX-XX-DR-L-9002
Project Code - Originator - Zone - Level - Type - Role - Drawing Number

RPS Project Number	Suitability	Revision
JSL3941	S3	P03

rpsgroup.com