



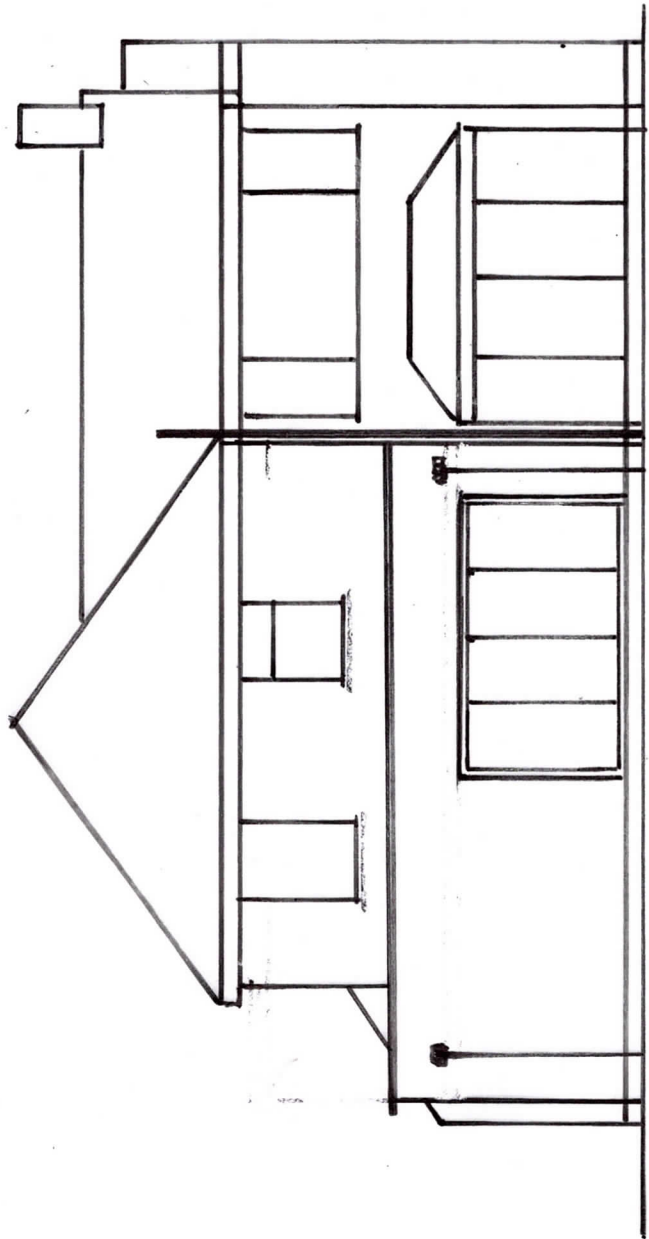

LOWER C.L.

REAR 1:100
PATIO + STEPS OMITTED FOR CLARITY

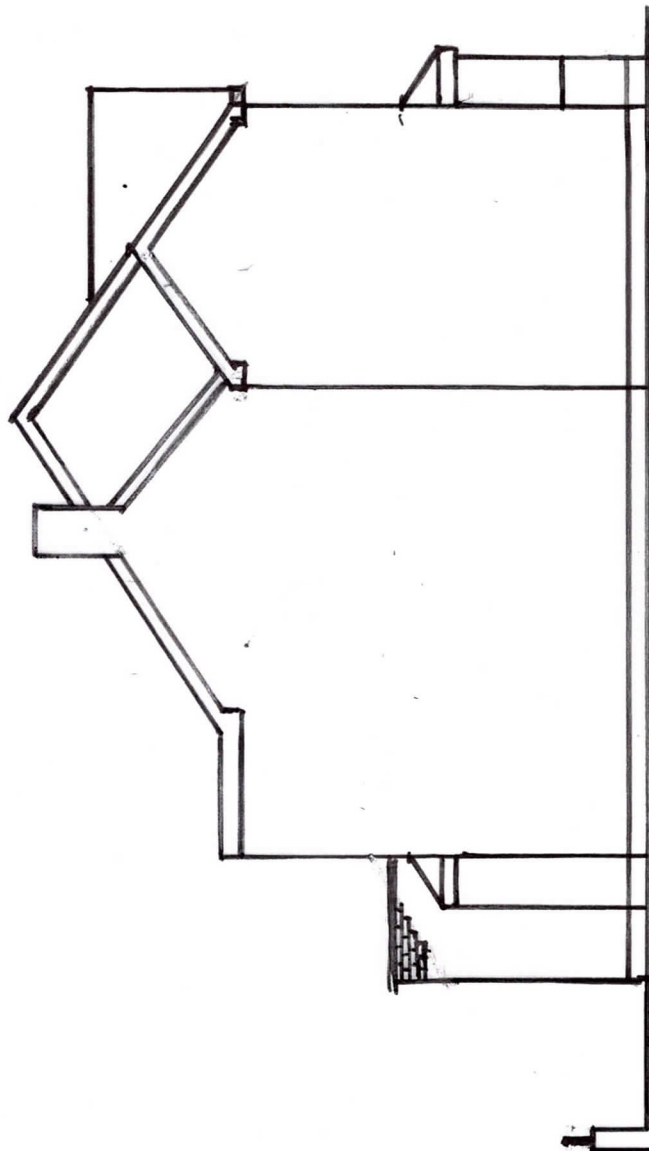


SIDE ADS 170 1:100


PARAPET + BALUSTRADE

STEPS 200 RISE
250 GOING

PROPOSED 1:100

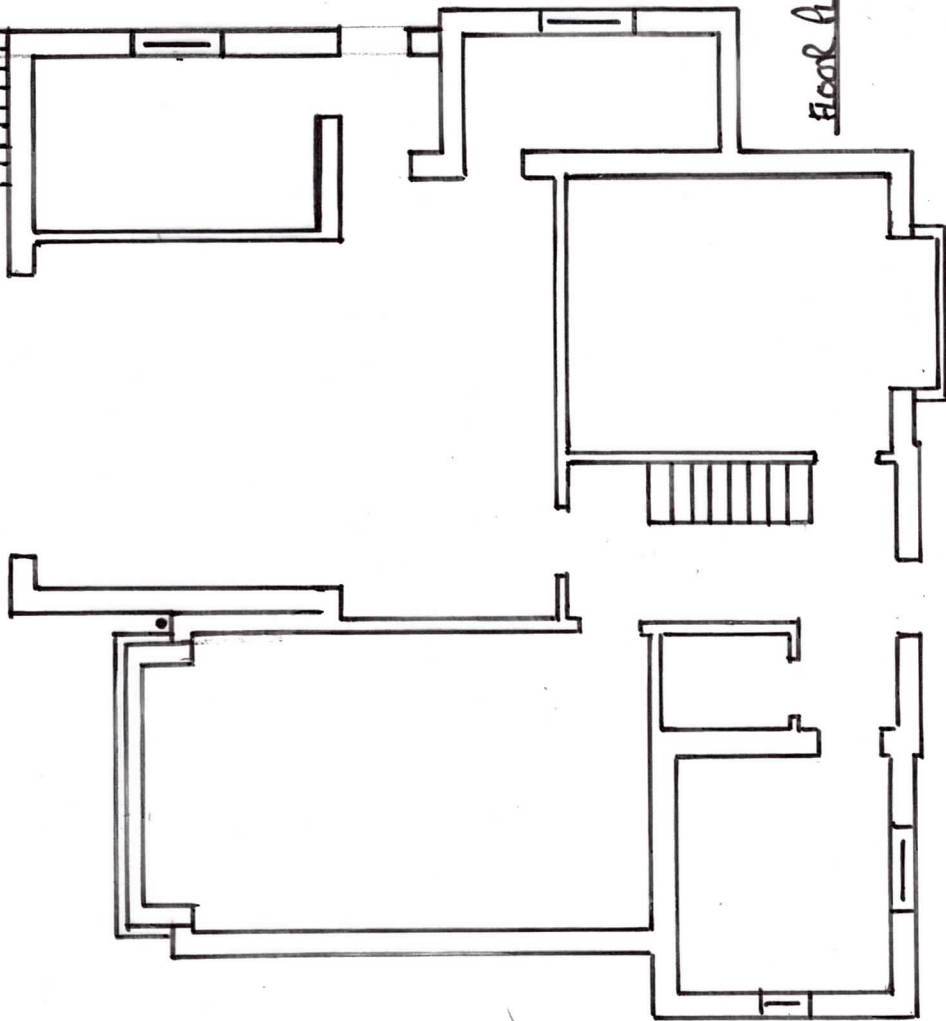

FLOOR PLAN 1:100

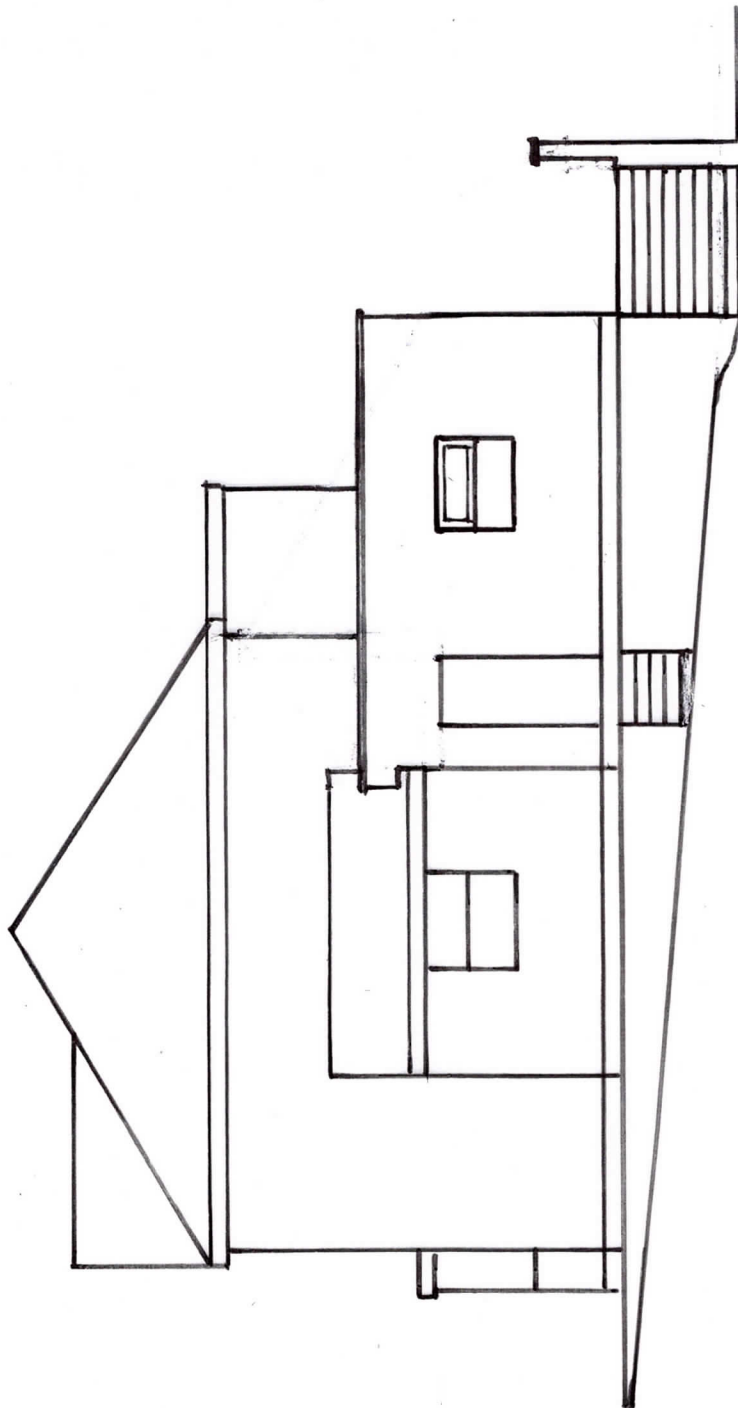

REAR SIDE 1:100