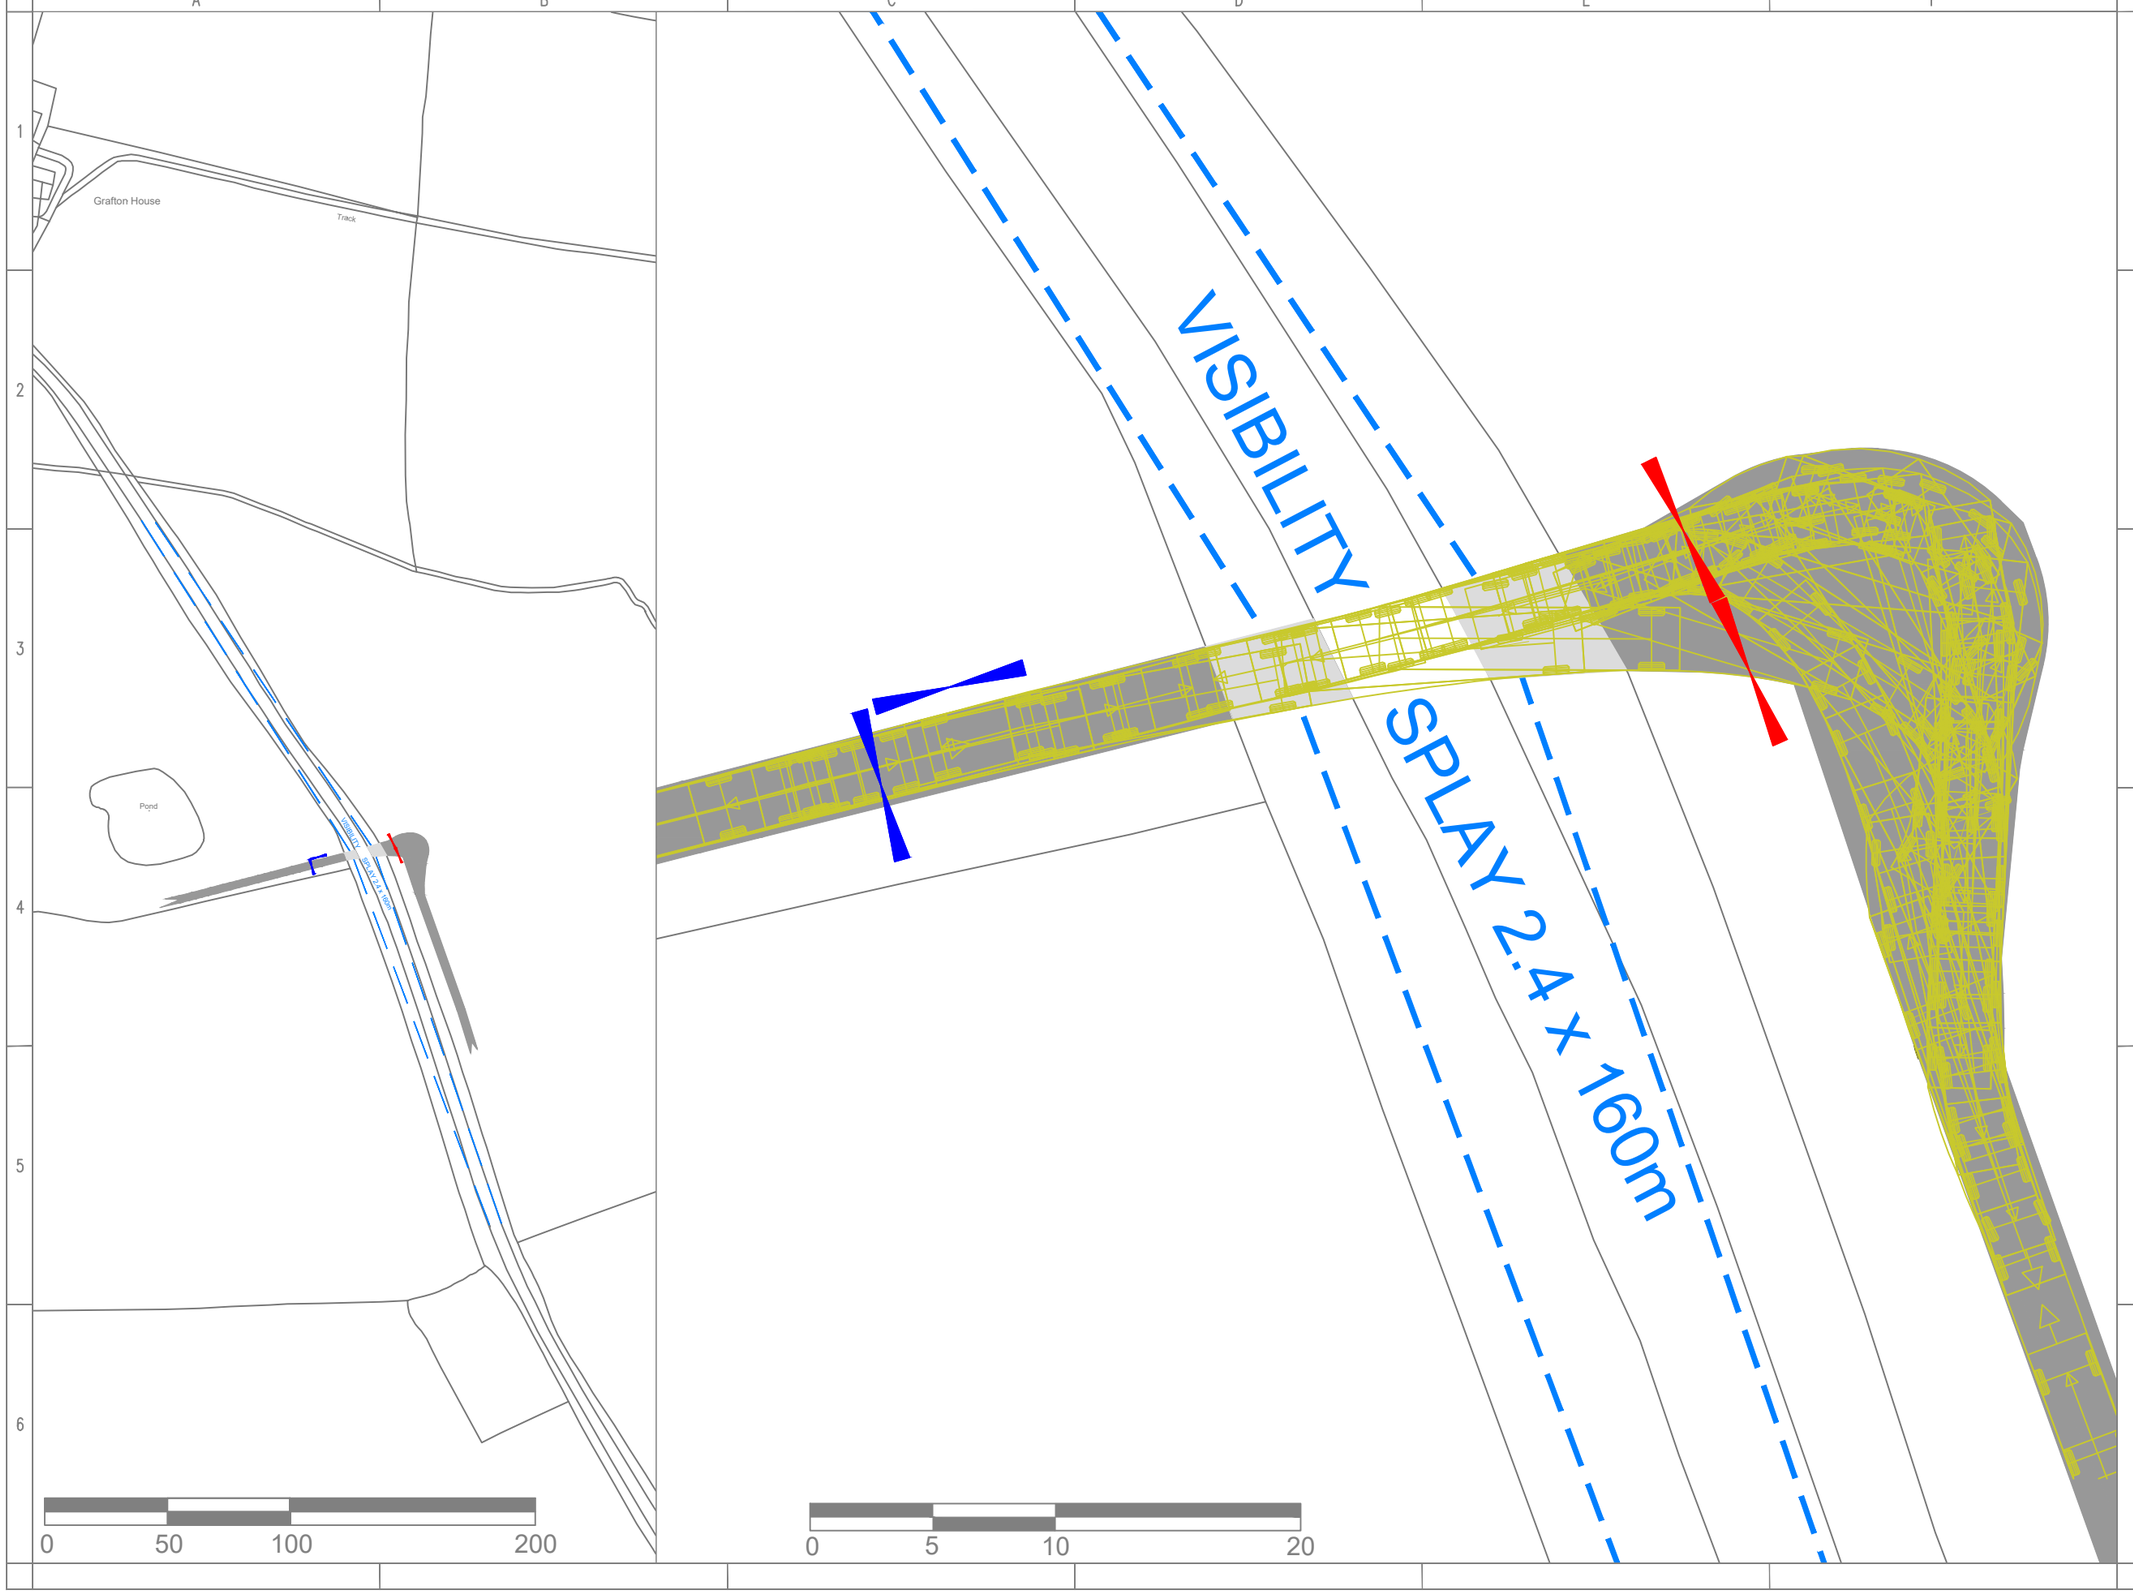


Project:	Lullington PV Solar Farm
Project Location:	Coton-in-the-Elms, Swadlincote Derbyshire, DE12 8EW, United Kingdom
Document Title:	West Accesses
Scale:	1:2500 / 1:250
Sheet Format:	A3 "420 x 297"
Company:	Island Green Power UK Limited
Project Designer:	MN, checked by AA.Unit 20.2, Coda Studios 189 Munster Road, London SW6 6AW
Date:	2/12/2021

Descriptive Legend

Visibility Splay	
Tarmac / Road Construction	
Internal Road / Gravel Construction	
New Access	
Existing Improved Access	
15.5m articulated HGV	

N W E S

Island GREEN POWER