



David McPhee Chartered Architect

1 Rutland Drive Mickleover Derby DE3 9FW Tel- 01332 988279 E mail- dave@davidmcpheearchitect.co.uk

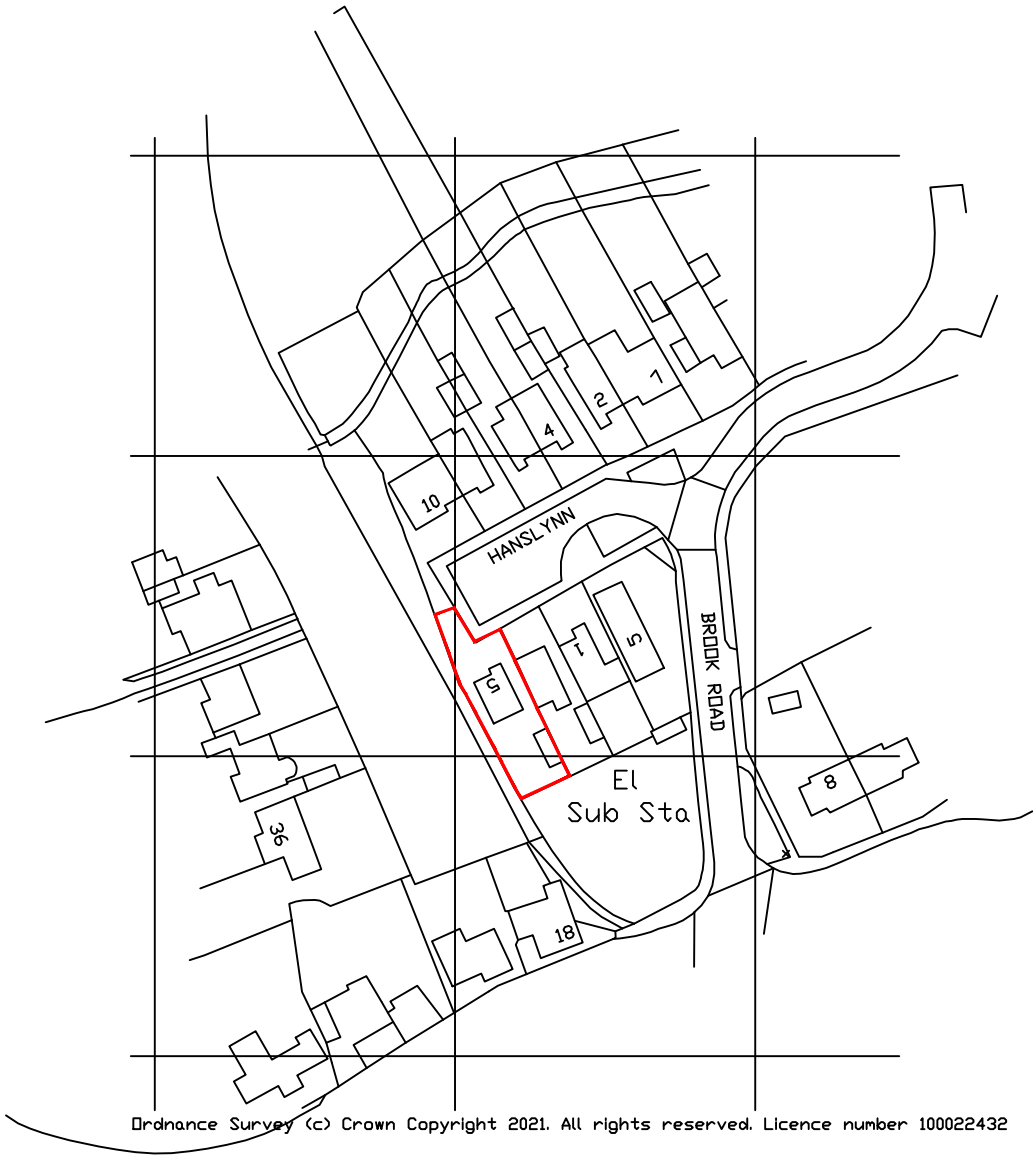

SITE LOCATION PLAN SCALE 1:1250
Area of site edged RED is 291M2 approx.

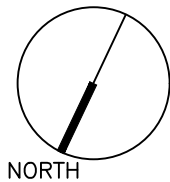

AMENDMENTS By red line only increased DM 13 12 2021	PROJECT NAME Extension & Alterations to Dwelling 5 Hanslyn Thulston Derby			JOB NO. DMA21-002
	DRAWING TITLE Survey as Existing Location Plan as Existing.			DWG NO. EX 81 02
	SCALE 1:1250	DRAWN BY DMcPhee	DATE 15/04/21	REV. B

This drawing is copyright
Contractor must check all
dimensions on site, working
only from grid & figure
dimensions.
Any discrepancies are to be
reported to the designer
before work commences.