
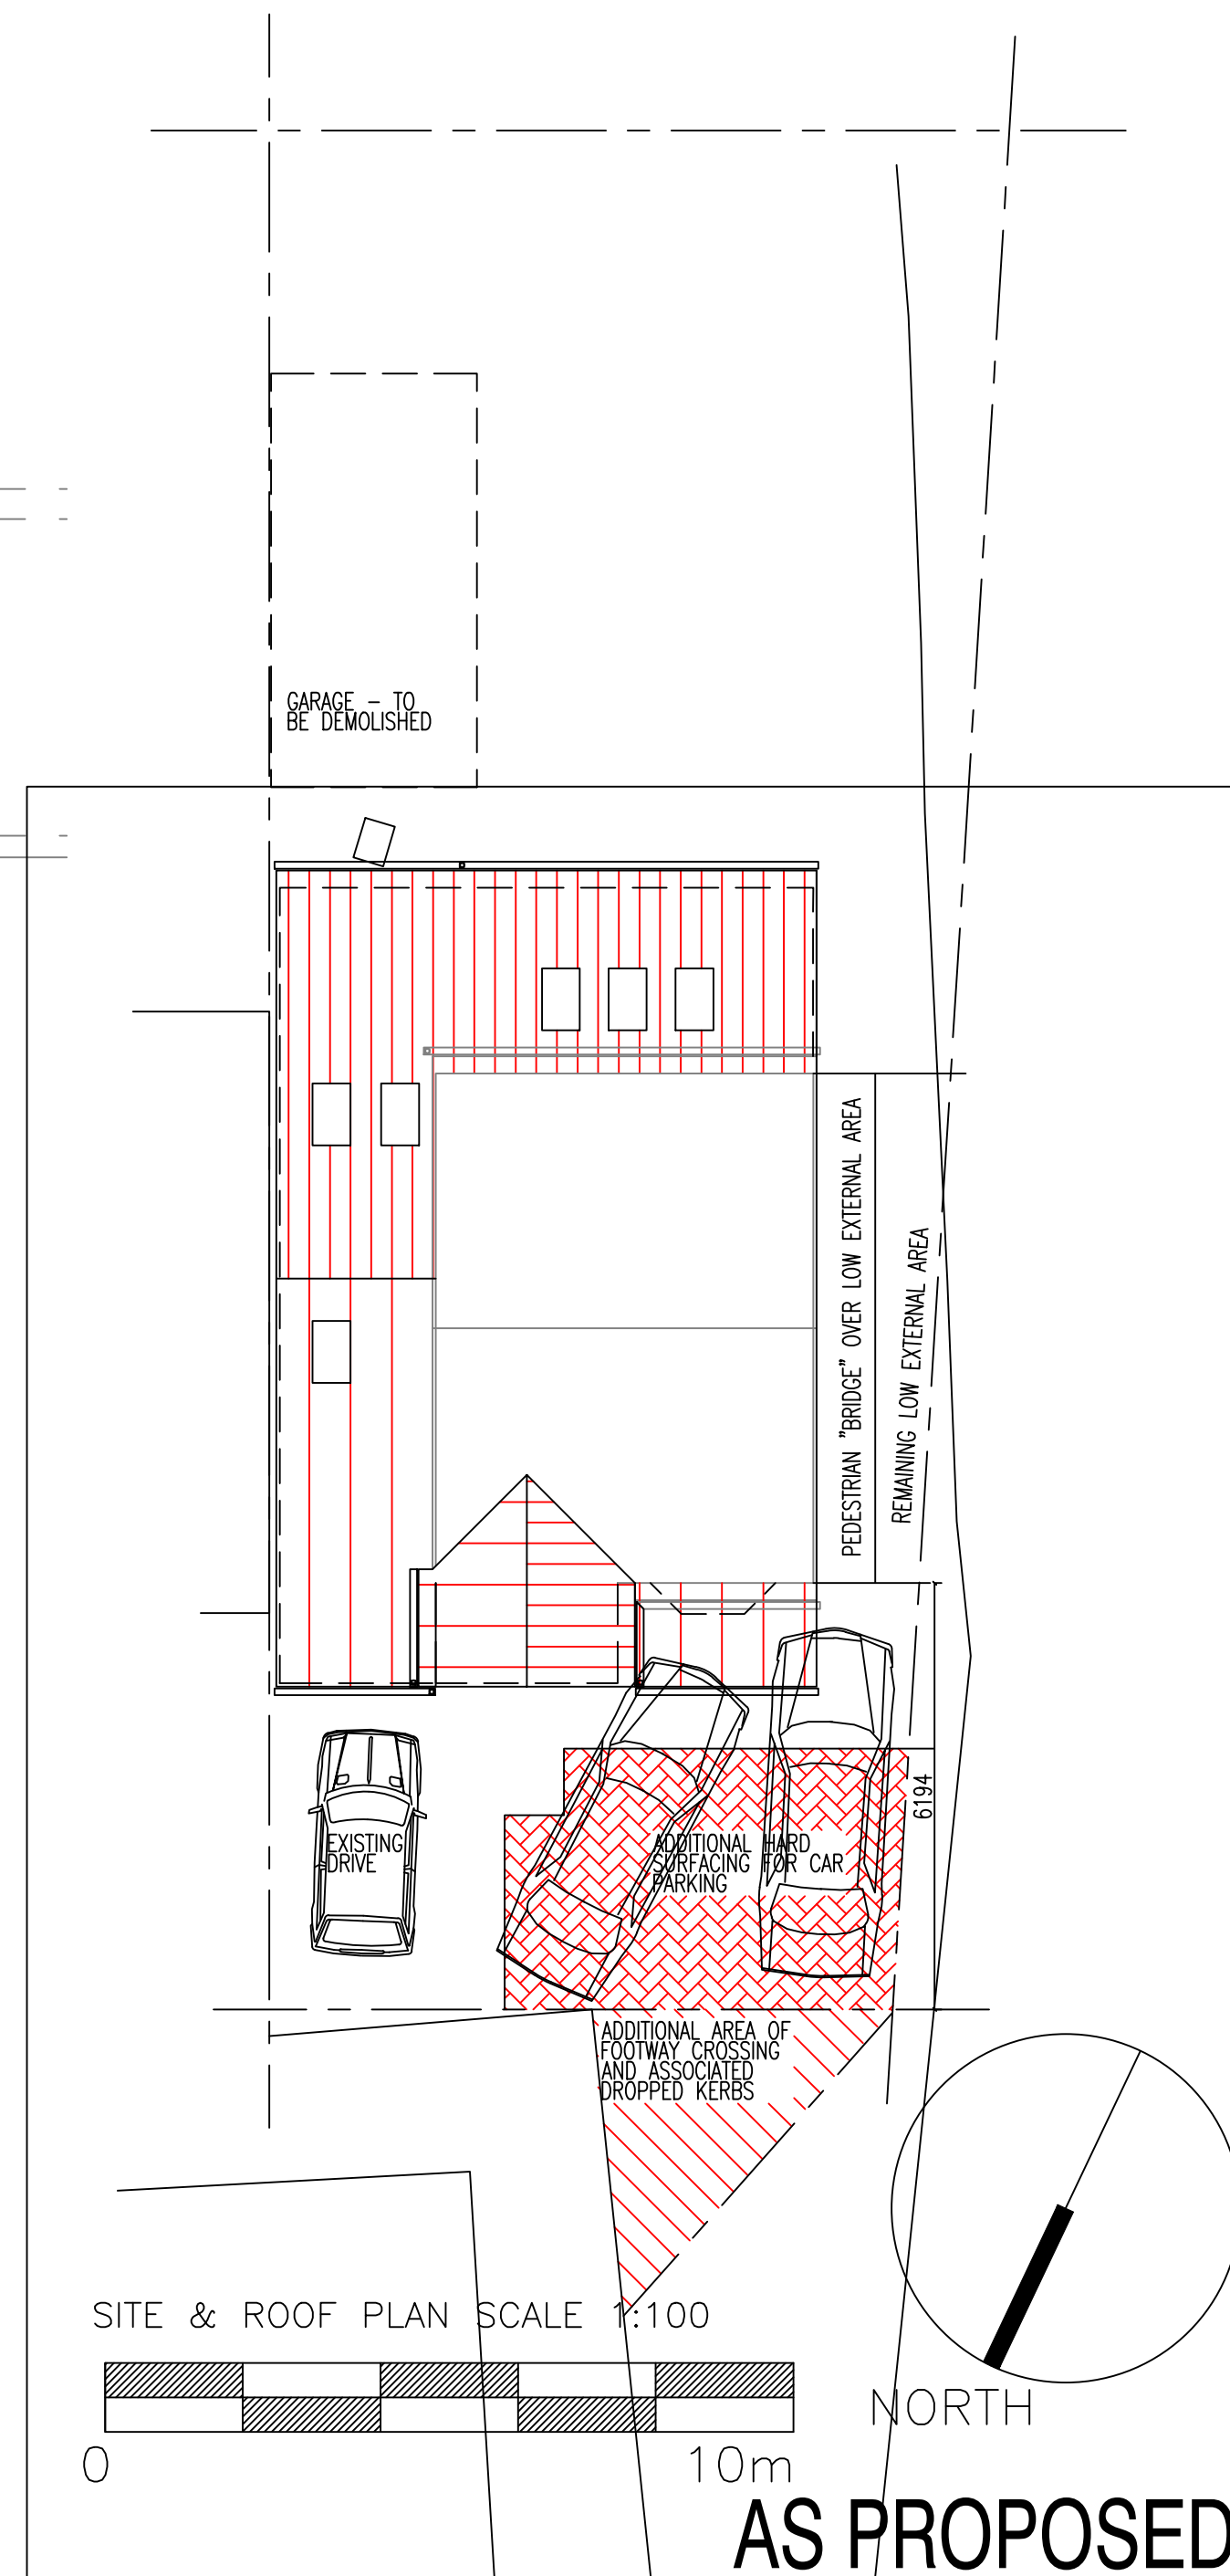
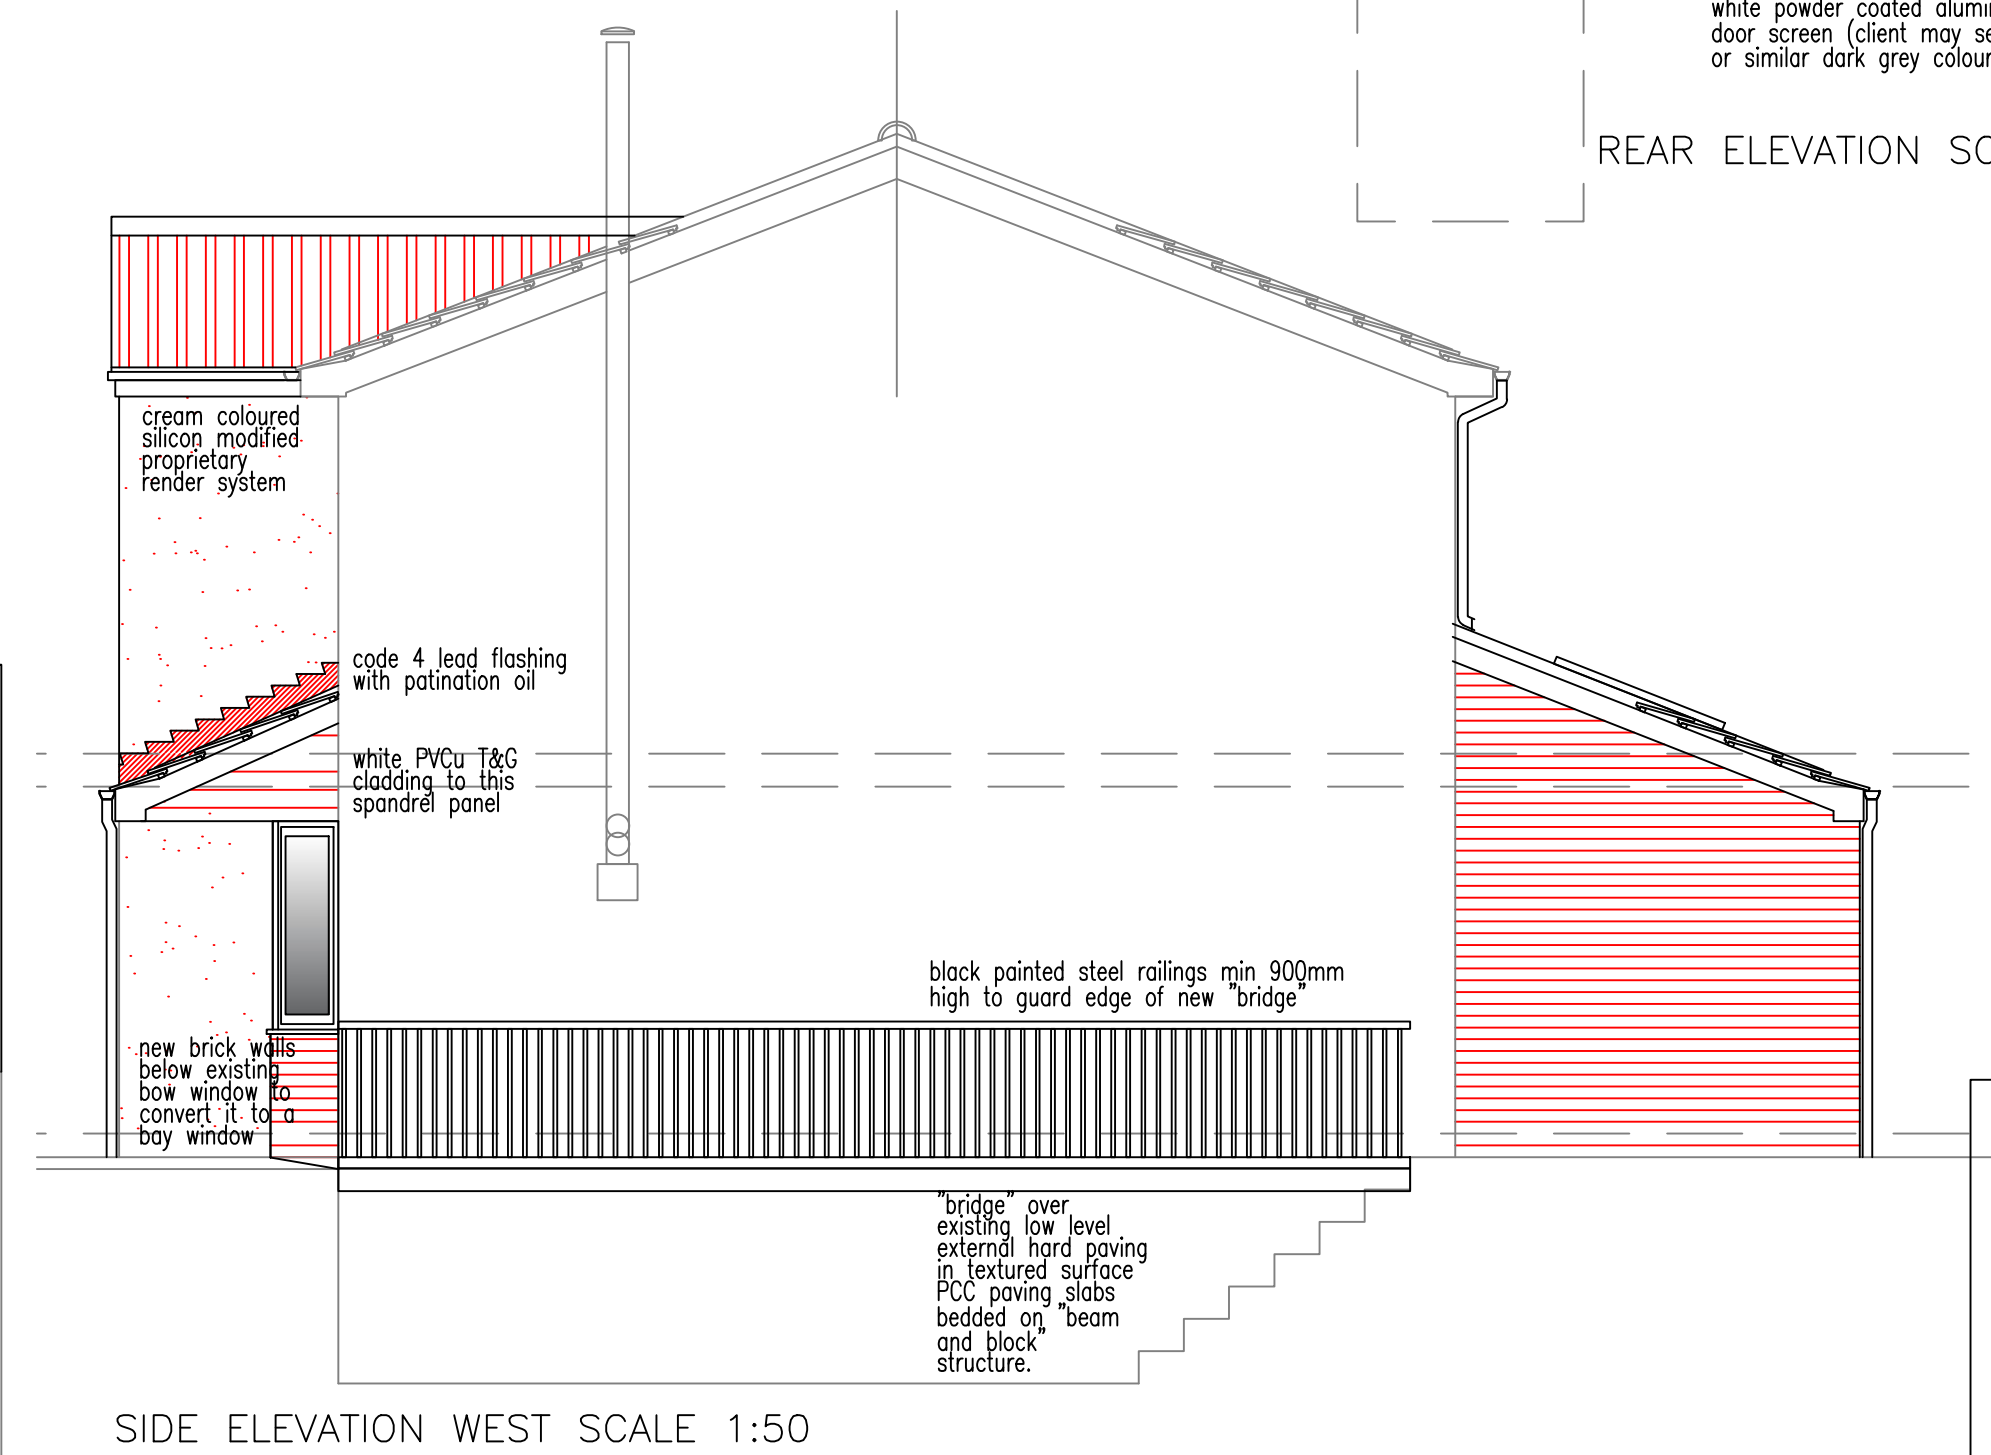
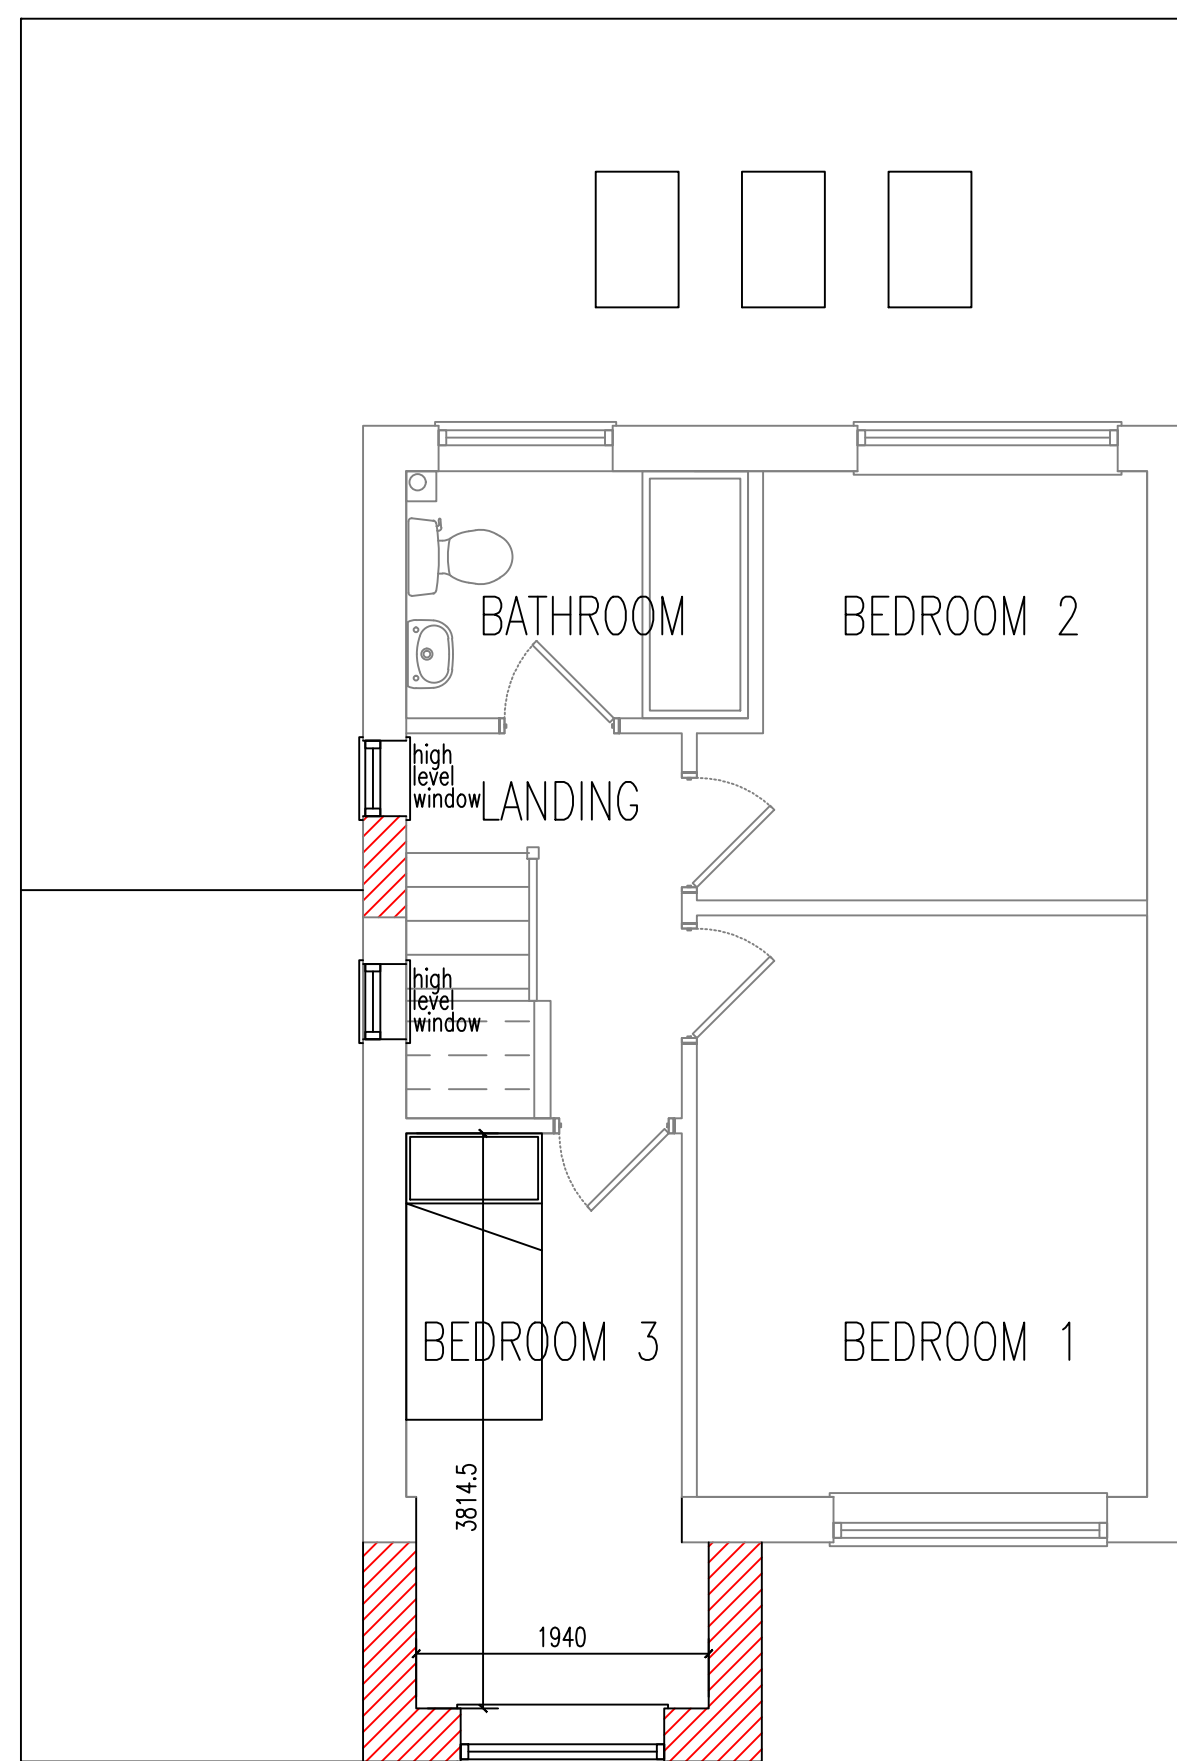
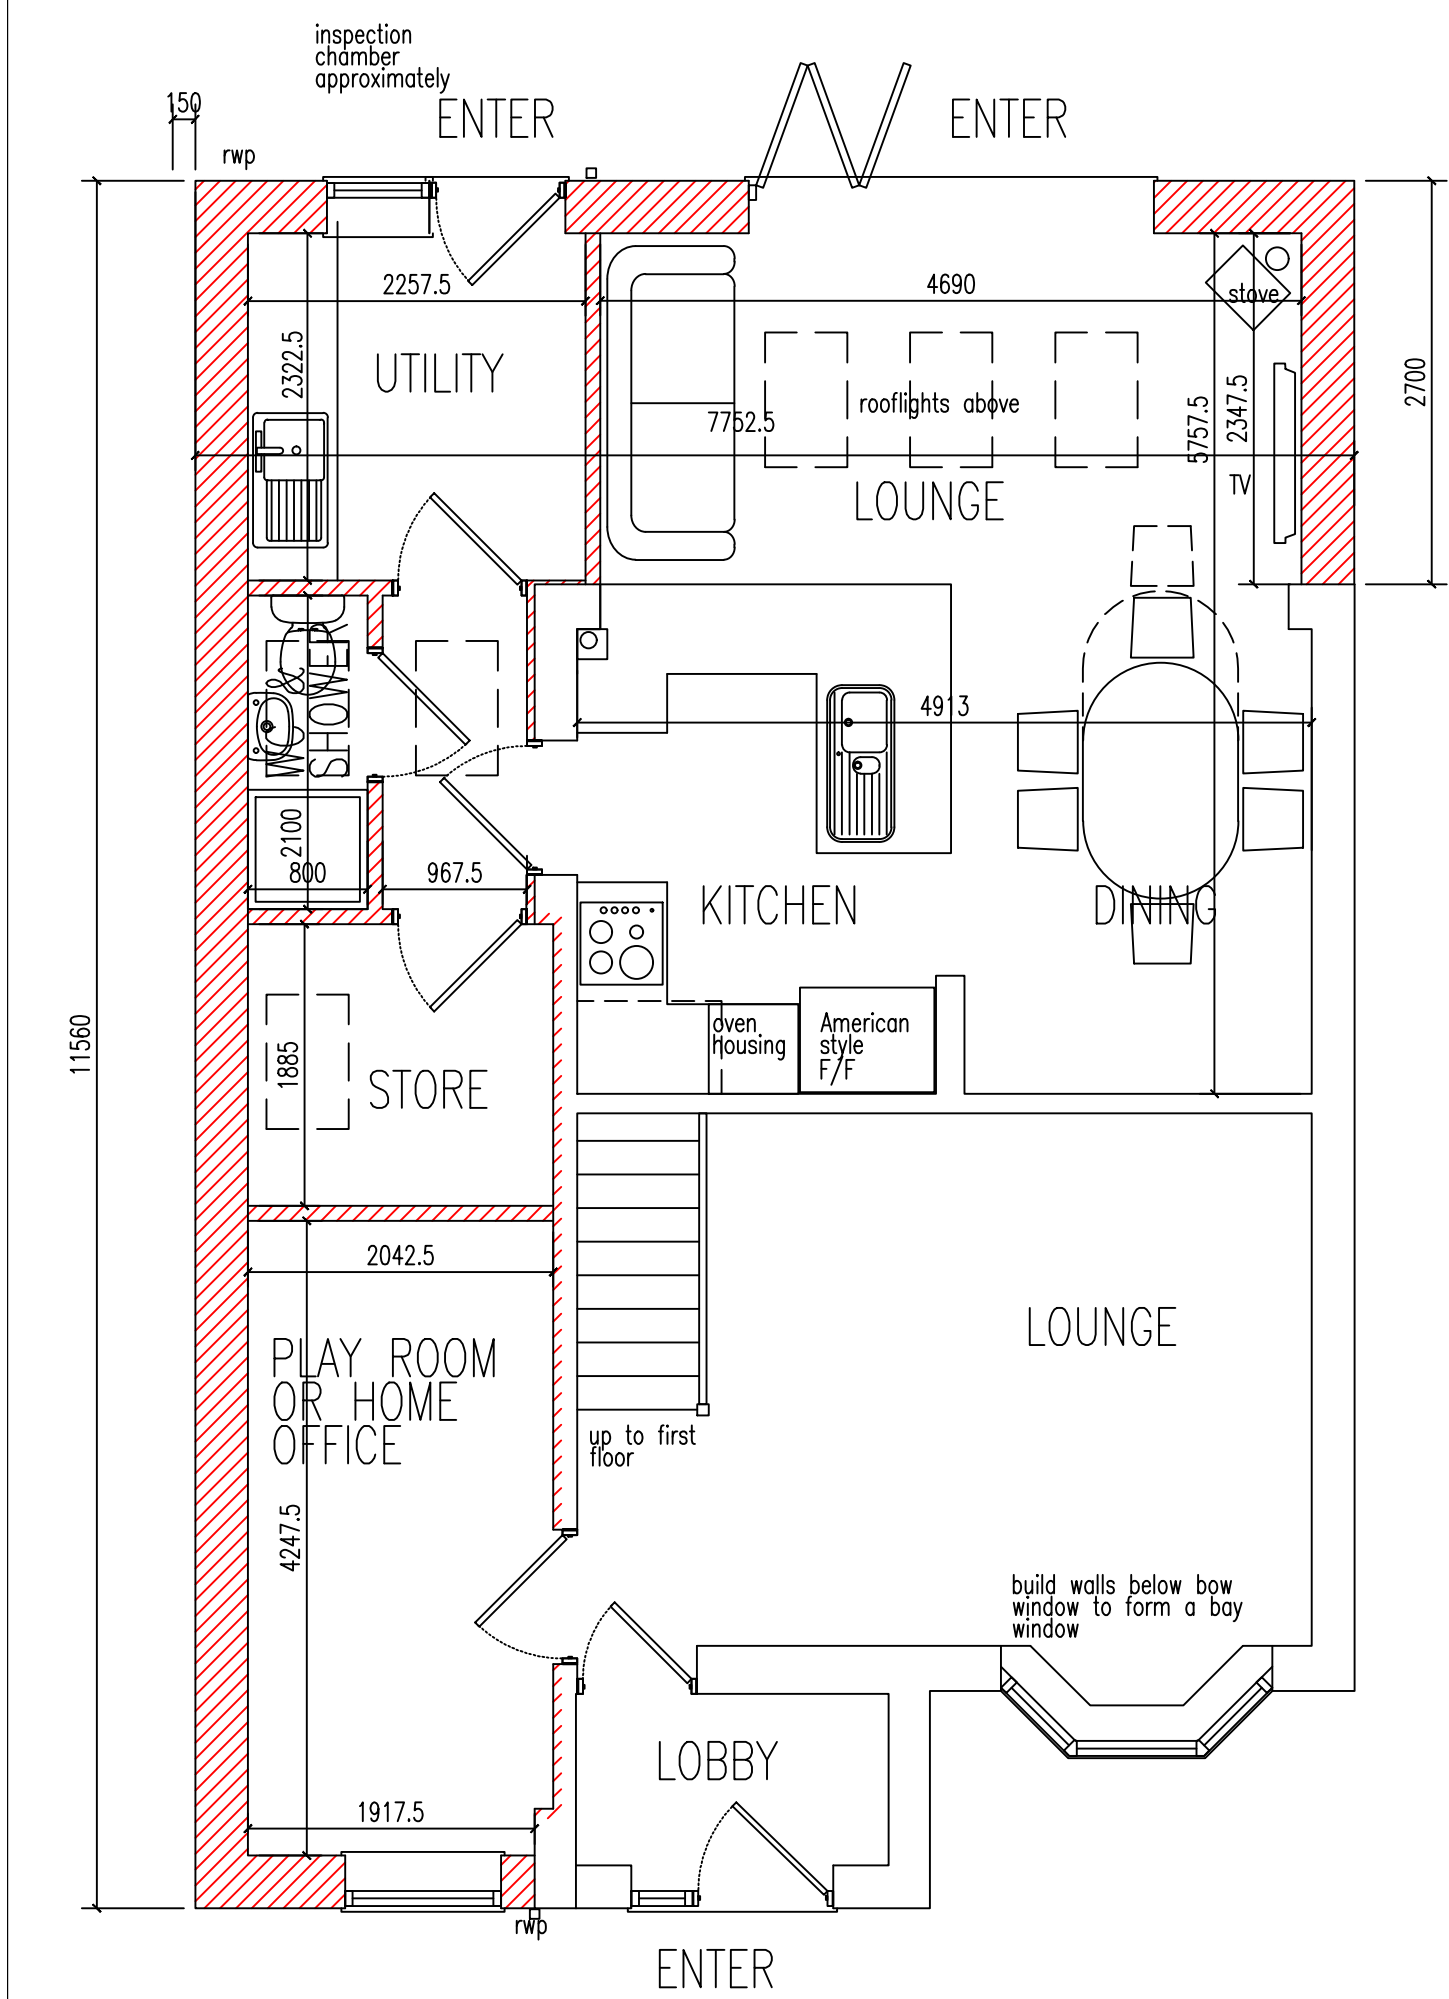
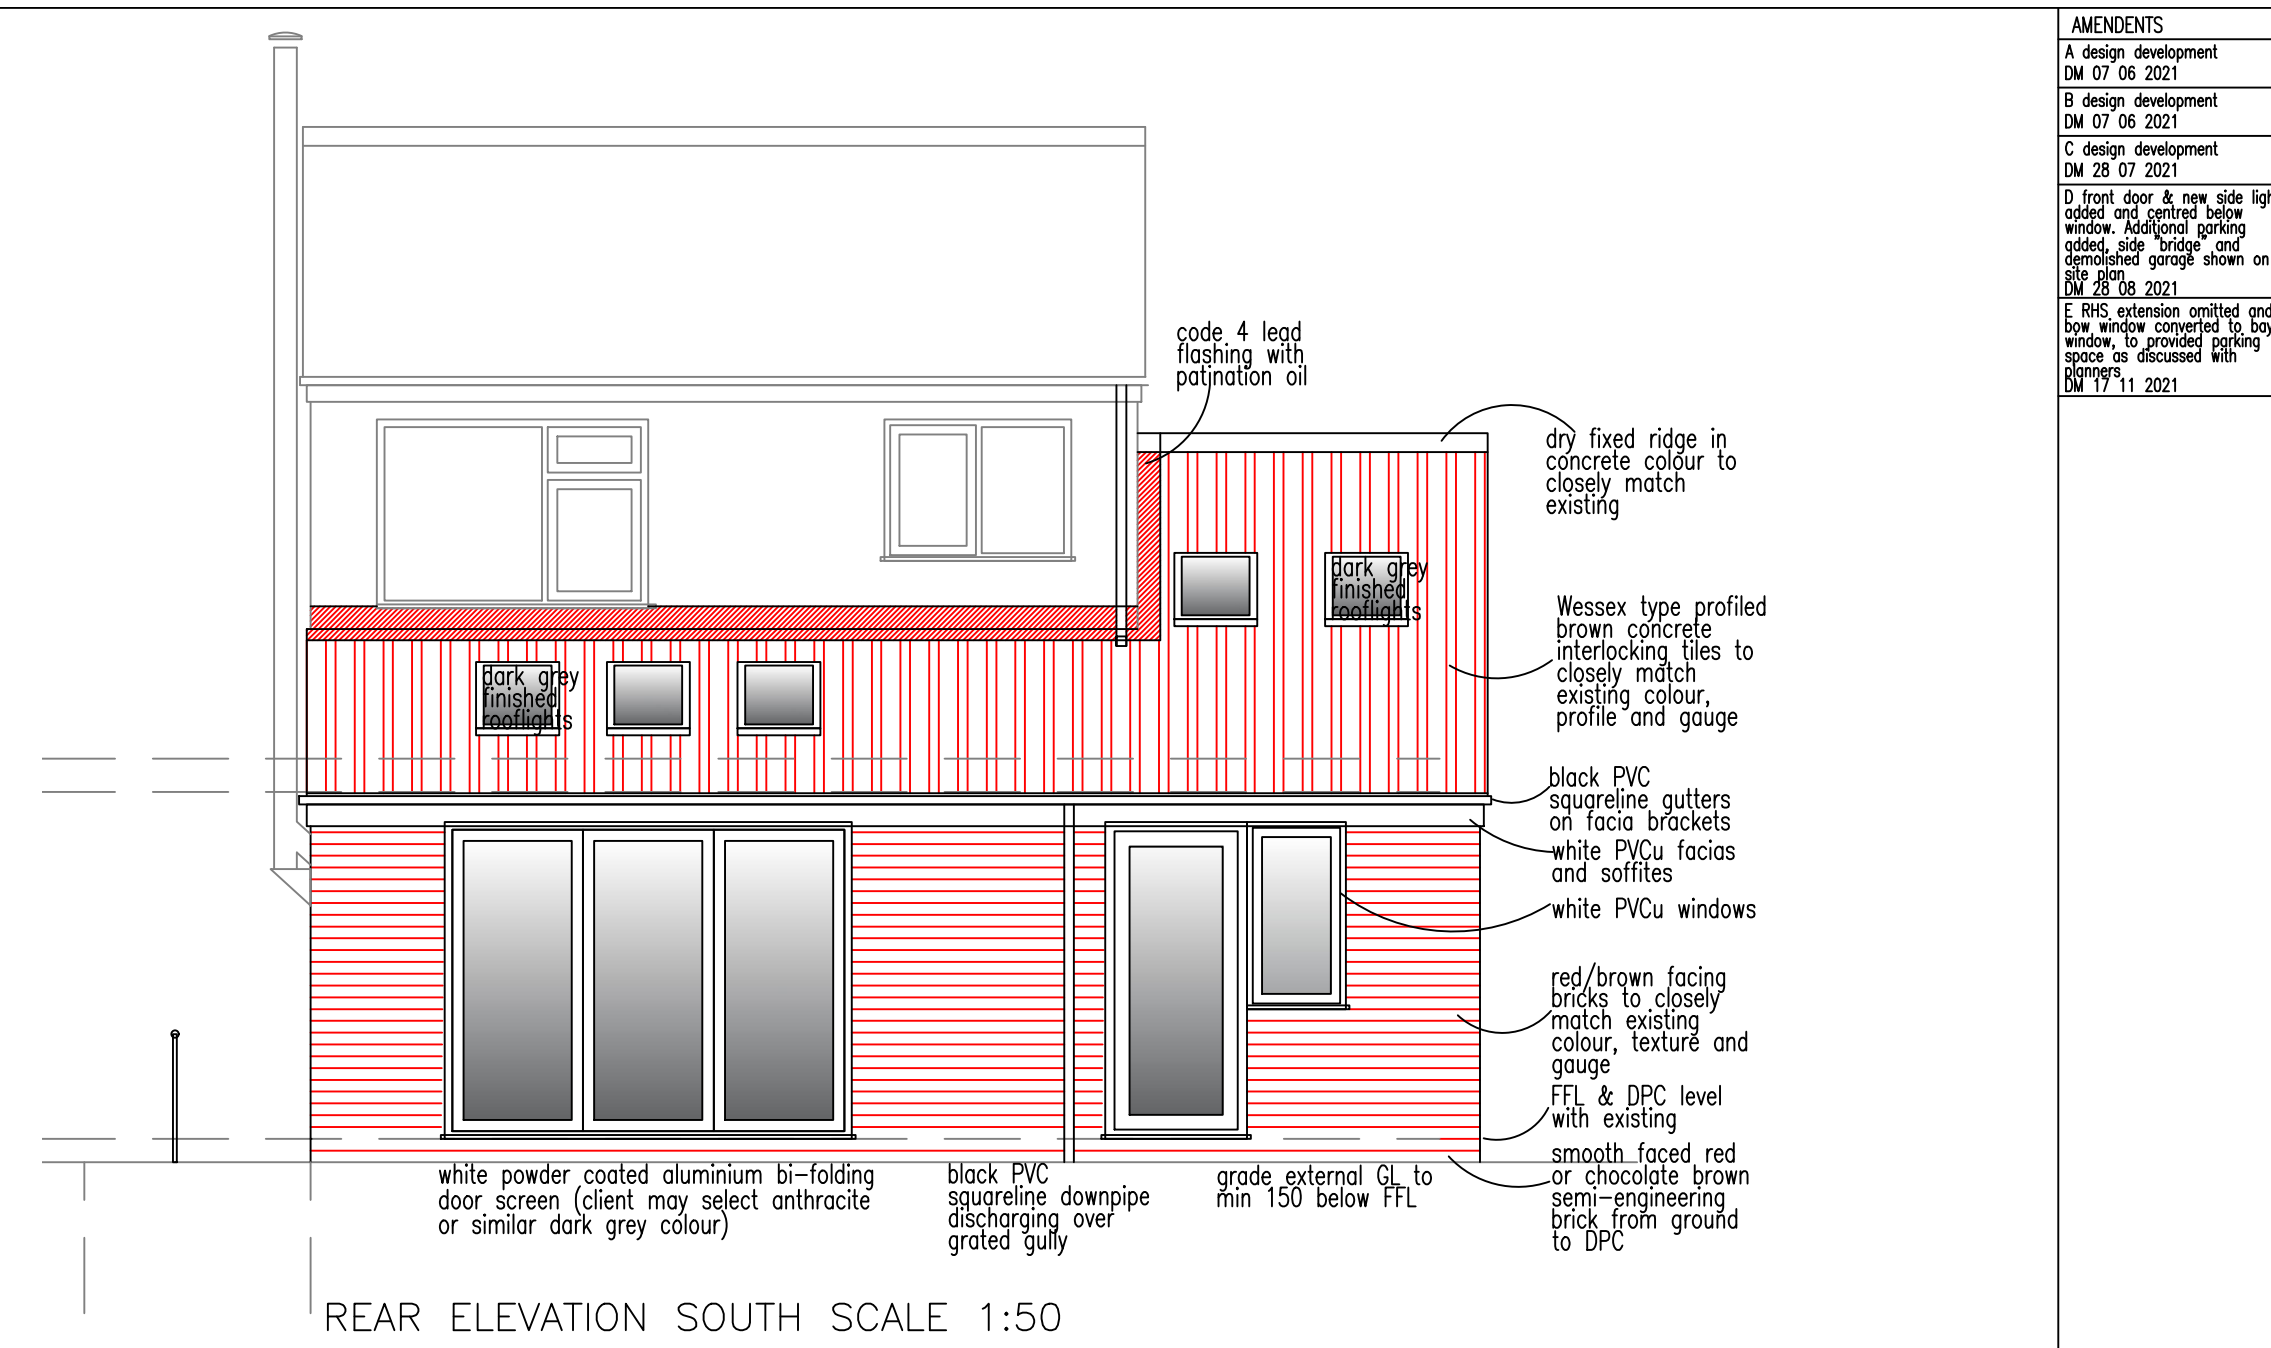
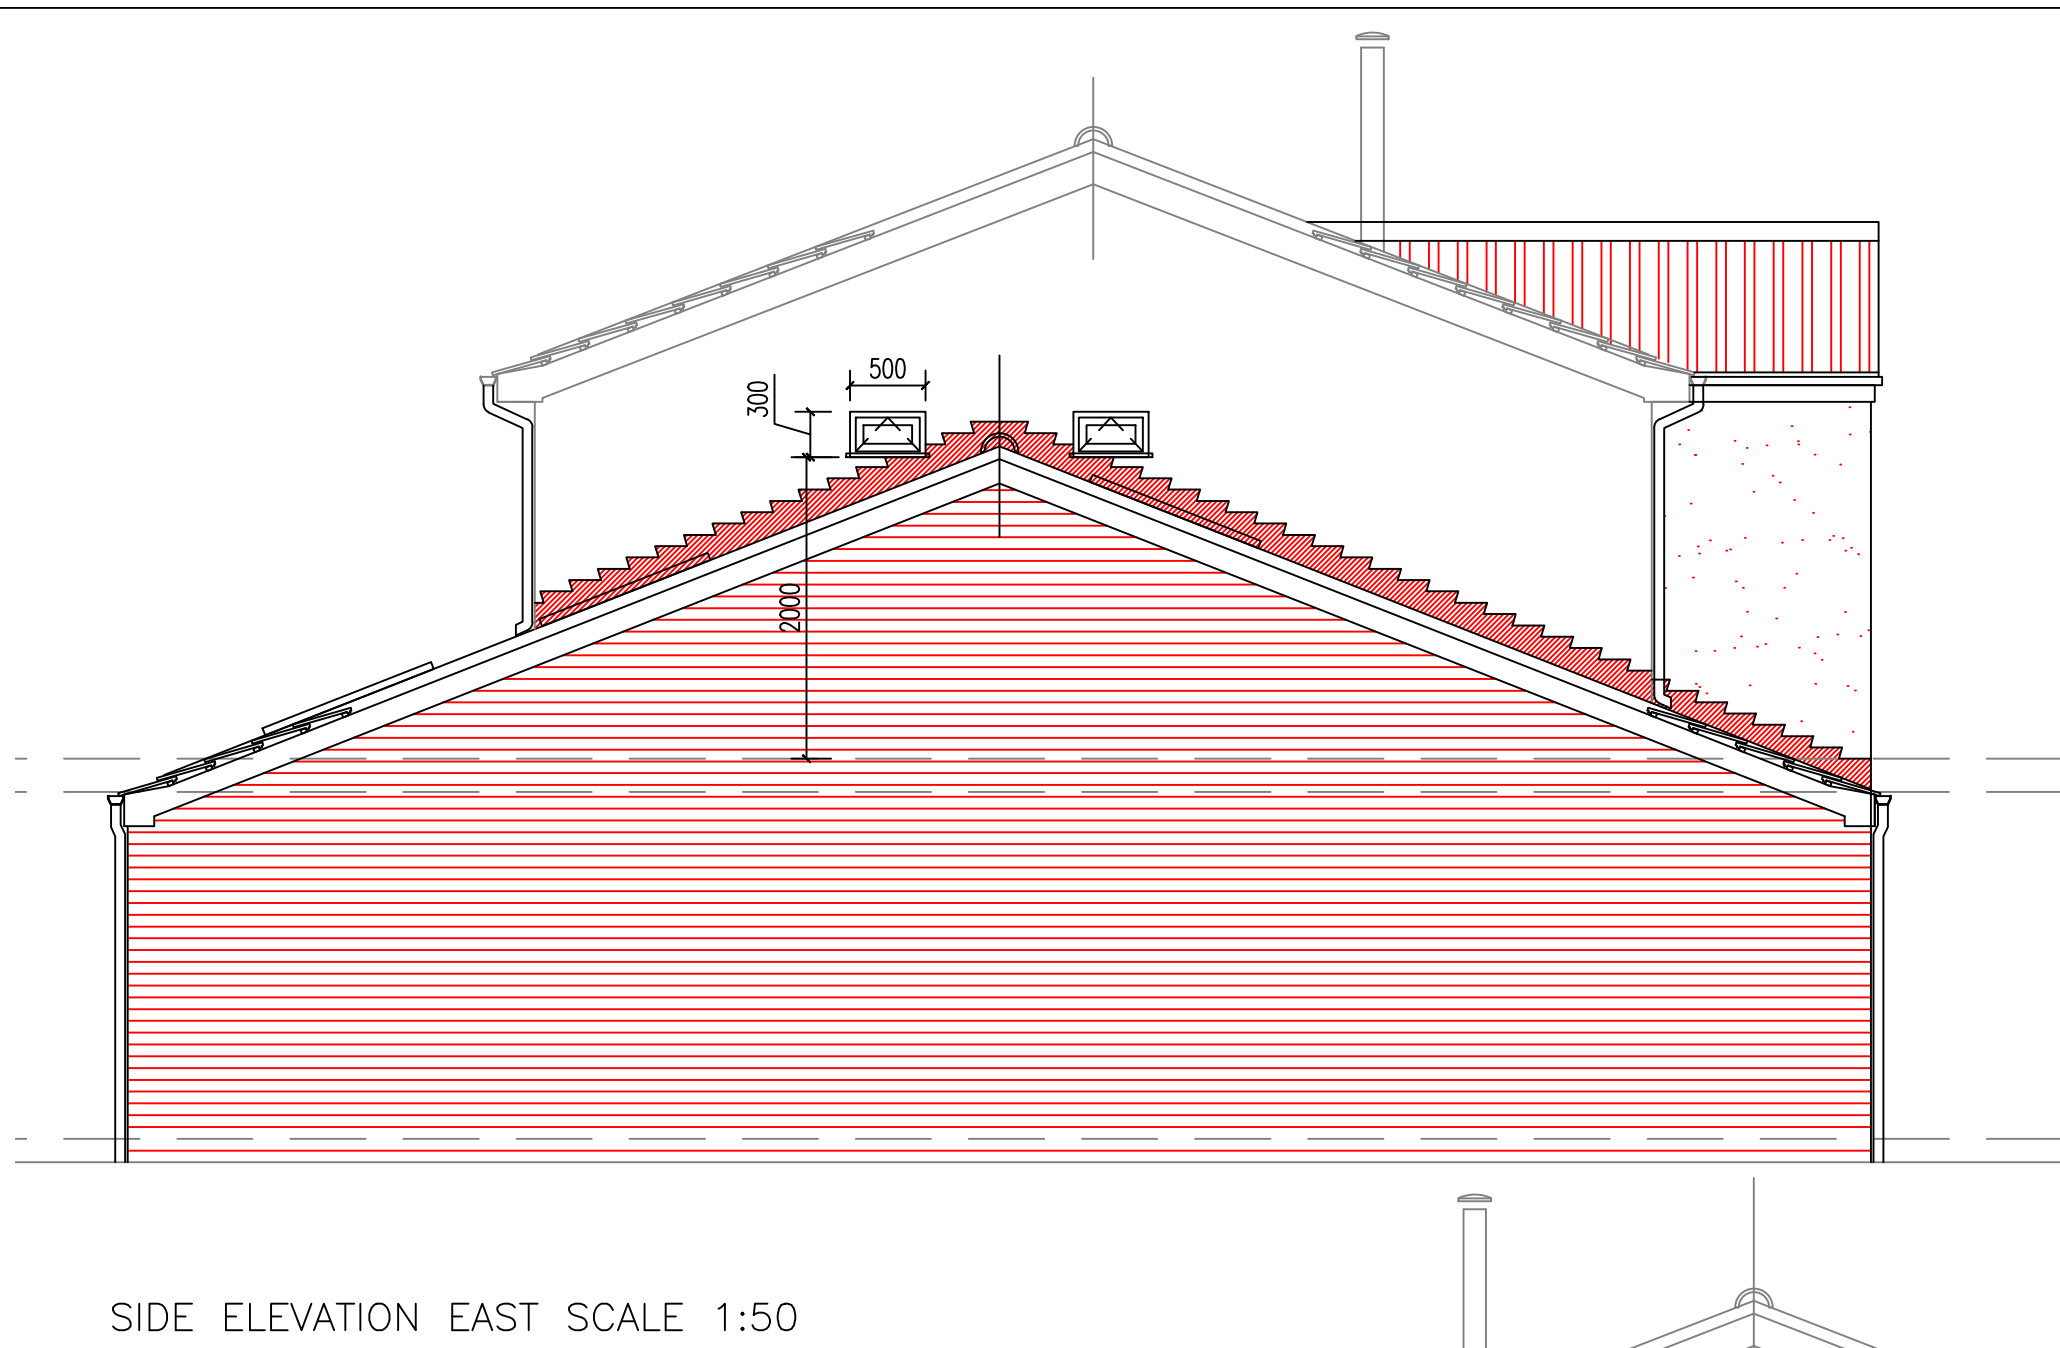


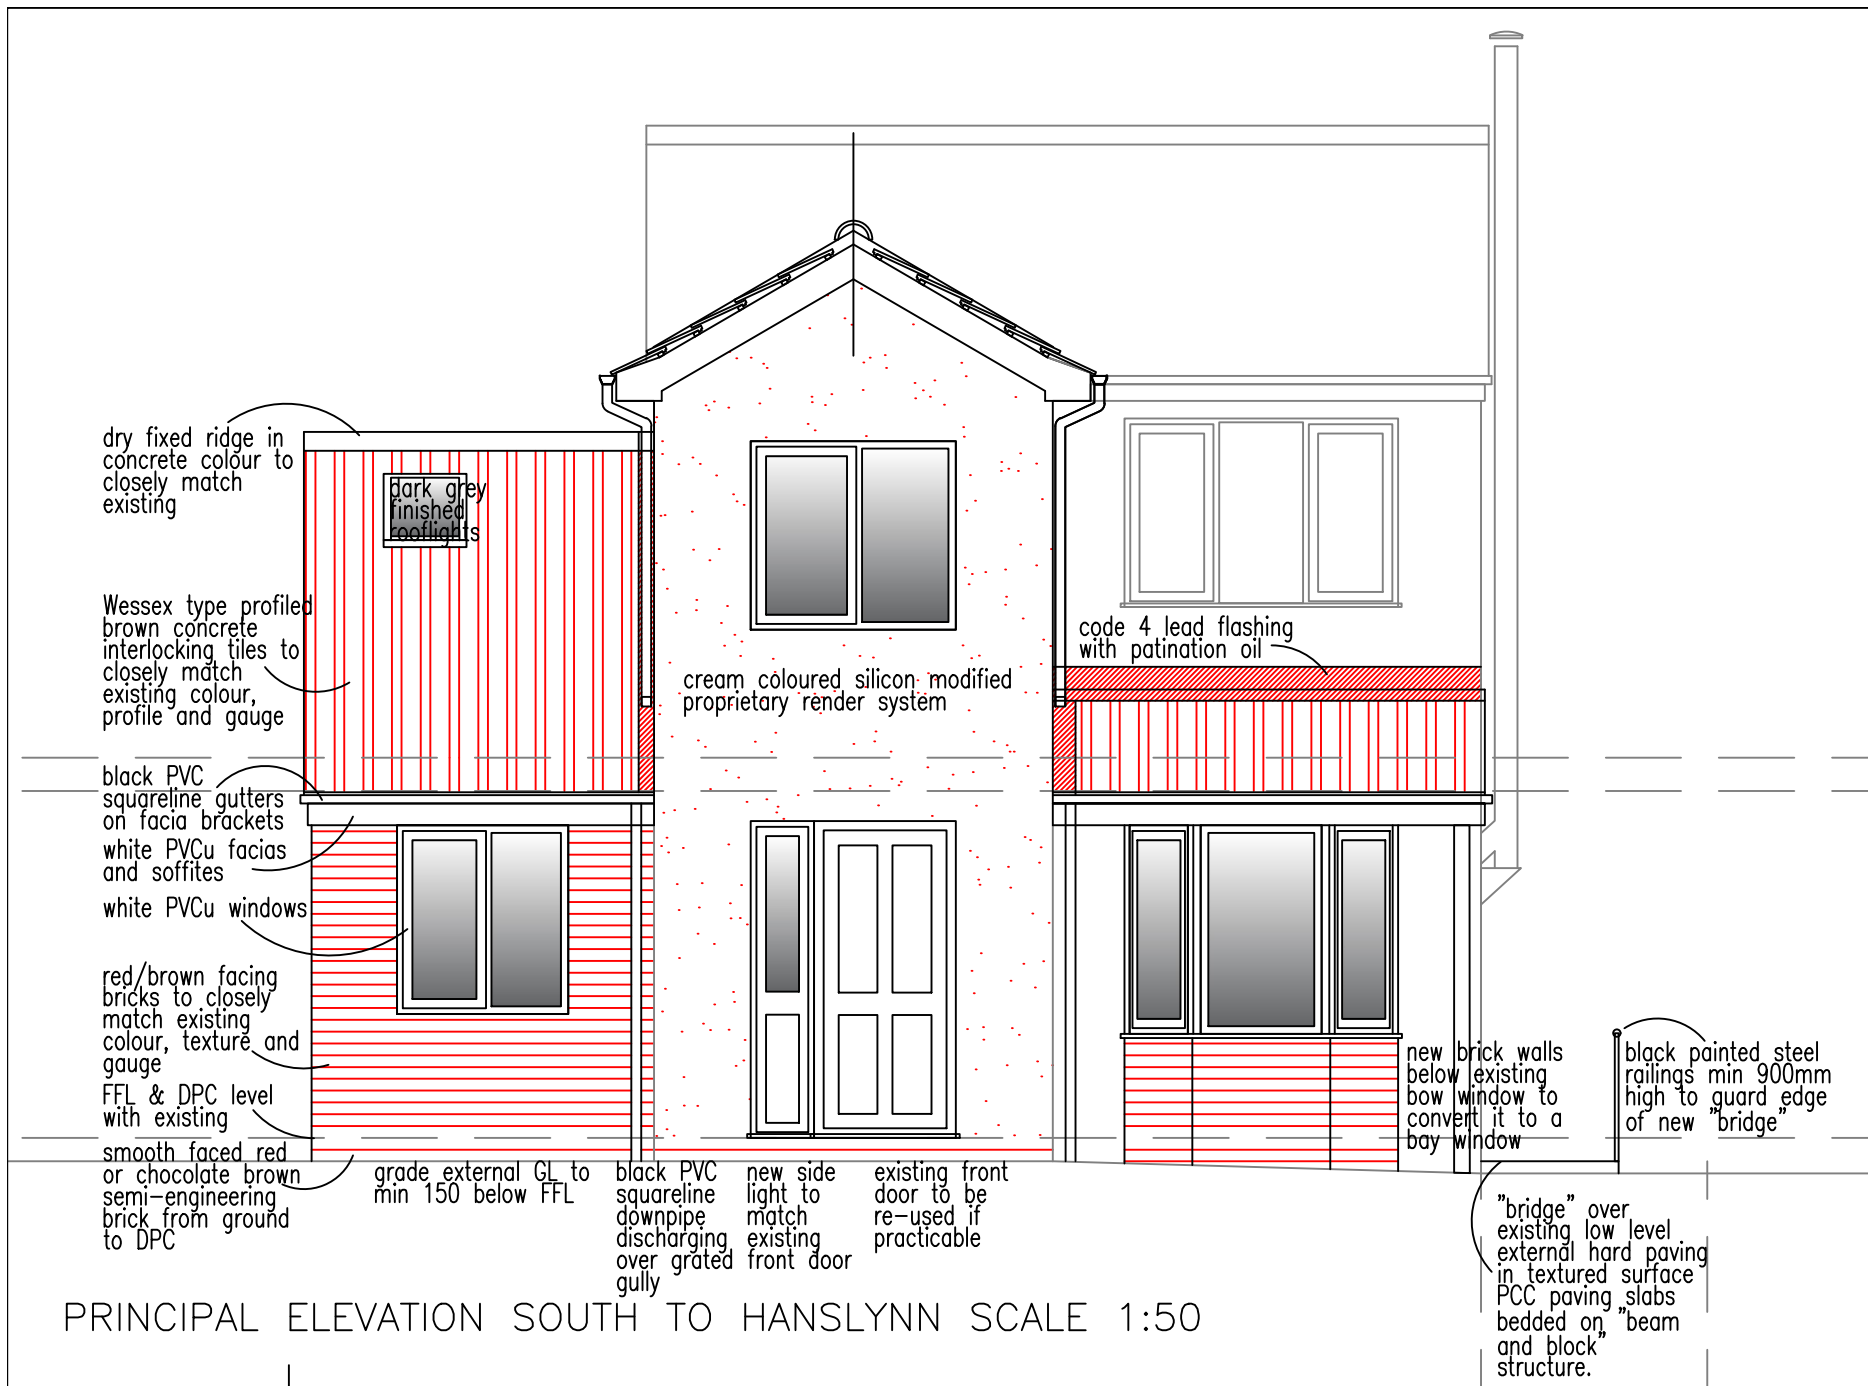

PROJECT NAME Extension & Alterations to Dwelling 3 Hanslynn Thulston Derby		JOB NO. DMA21-002	This drawing is copyright Contractor must check all dimensions on site, working only from grid & figure dimensions. Any discrepancies are to be reported to the designer before work commences.
DRAWING TITLE Scheme Design Part Plans and Elevations as Proposed.		DWG NO. SK 81 01	
SCALE 1:50 & 1:100	DRAWN BY DM	DATE 23/04/21	
		REV. E	

AMENDMENTS

A design development
DM 07/08/2021

B design development
DM 07/08/2021

C design development
DM 28/07/2021

D front door & new side light
added and centred below
window. Additional gully
added, side bridge and
spondrel group shown on
DM 28/08/2021

E FFL extension omitted and
bow window converted to bay
window. To provide playing
space as discussed with
client.
DM 17/11/2021

RIBA 
Chartered Practice

David McPhee Chartered Architect

1 Rutland Drive Micklow Derby DE3 9FW Tel- 01332 988279 E mail- dave@davidmcpheearchitect.co.uk