



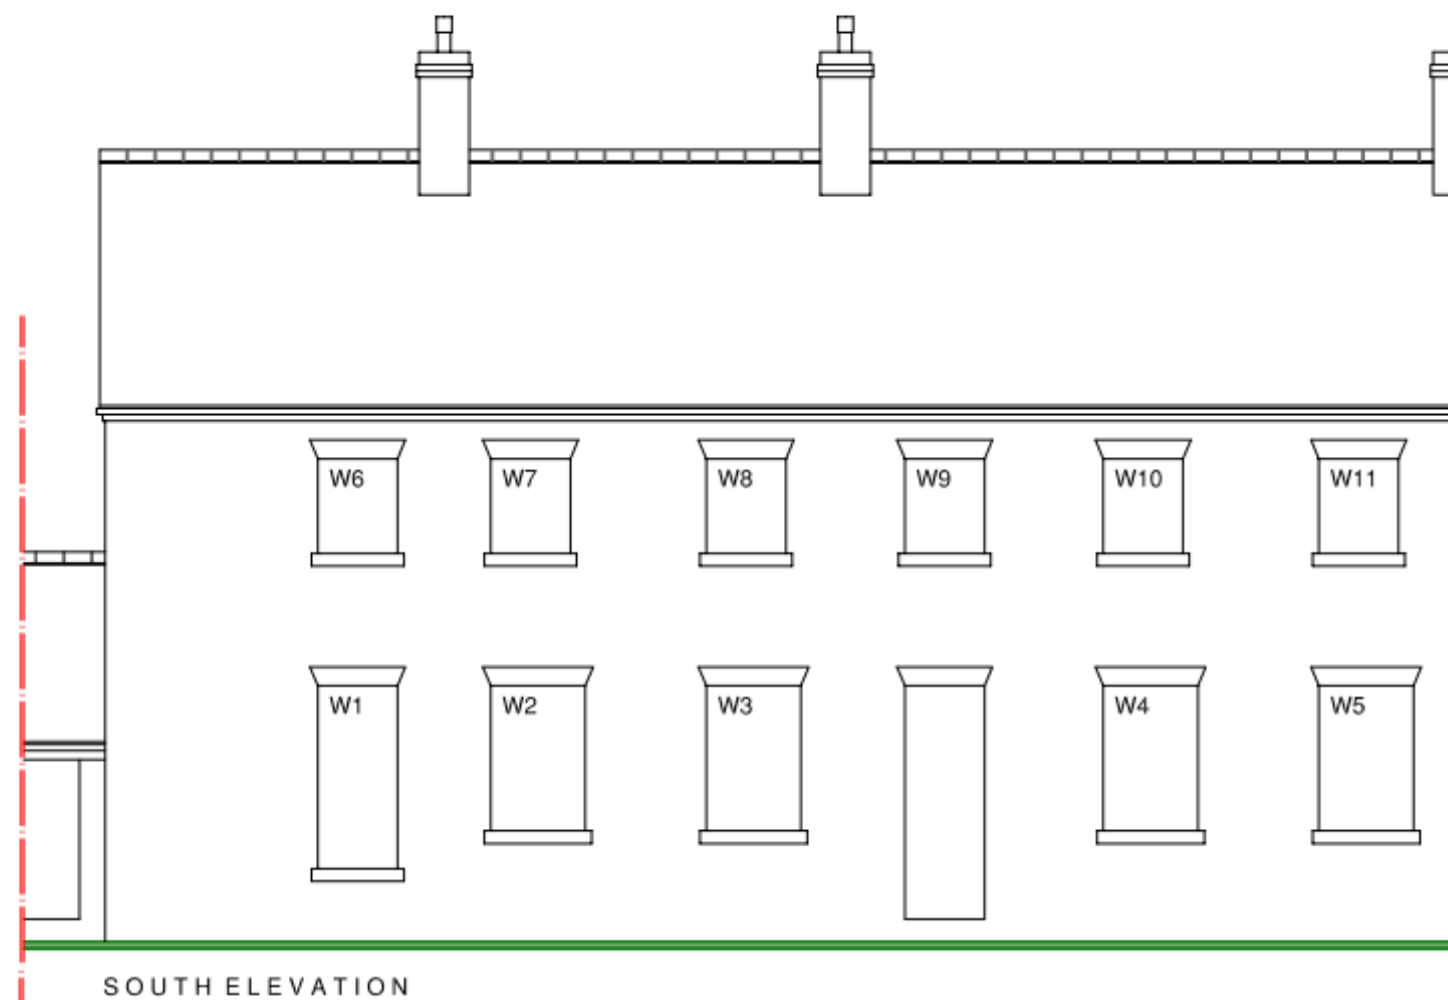

LOWES HOUSE, LOWES LANE, SWARKESTONE
WINDOW SCHEDULE ELEVATIONS 1:100
 (do not scale off drawing use figurative dimensions only)

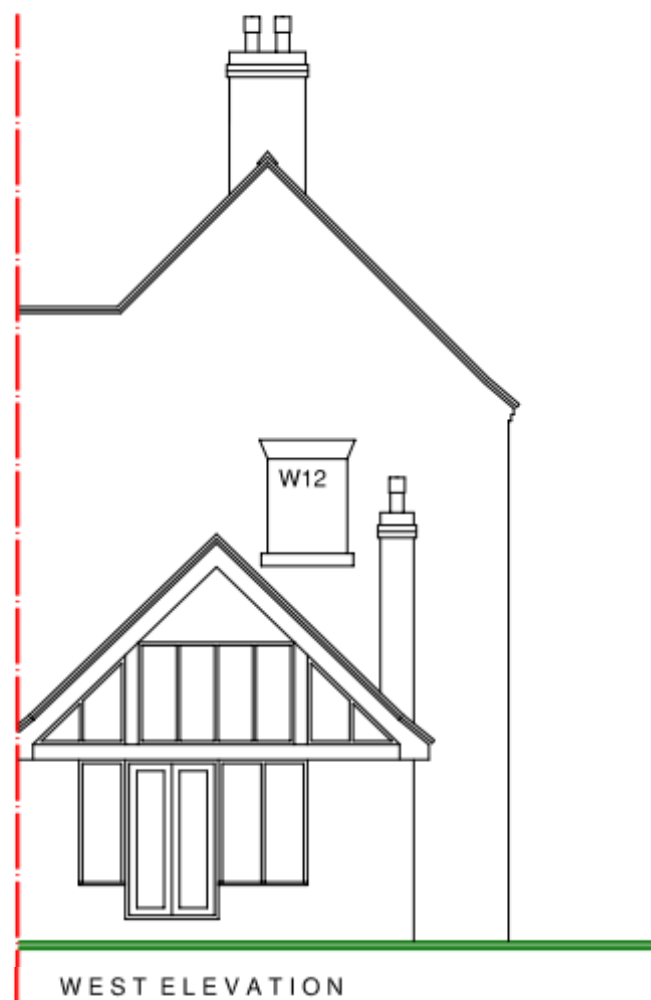

**South Derbyshire
District Council**