



Close boarded fence

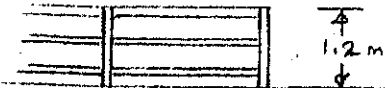

Posts and rail fence

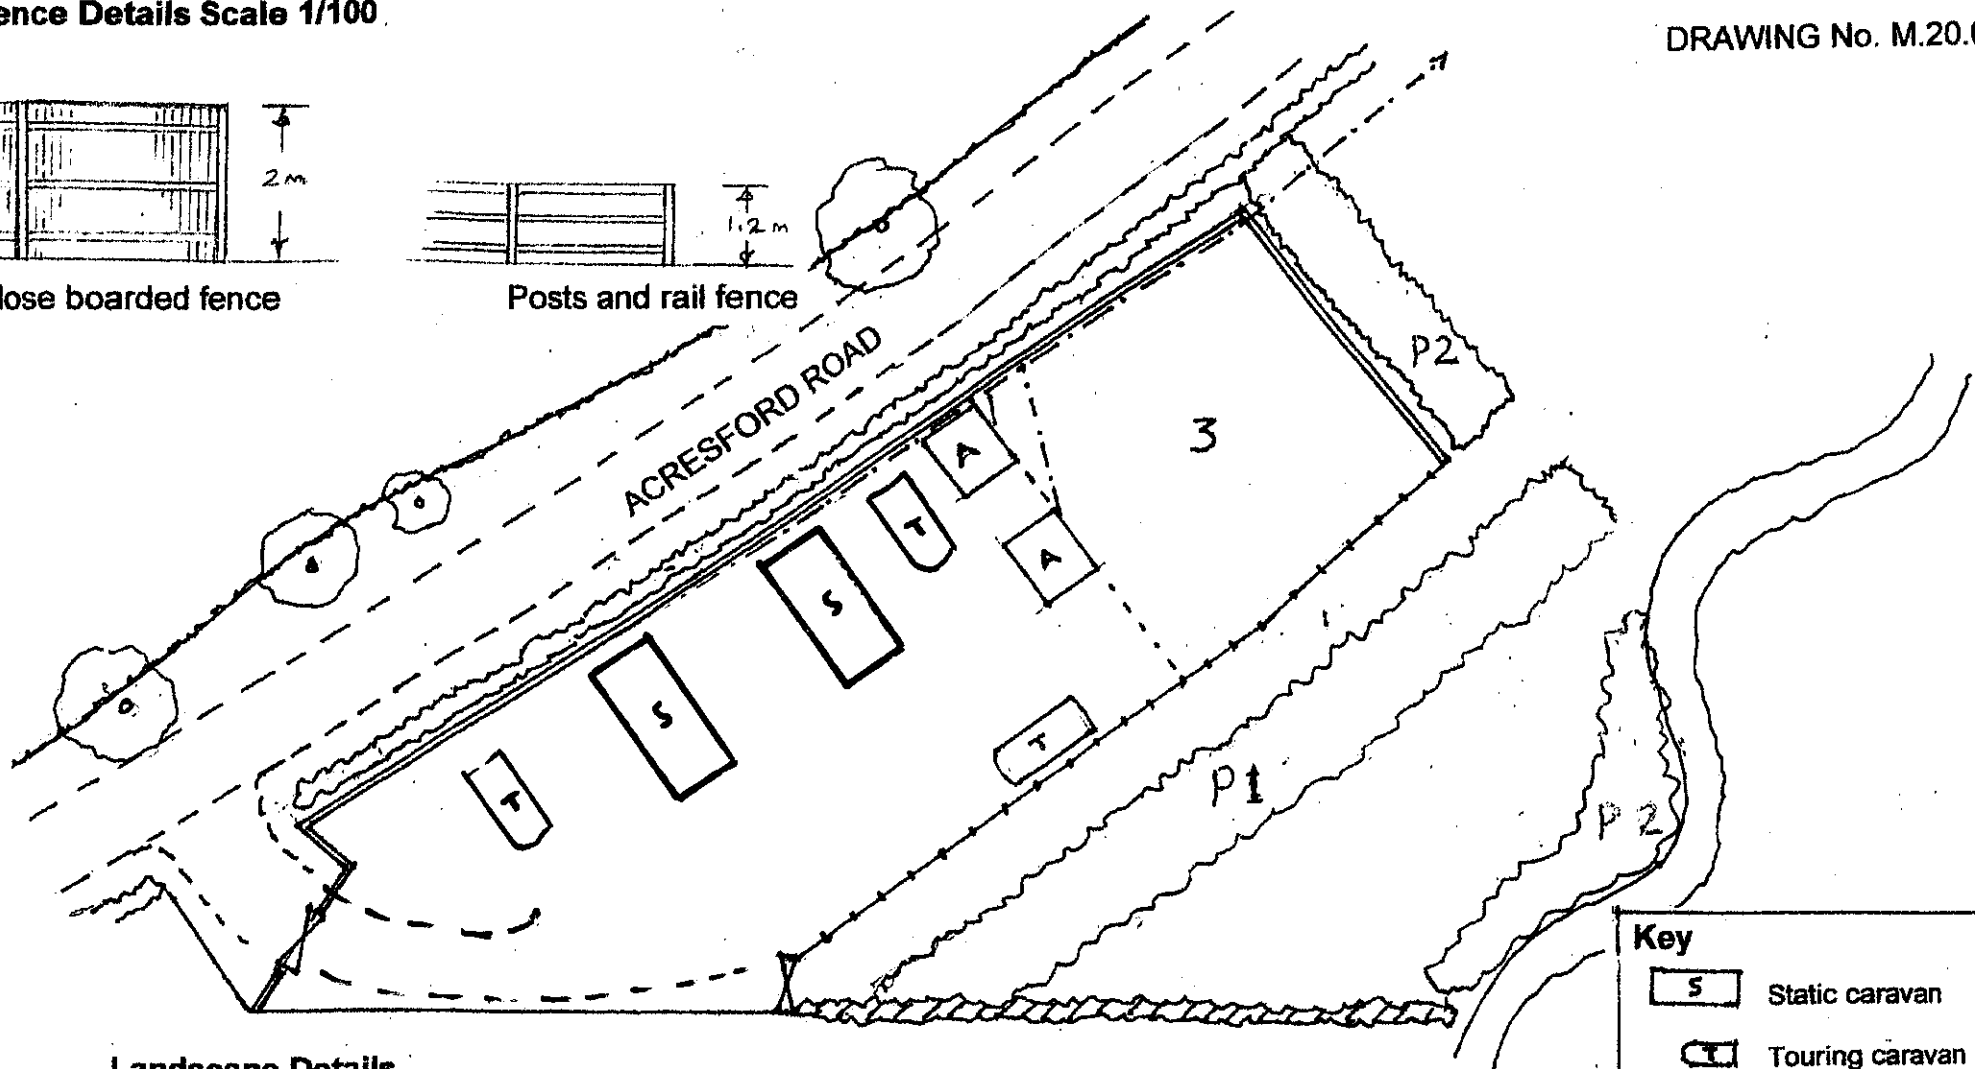

Landscape Details

Areas 1, 2 and 3 will be hard-surfaced with clean stone.

Existing hedgerow will be retained to a height of 2.4m, behind 2m fence.

New hedgerow will be created with equal mix of Dog Rose, Holly, Hazel, Beech and Hawthorn, planted as whips in a double row at 0.5m centres.

Area P1 will comprise an equal mix of Oak, Beech, Birch and Poplar, planted as whips in an irregular pattern at 3m. centres.

Areas shown P2 will be equal mix of Oak, Beech, Birch and Poplar, planted as standard trees in 3 rows at 2m. centres.

Key	
	Static caravan
	Touring caravan
	Amenity/shower block
	Drain to main sewer
	Existing hedgerow retained
	Proposed hedgerow
	Proposed planting areas
	2m close boarded fence
	Post and rail fence