
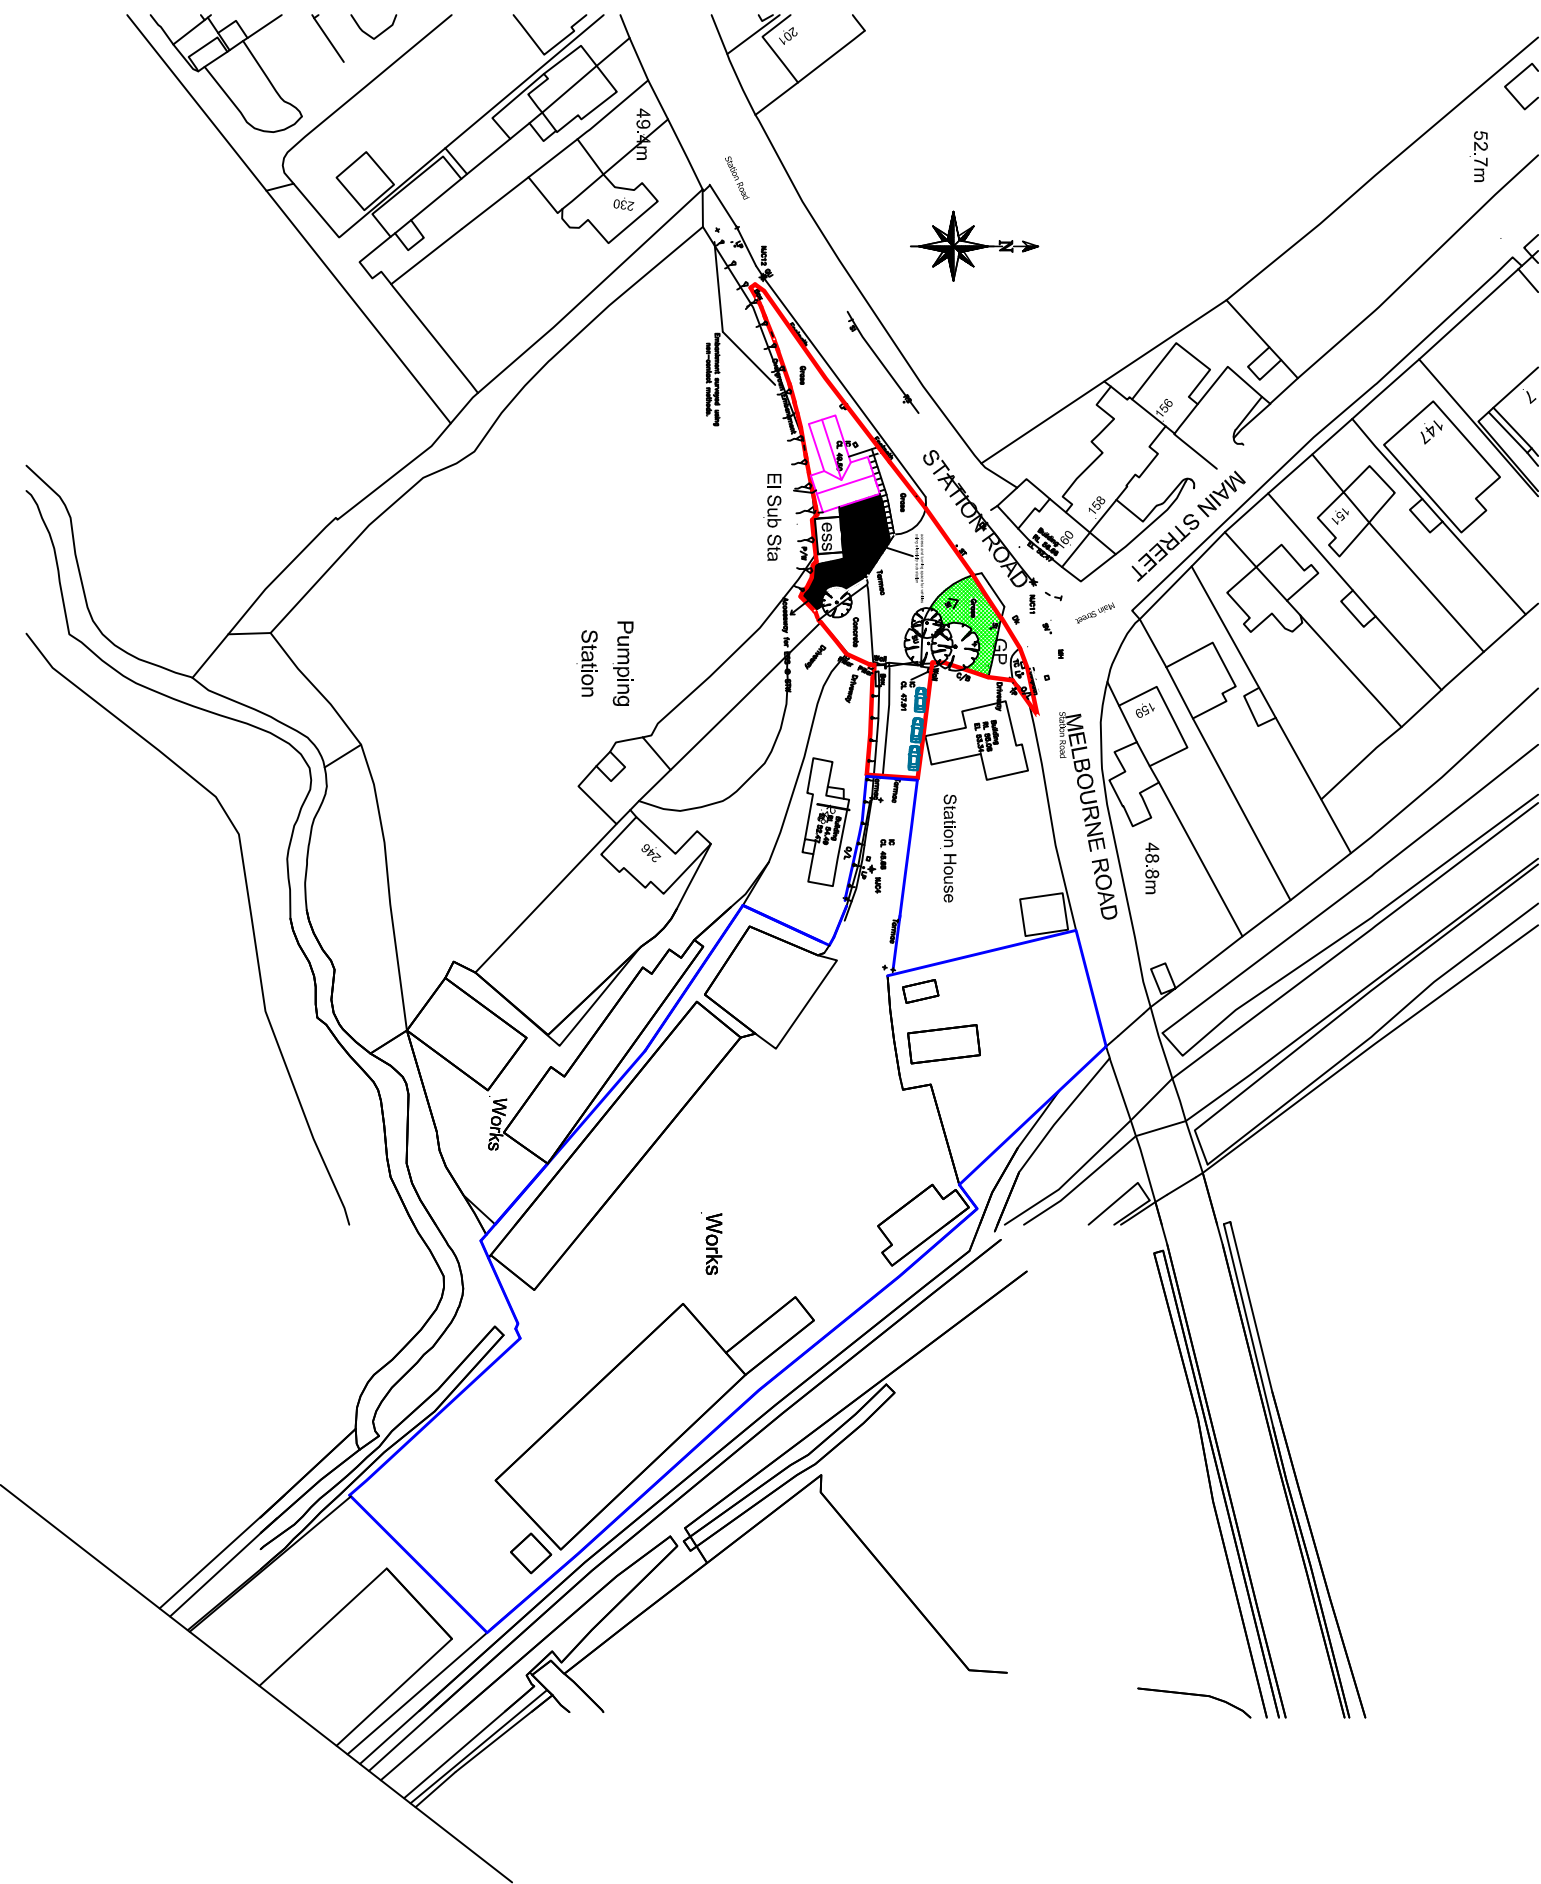


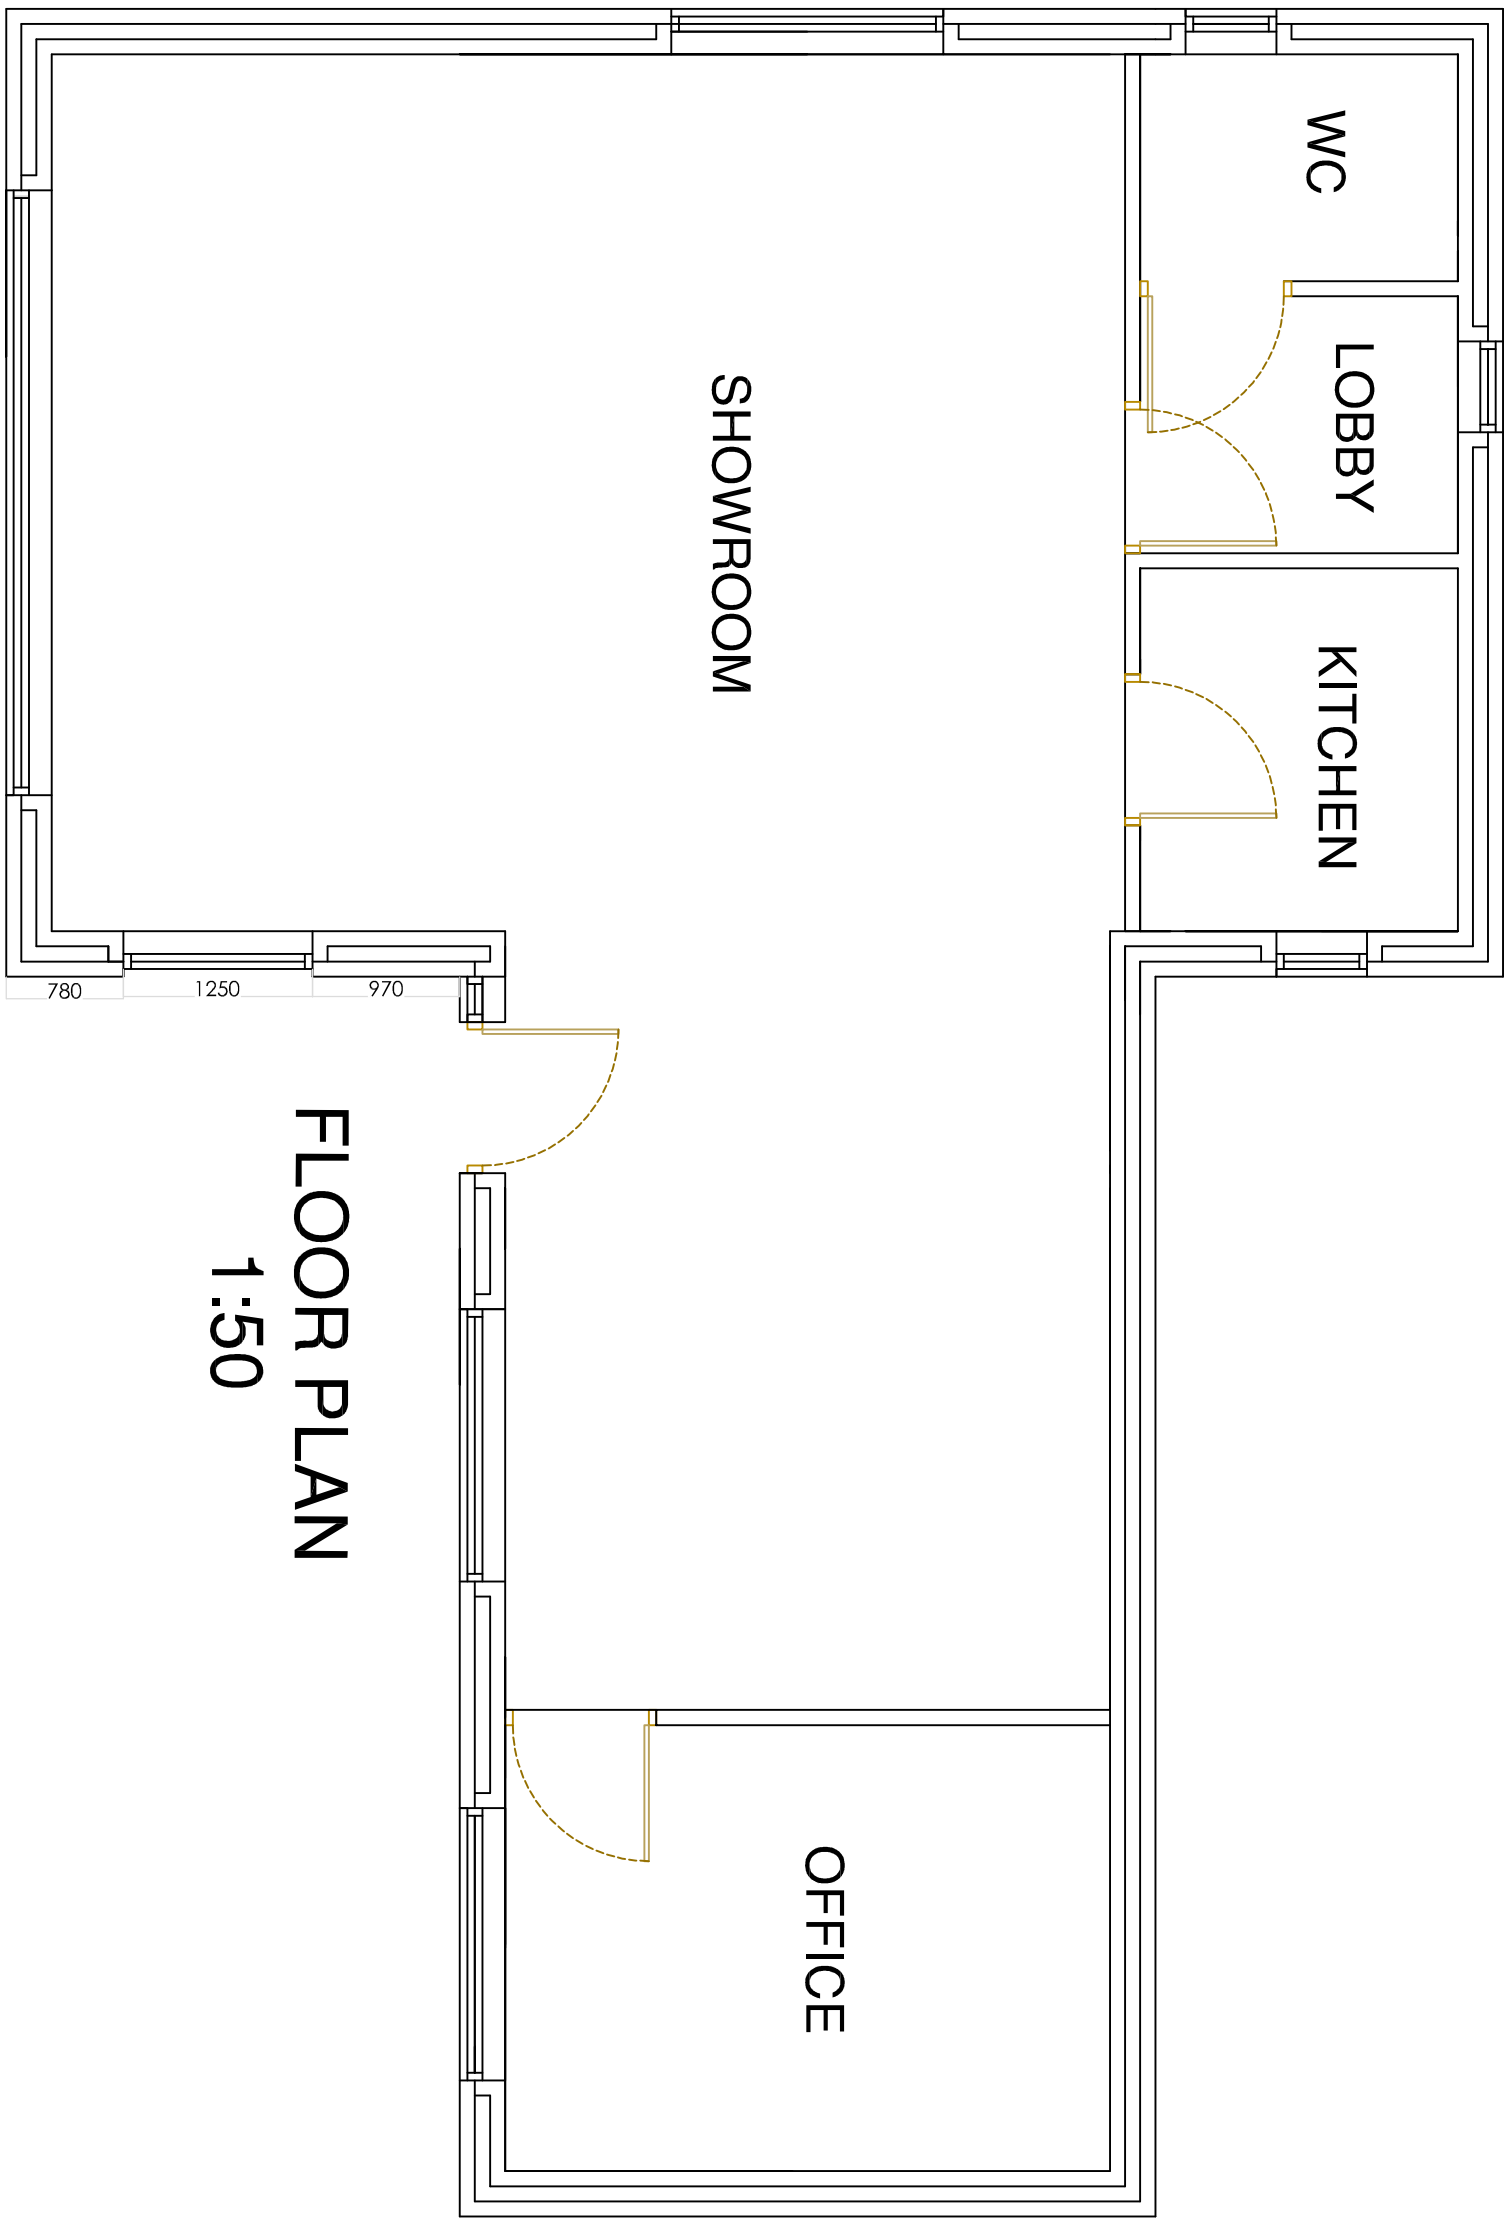

LOCATION PLAN 1:1250

Rev	Description	Date
-----	-------------	------

DAVID BOWN
BUILDING SURVEYORS
7 Ashview Close
Etwall
Derbyshire
DE65 6JY
01283 734211
davidbown1@hotmail.com

Client
Mr C Toon

Contract Title
New Showroom
Land at Station Yard
Station Road
Melbourne, Derbyshire

Drawing Contents
Plans, elevations
and location plan

Drawn	Checked	Authorised
DB	SDB	DB
Date	Scale	Sheet Size
Dec 2021	as noted	A1
Dwg No.	Revision	

14/12/21/1