
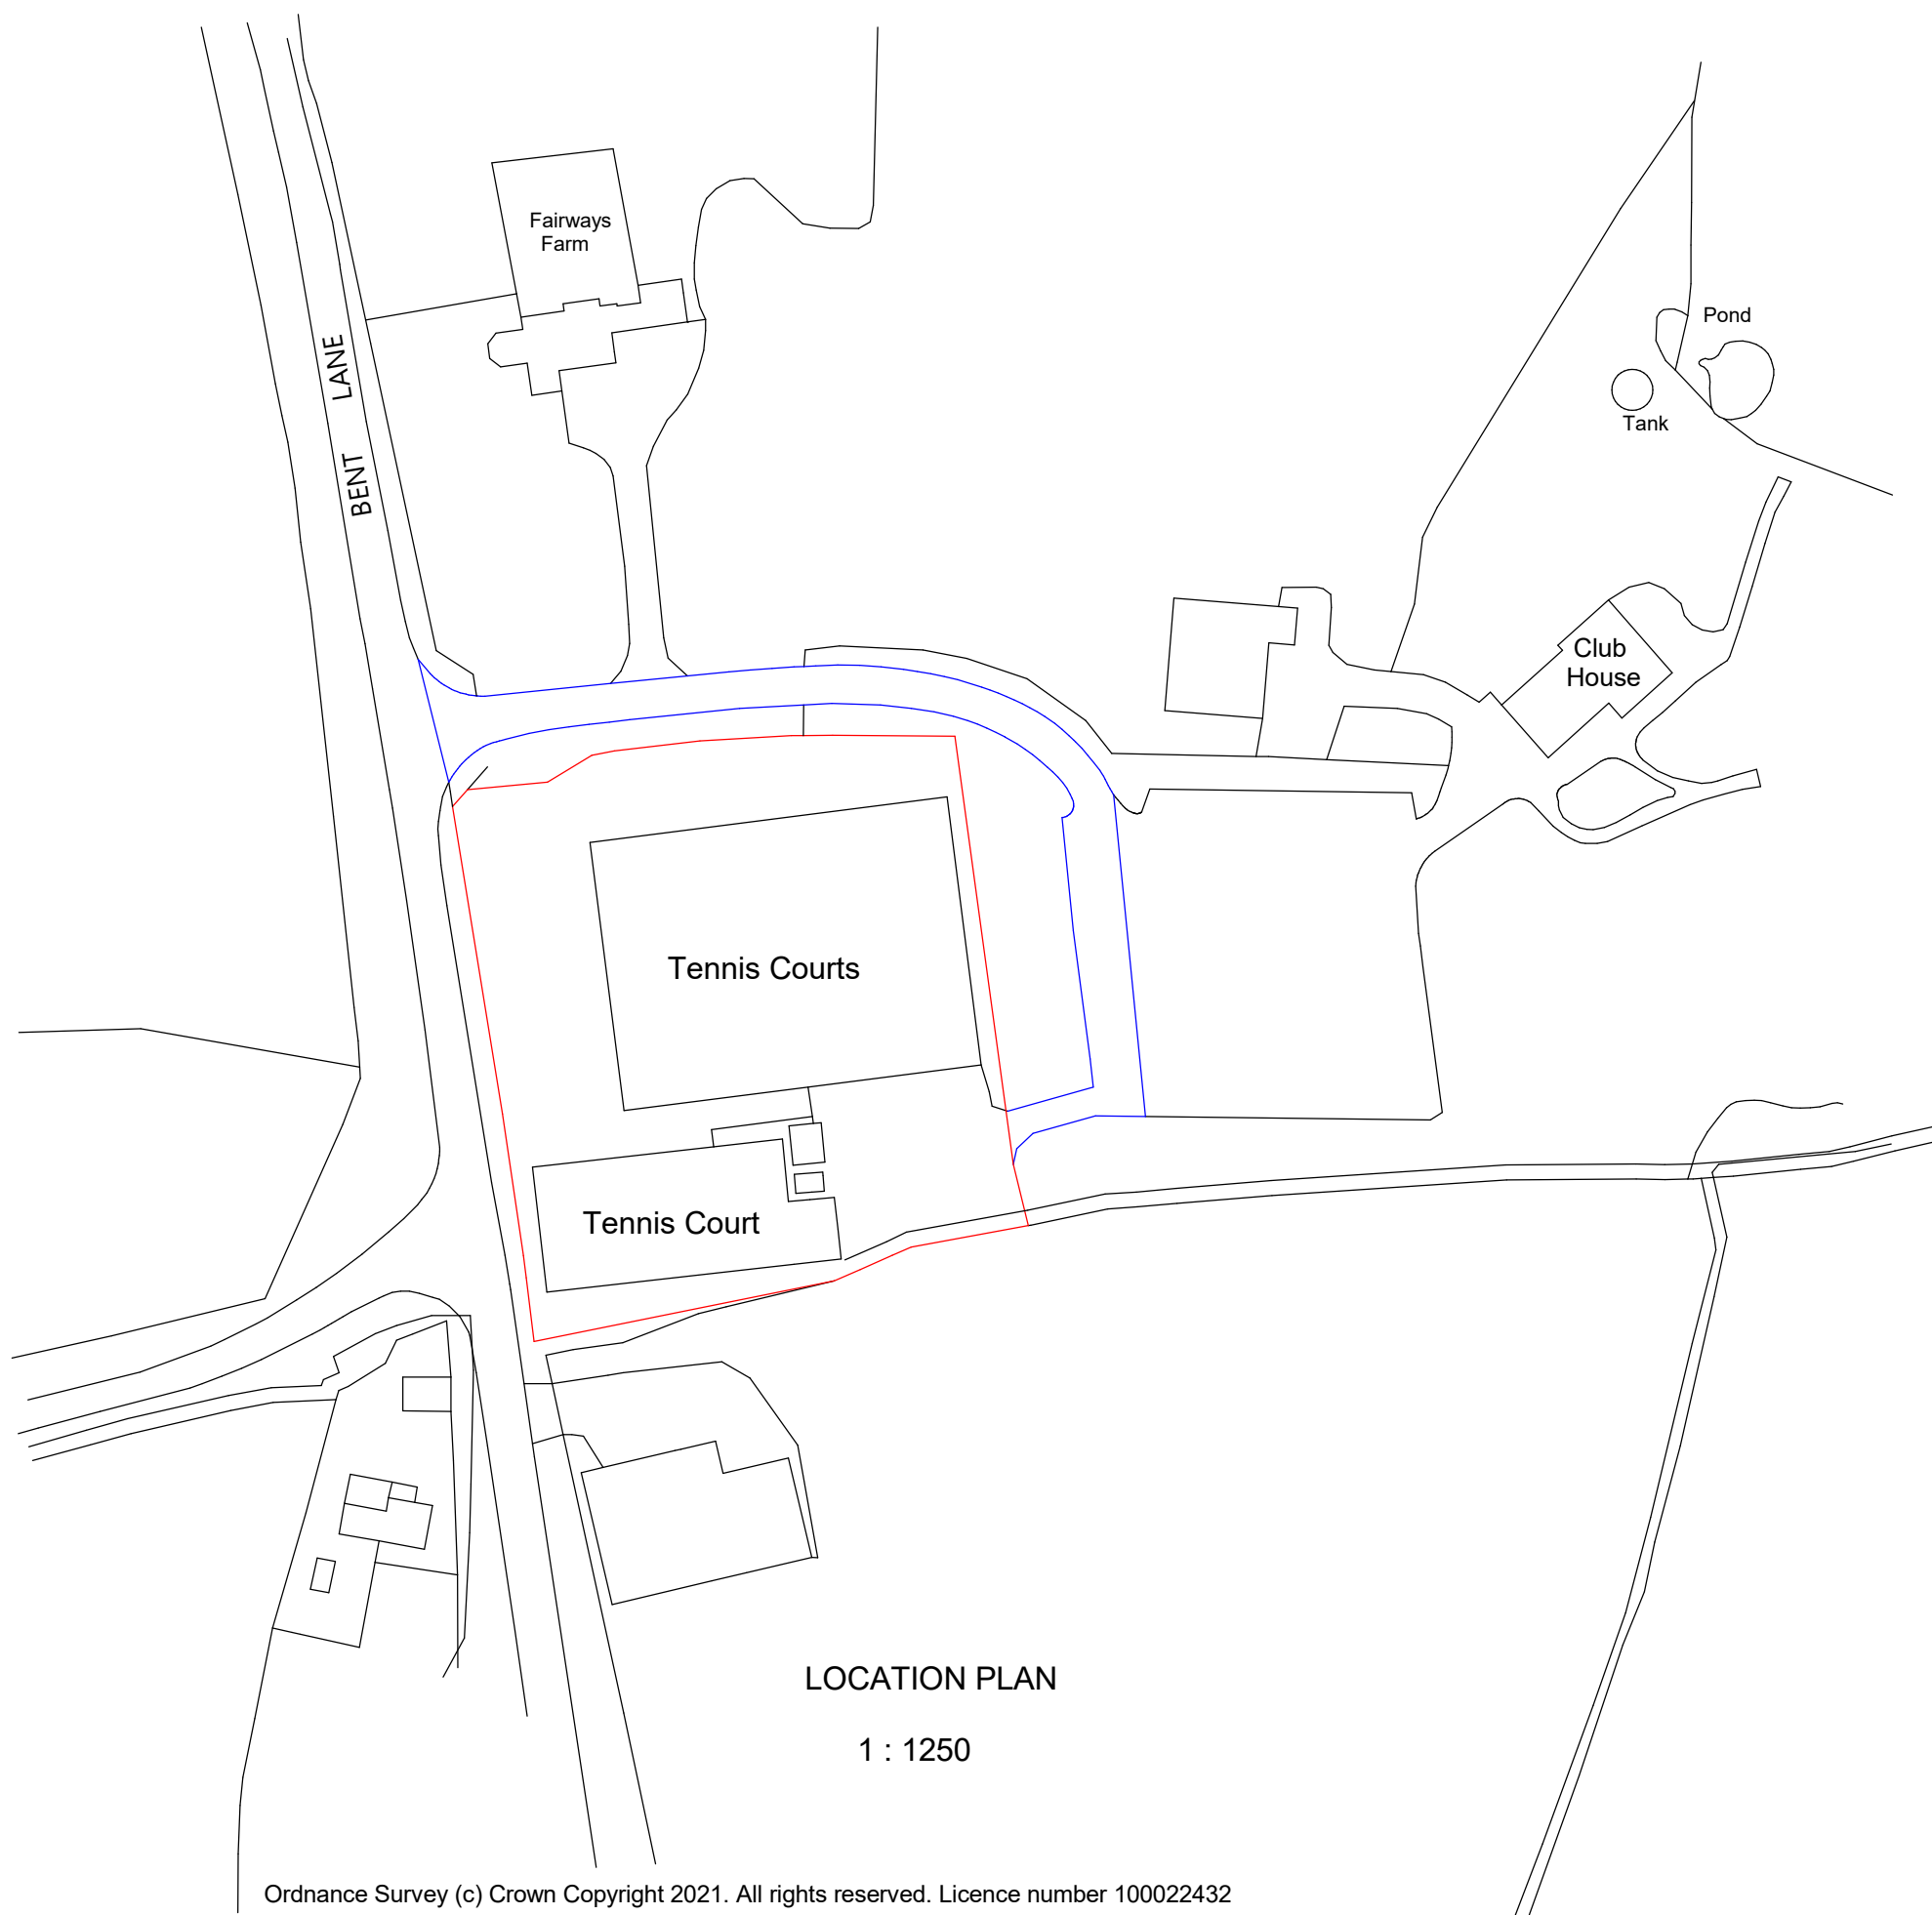


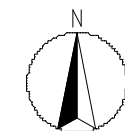

LOCATION PLAN
1 : 1250

Ordnance Survey (c) Crown Copyright 2021. All rights reserved. Licence number 100022432

JULIA ALLEN BUILDING DESIGN		
THE FOLD, SNELSTON, ASHBOURNE, DERBYSHIRE, DE6 2EP		
TEL: 01335 324590 Email: info@ja-bd.co.uk		
PROPOSED VARIATION OF PLANNING CONDITION No. 2 : CHURCH BROUGHTON TENNIS CLUB, BROUGHTON HEATH GOLF COURSE, BENT LANE, CHURCH BROUGHTON, DERBYSHIRE, DE65 5BA.	Scale:	1 : 1250 @ A3
	Drawing:	JA
	Date:	12/10/2021
FOR: CHURCH BROUGHTON TENNIS CLUB		
LOCATION PLAN		
JABD/264/001 Rev A		