



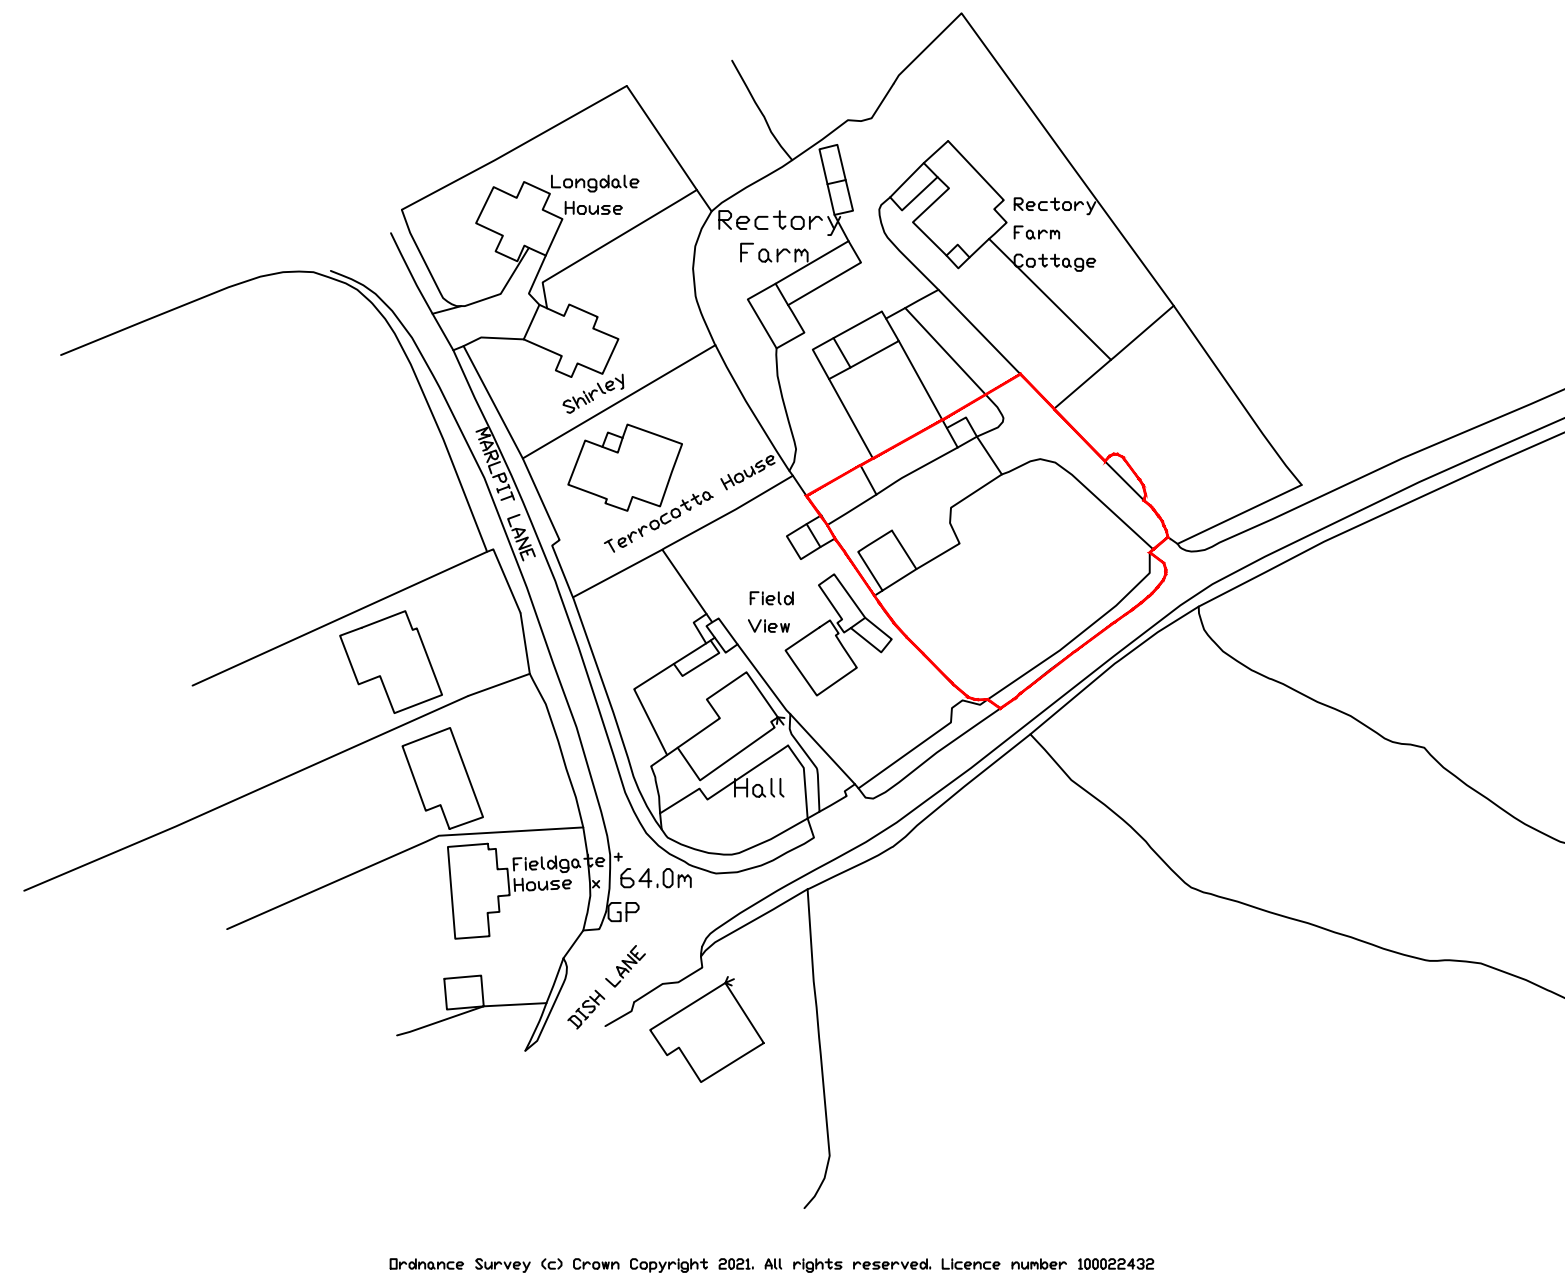

Location Plan




Block Plan

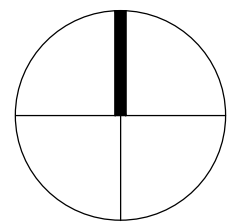

Revisions:
-

Notes:
The copyright of this drawing belongs to Paul Hicking Associates and shall not be reproduced without their written consent.
Do not scale from this drawing.

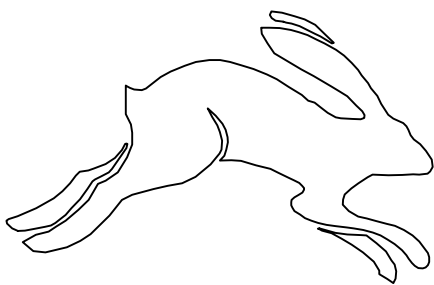

Paul Hicking Associates

12 Beaurepaire Crescent
Belper
Derbyshire
DE56 1HR
T : 07856 729813
E : paul@hicking.plus.com

Parlour Barn, Sutton-on-the-Hill
Location and Block Plans as
Existing
Drawing No: 21118 - 01 Revision: Scale: 1:1250 @ A1 Status: Planning