




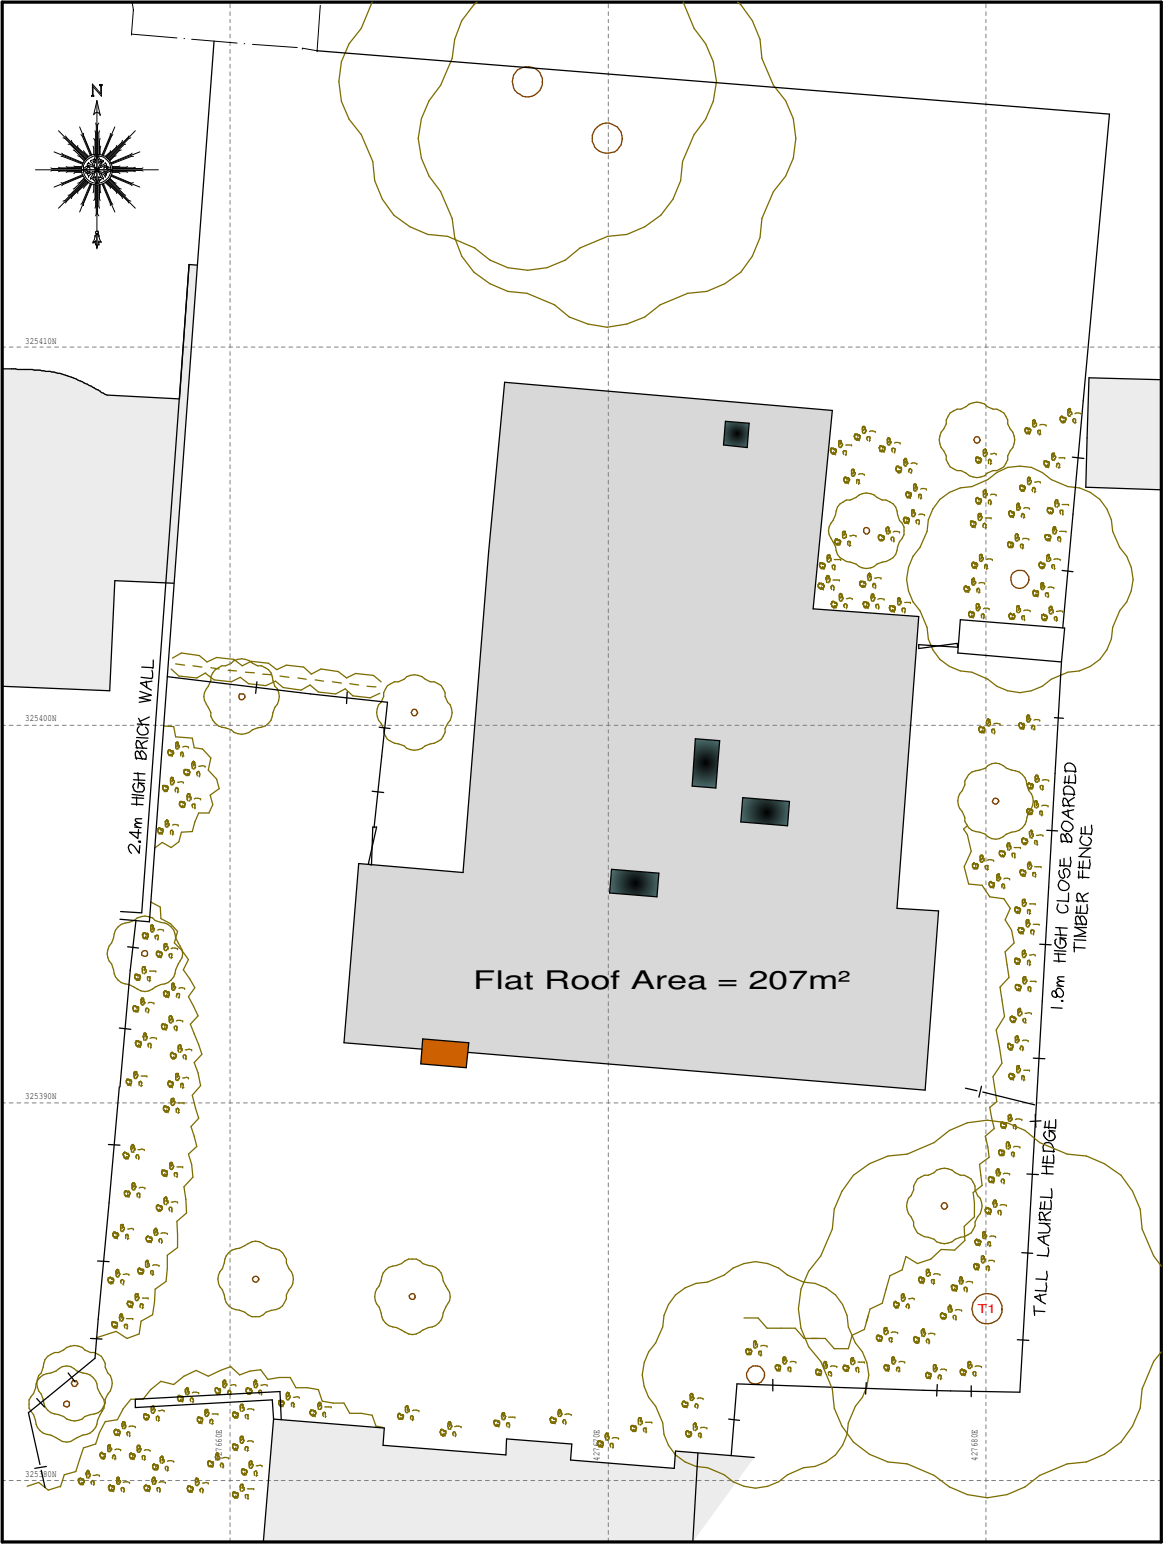

EXISTING BLOCK PLAN
1:200

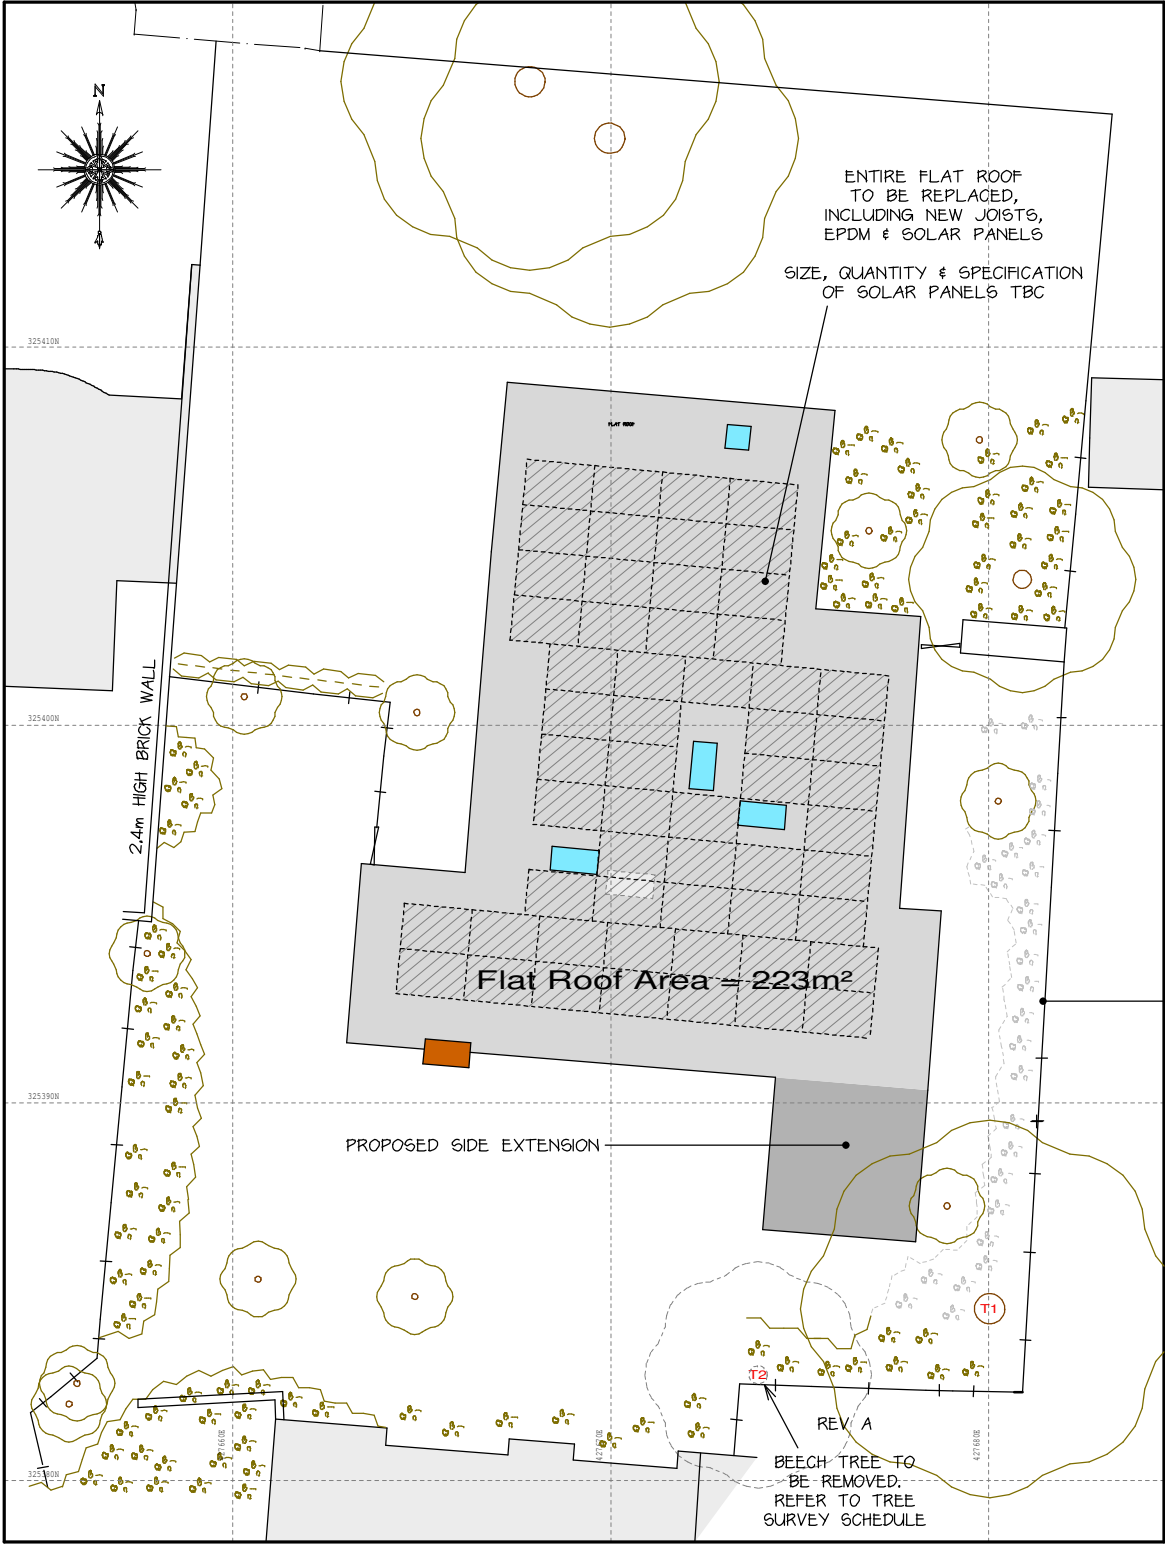

PROPOSED BLOCK PLAN
1:200

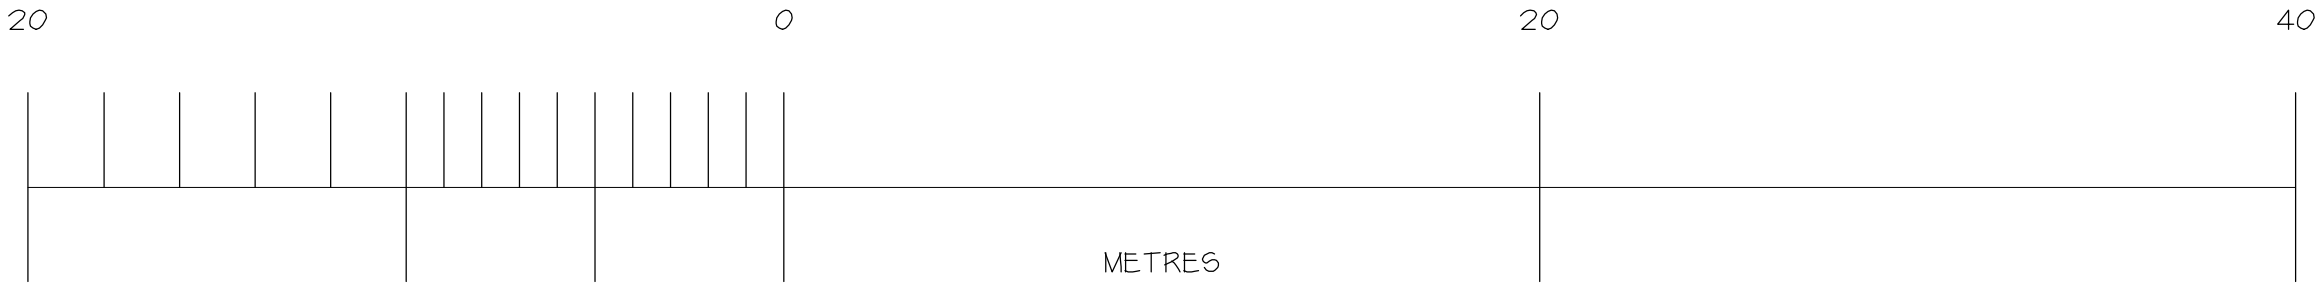

REPRODUCTION FROM THE ORDNANCE SURVEY NATIONAL GEOGRAPHIC DATABASE
BY PERMISSION OF ORDNANCE SURVEY ON BEHALF OF CONTROLLER OF HER MAJESTY'S
STATIONERY OFFICE © CROWN COPYRIGHT 2010. ALL RIGHT RESERVED-100047474.

PAPER SIZE: A2

NOTES

All dimensions must be checked on site and only scaled from this drawing for planning purposes only

Date	Revisions
A	NOV 2021
TREE T1 CORRECTLY REPOSITIONED. REFERENCE MADE TO TREE T2 TO BE REMOVED & EXISTING EAST FENCE & HEDGE TO BE REPLACED WITH FENCE	

© copyright

Client
MR TIM BODILL

Location
16 NEWTON PARK
NEWTON SOLNEY
BURTON ON TRENT
STAFFORDSHIRE
DE15 0SX

Proposal
PROPOSED SINGLE STOREY
SIDE EXTENSION, NEW DOORS
AND WINDOWS AND NEW ROOF
INCLUDING SOLAR PANELS

Drawing Title
EXISTING & PROPOSED
BLOCK PLANS


Scale
1:200

Date
MAY 2021

Drawn by
MRP

Drg No.
J3143-02

Revision
A

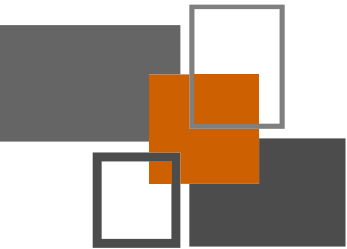

MAKING PLANS
architecture

Ivy Lodge, Twyford Road, Willington, Derby. DE65 6DE
T/F 01283 703160 E info@makingplans-architecture.co.uk
W www.makingplans-architecture.co.uk