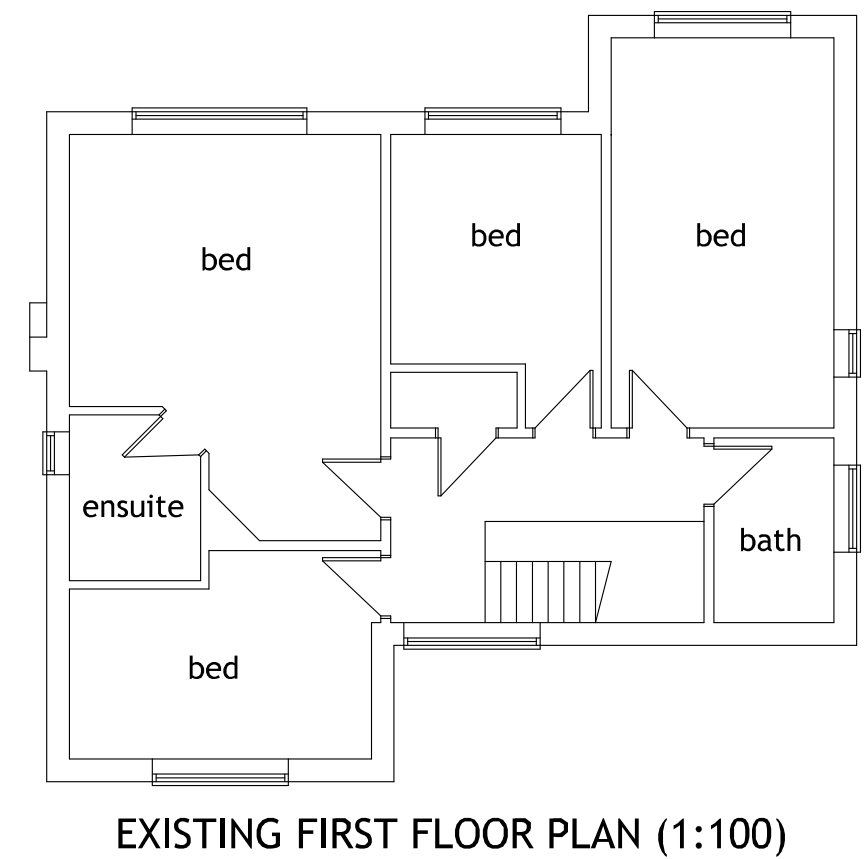
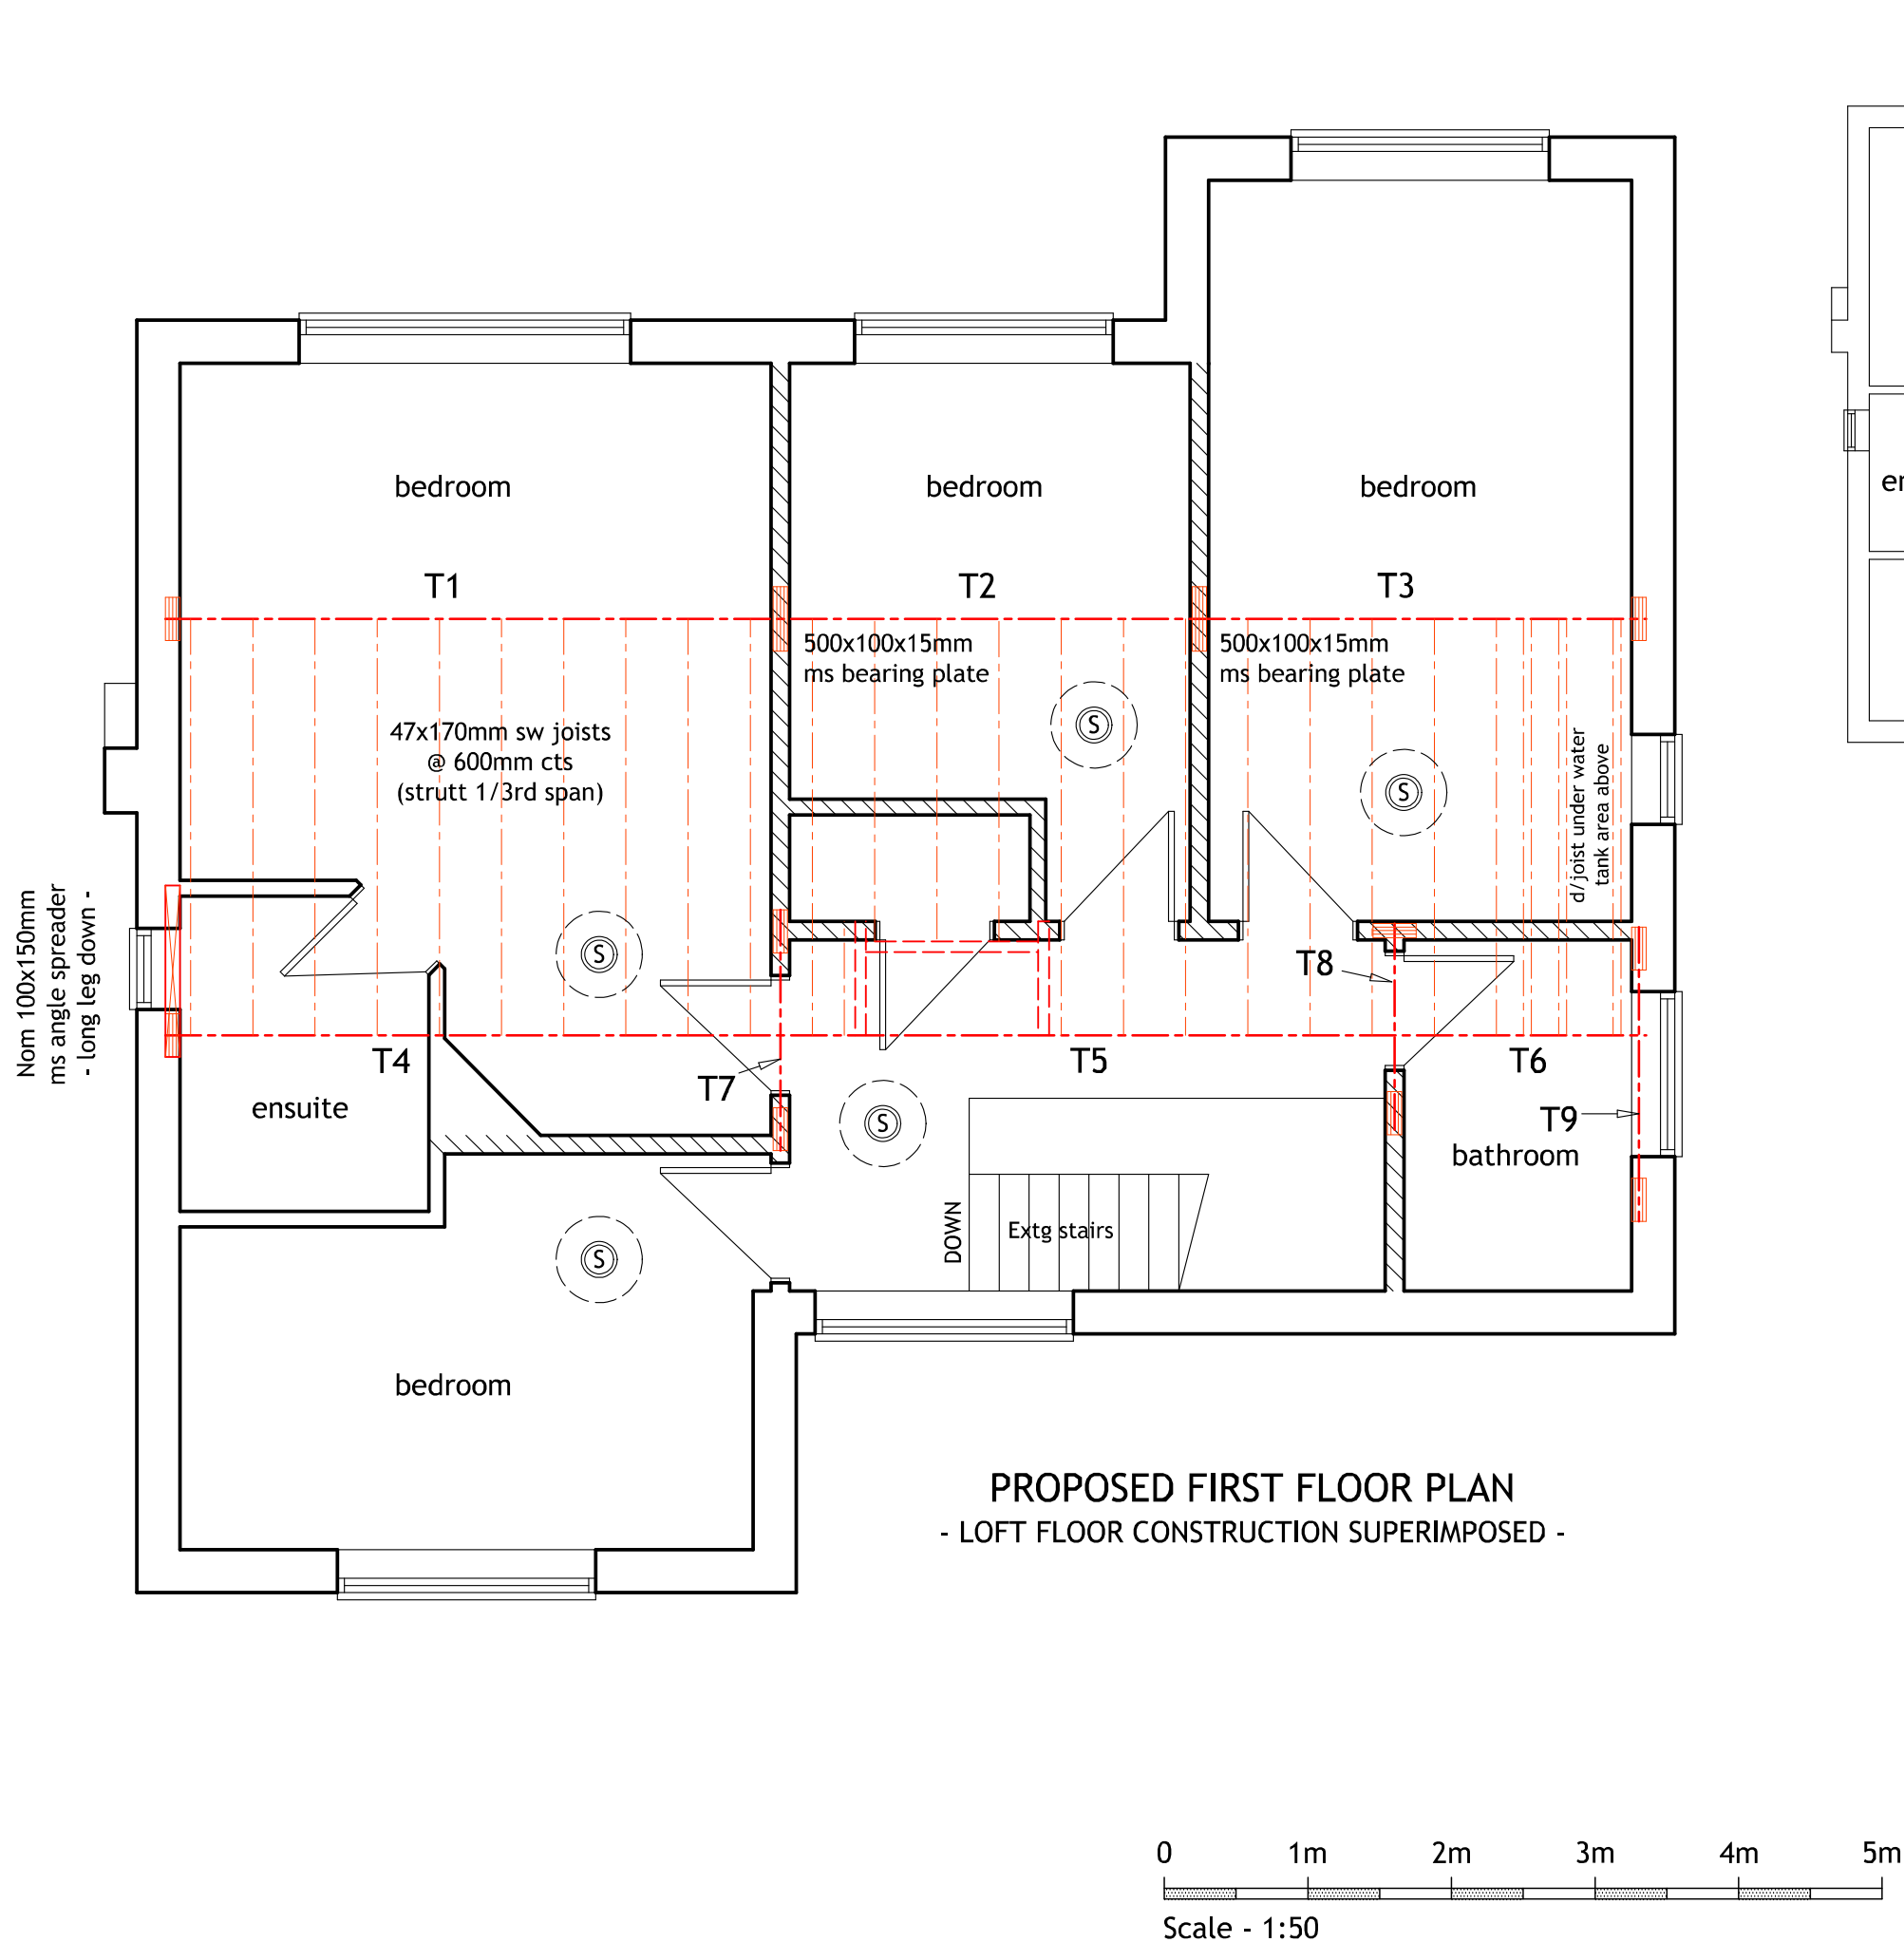


Interconnected mains operated
heat detector with battery back-up.
300mm min from any light fitting

Interconnected mains operated
smoke detector with battery back-up.
300mm min from any light fitting

LD2 GRADE D FIRE DETECTION & ALARM SYSTEM TO BE INSTALLED
INCORPORATING DETECTORS IN ALL CIRCULATION SPACES THAT
FORM PART OF THE ESCAPE ROUTES FROM THE DWELLING & IN
ALL ROOMS THAT REPRESENT A HIGH RISK TO OCCUPANTS INCLUDING
A HEAT DETECTOR IN THE KITCHEN

xtraroom
loft conversions

Dr & Mrs STEPHENSON

80 Egginton Road, Etwall,
South Derbyshire. DE65 6NP

PROPOSED NON-HABITABLE
LOFT CONVERSION

SCALE :	1:50	Drawing number :	
DATE :	Dec 2021	2638 / 3843	
BY :	A. Lloyd	Revision :	Sheet :
SHEET :	2 of 5	0	A3

Copyright Adrian Lloyd.
All dimensions to be verified on site.