


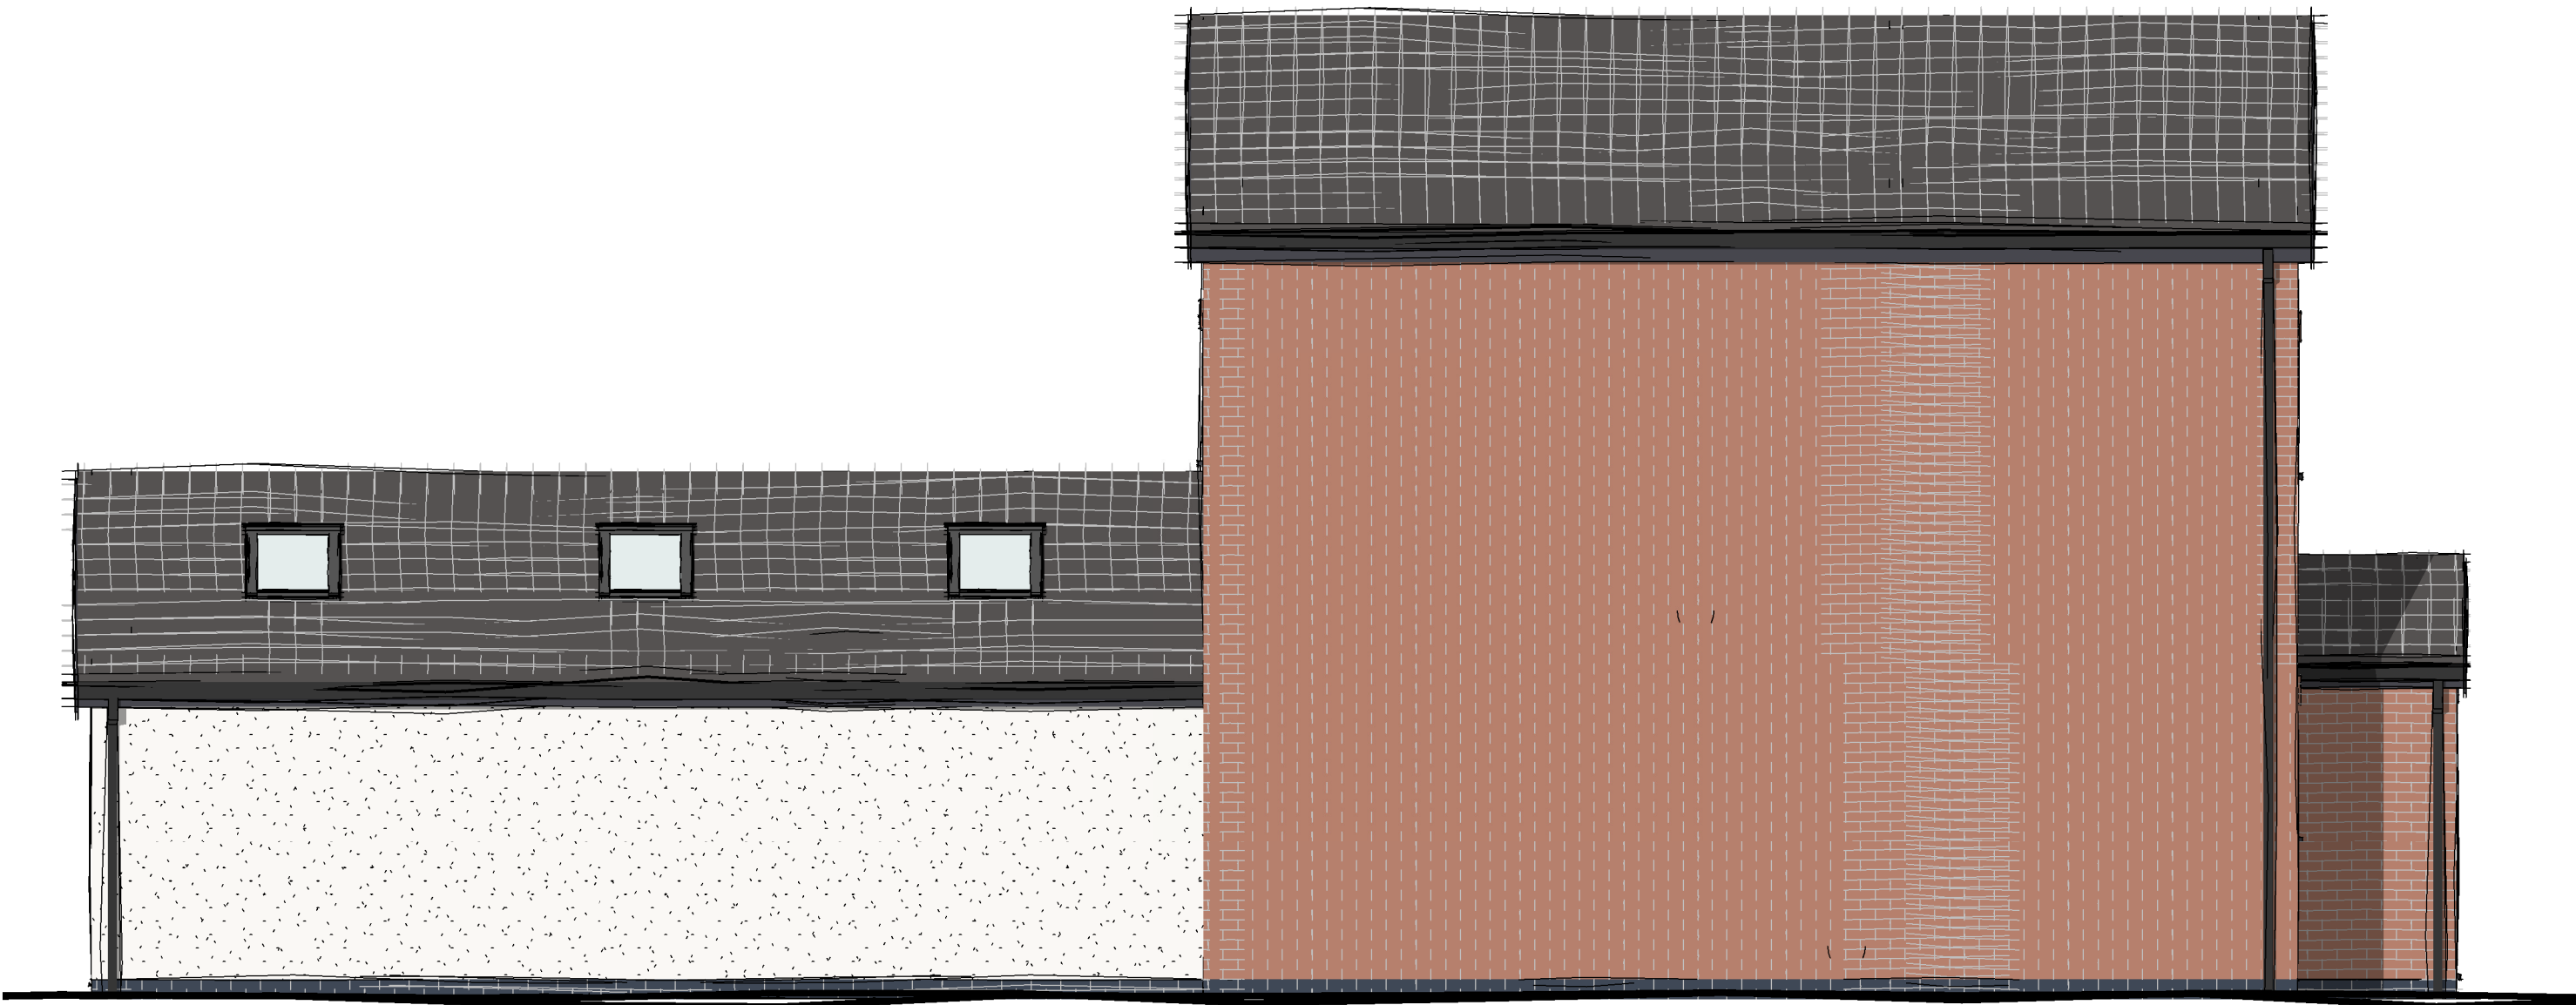


South-East Elevation
1:50



South-West Elevation
1:50



North-West Elevation
1:50

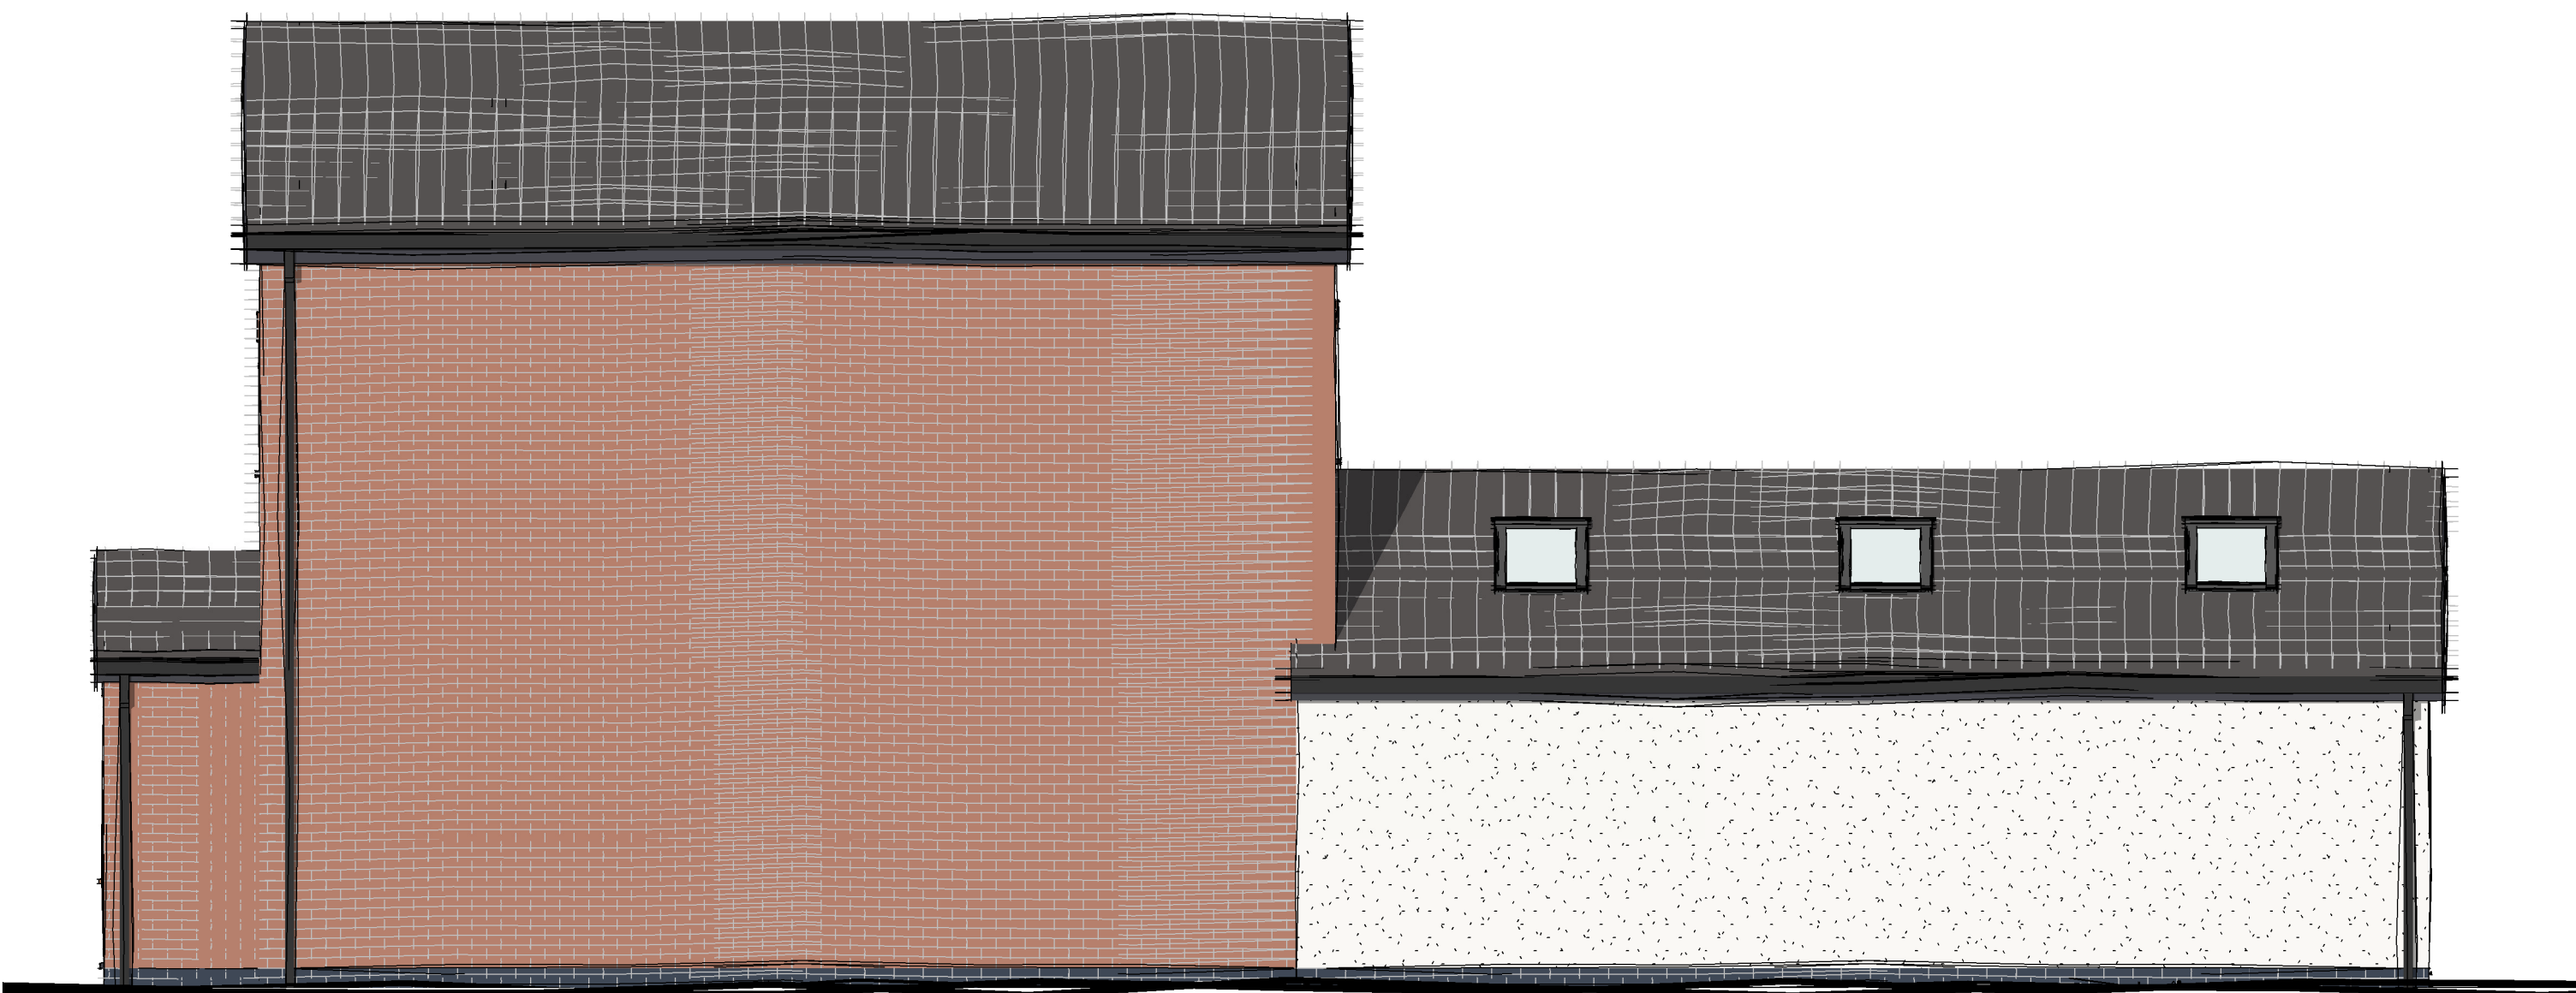

North-East Elevation
1:50

Proposed Elevations