

NOTES

All dimensions must be checked on site and only scaled from this drawing for planning purposes only

	Date	Revisions

© copyright

Client
MS HEATHCOTE

Location
WHITE GABLES 7 CHAPEL LANE BARROW ON TRENT DERBYSHIRE DE73 7HE


Proposal
PROPOSED SINGLE STOREY FRONT EXTENSION

Drawing Title
EXISTING & PROPOSED BLOCK PLANS

Scale
1:200


Date	DEC 2021	Drawn by	KJL
------	----------	----------	-----

Drg No.	J3414-02	Revision	
---------	----------	----------	--

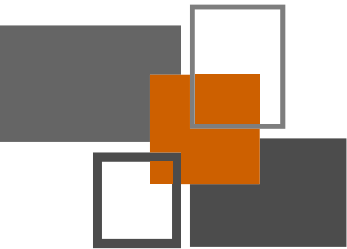


MAKING PLANS
architecture

Ivy Lodge, Twyford Road, Willington, Derby. DE65 6DE
T/F 01283 703160 E info@makingplans-architecture.co.uk
W www.makingplans-architecture.co.uk

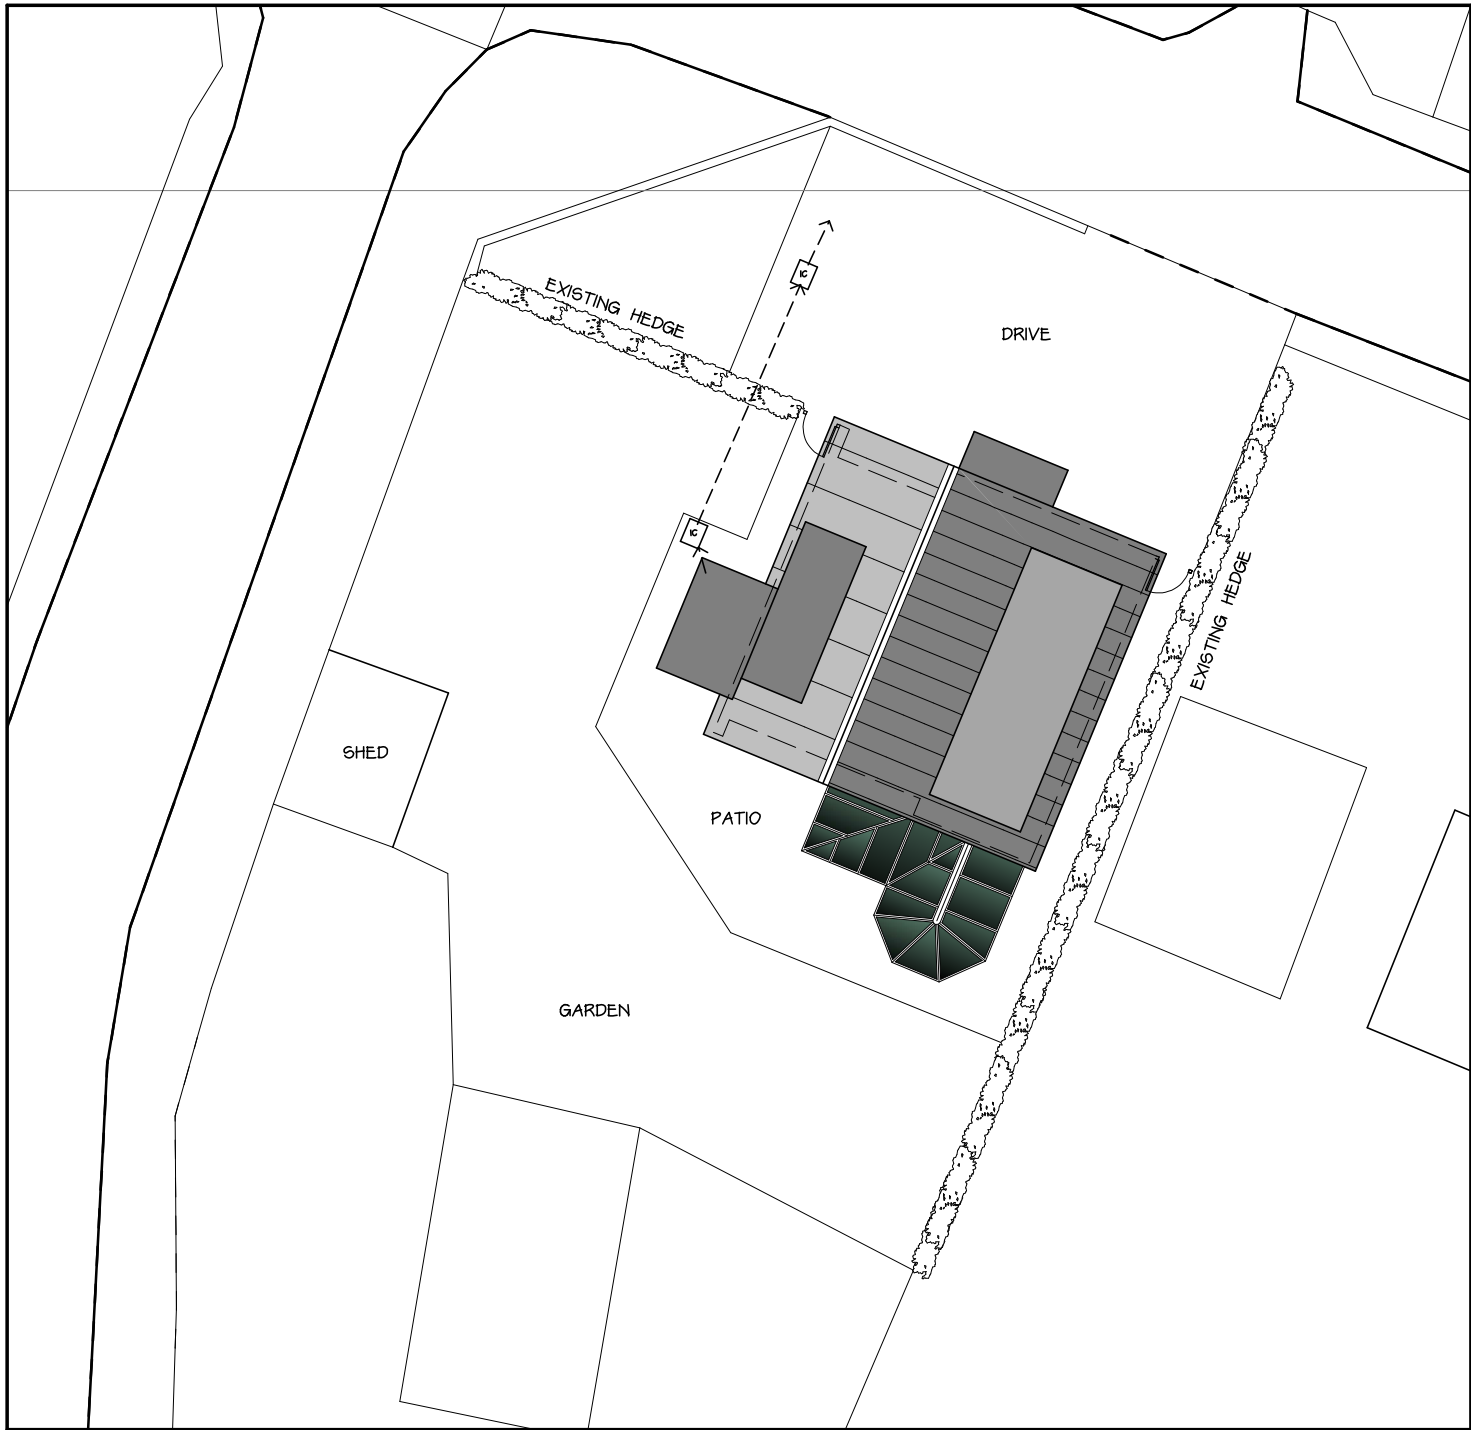

EXISTING BLOCK PLAN
1:200

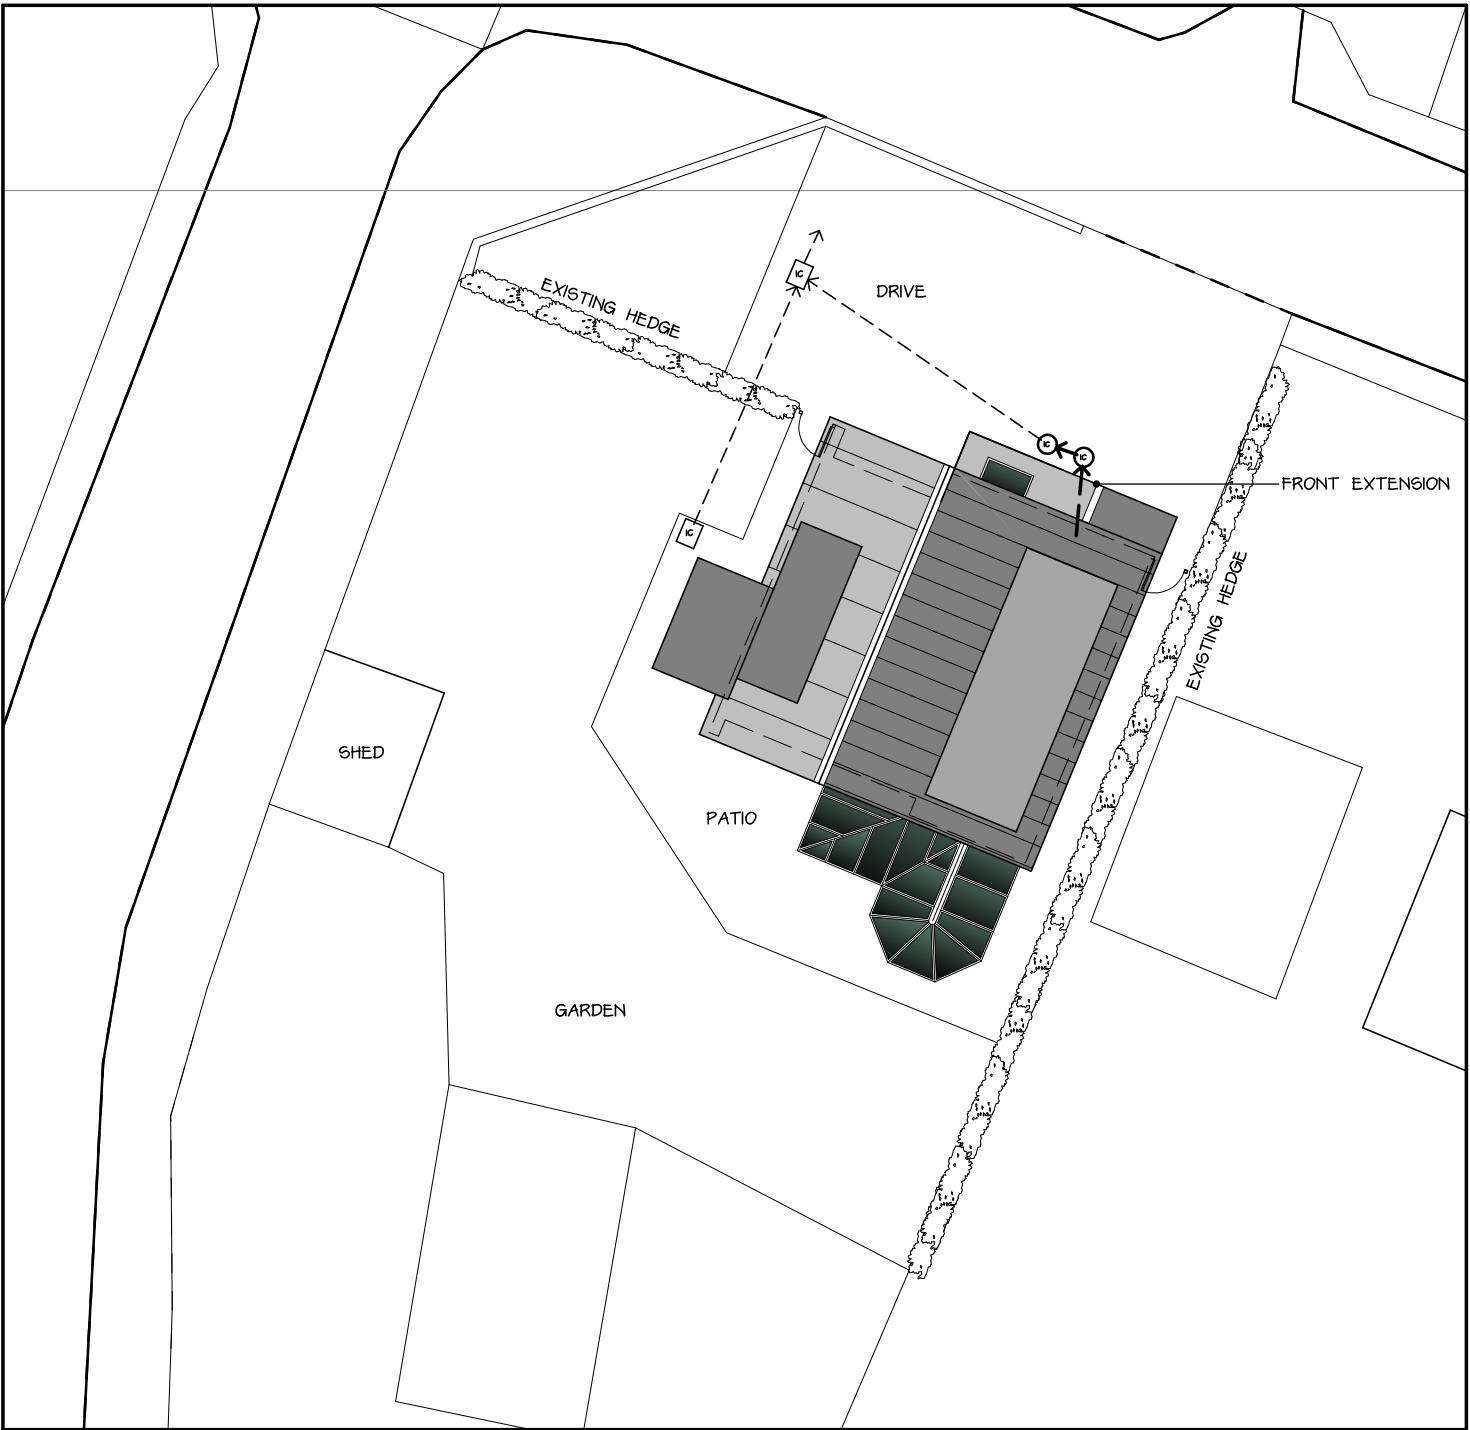

PROPOSED BLOCK PLAN
1:200



REPRODUCTION FROM THE ORDNANCE SURVEY NATIONAL GEOGRAPHIC DATABASE
BY PERMISSION OF ORDNANCE SURVEY ON BEHALF OF CONTROLLER OF HER MAJESTY'S
STATIONERY OFFICE © CROWN COPYRIGHT 2010. ALL RIGHT RESERVED-100047474.