
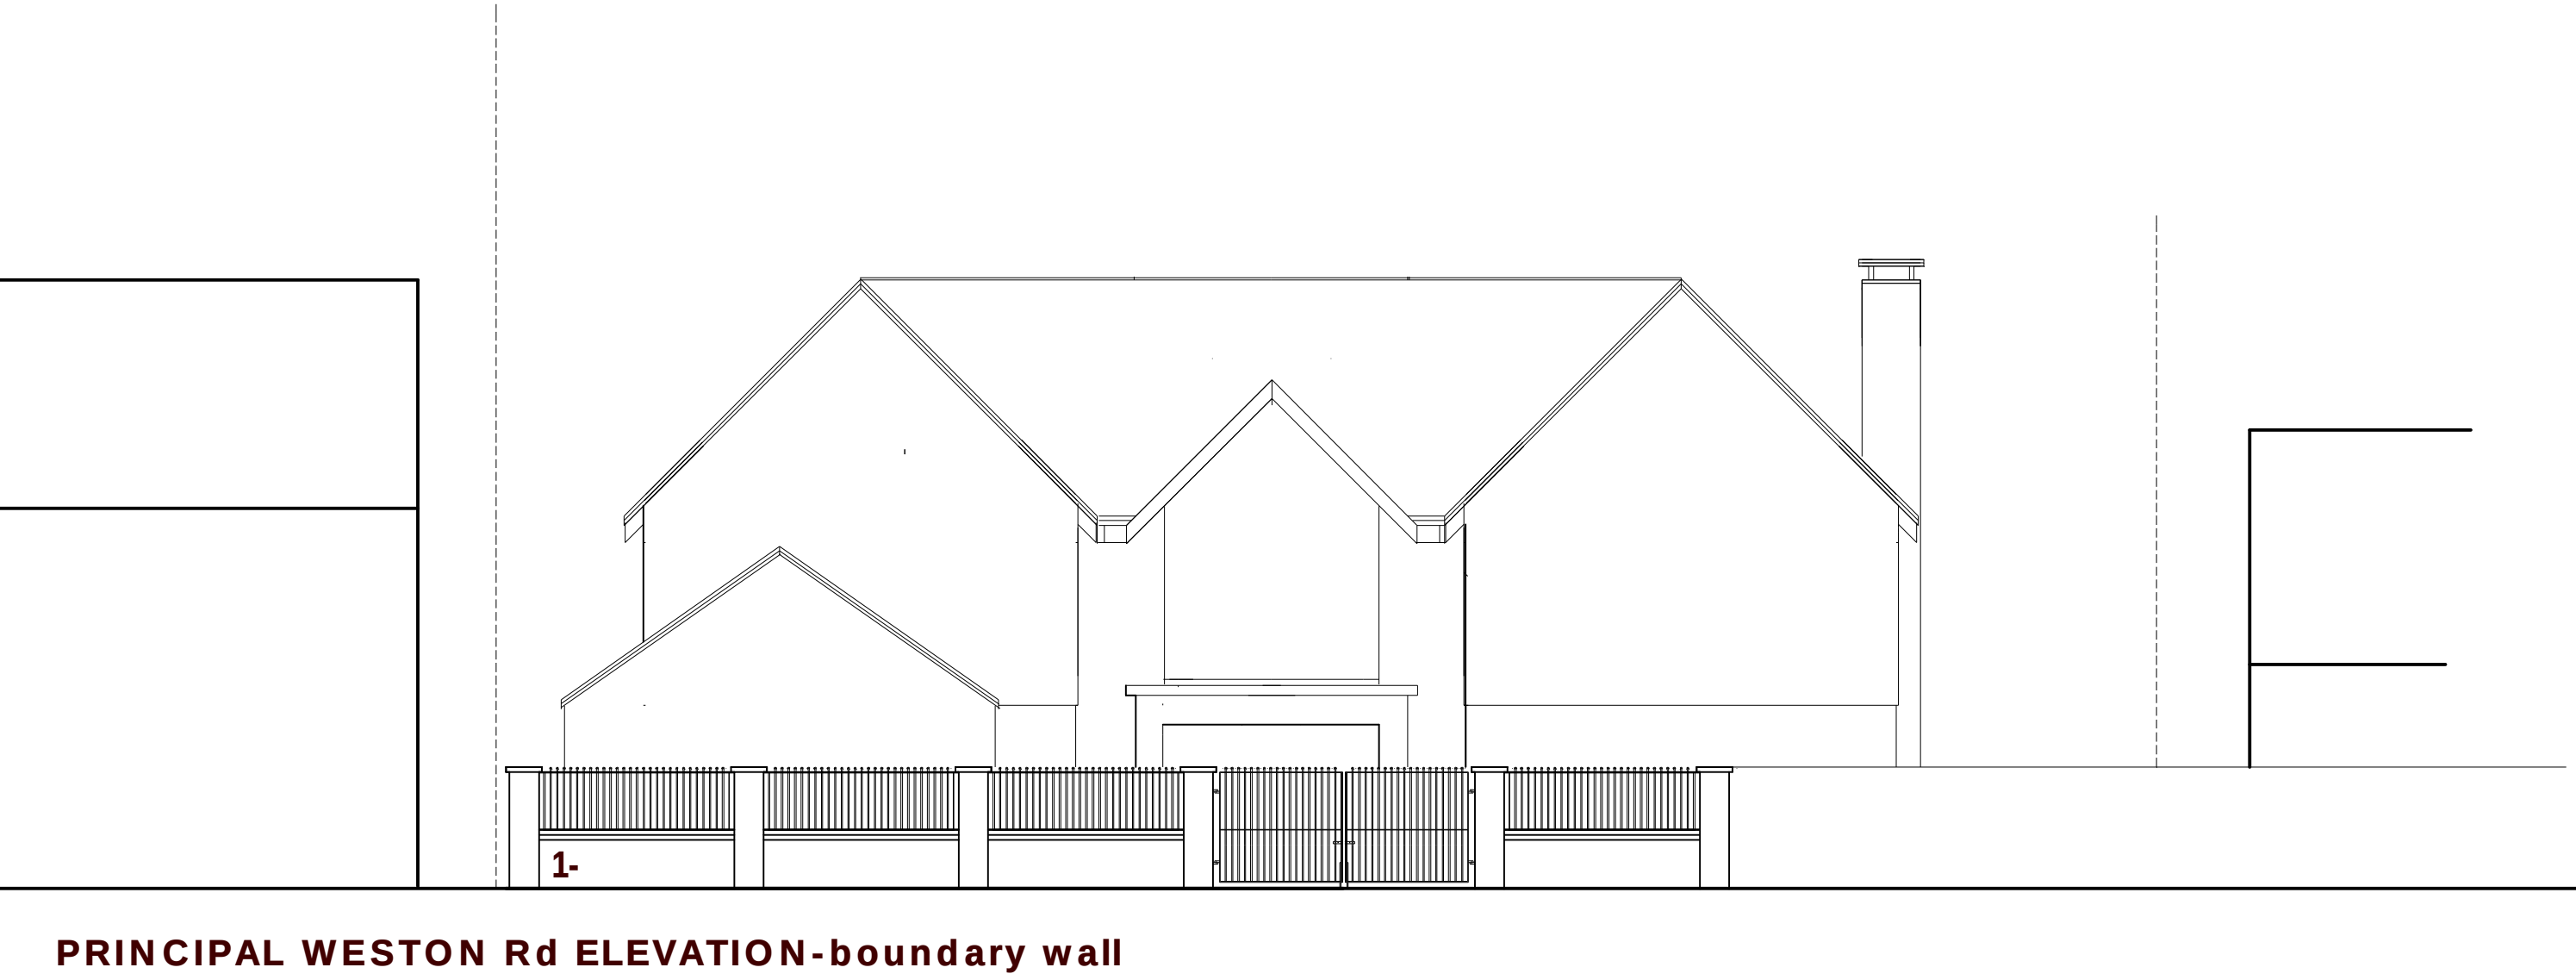
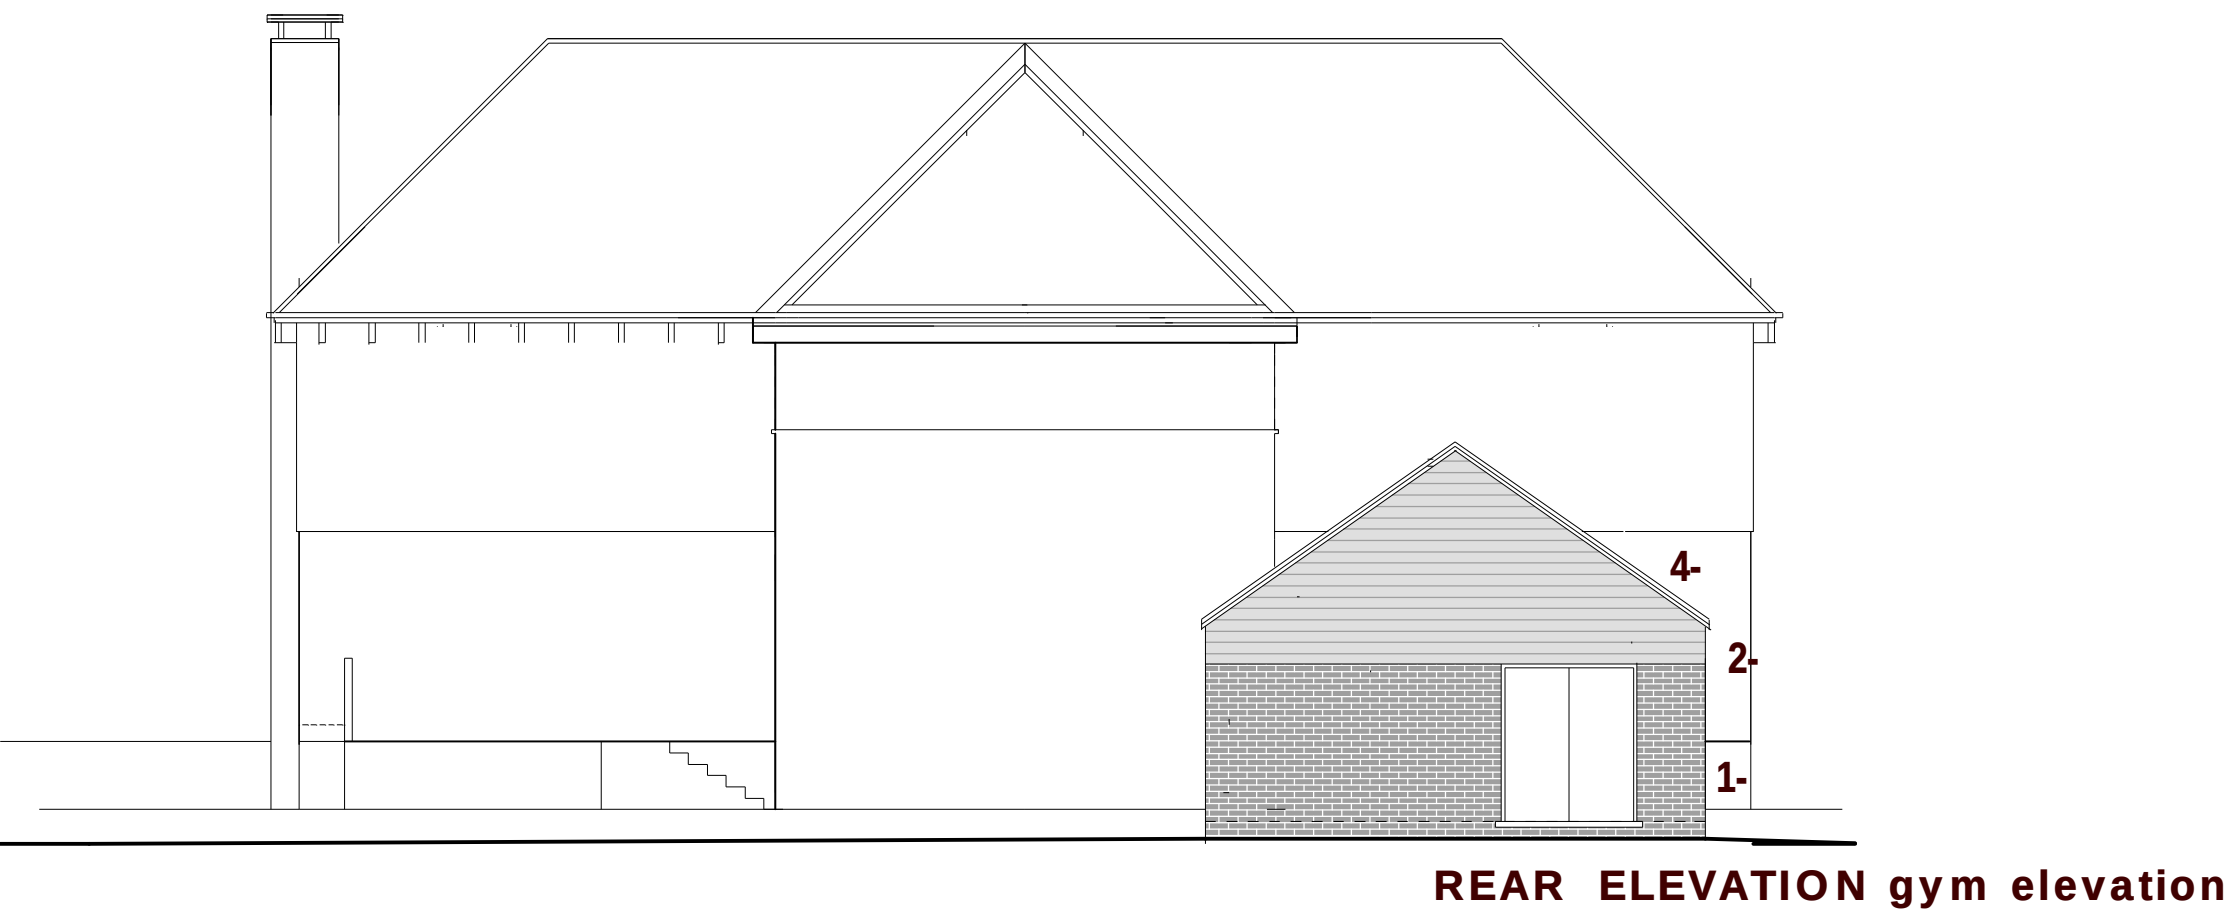
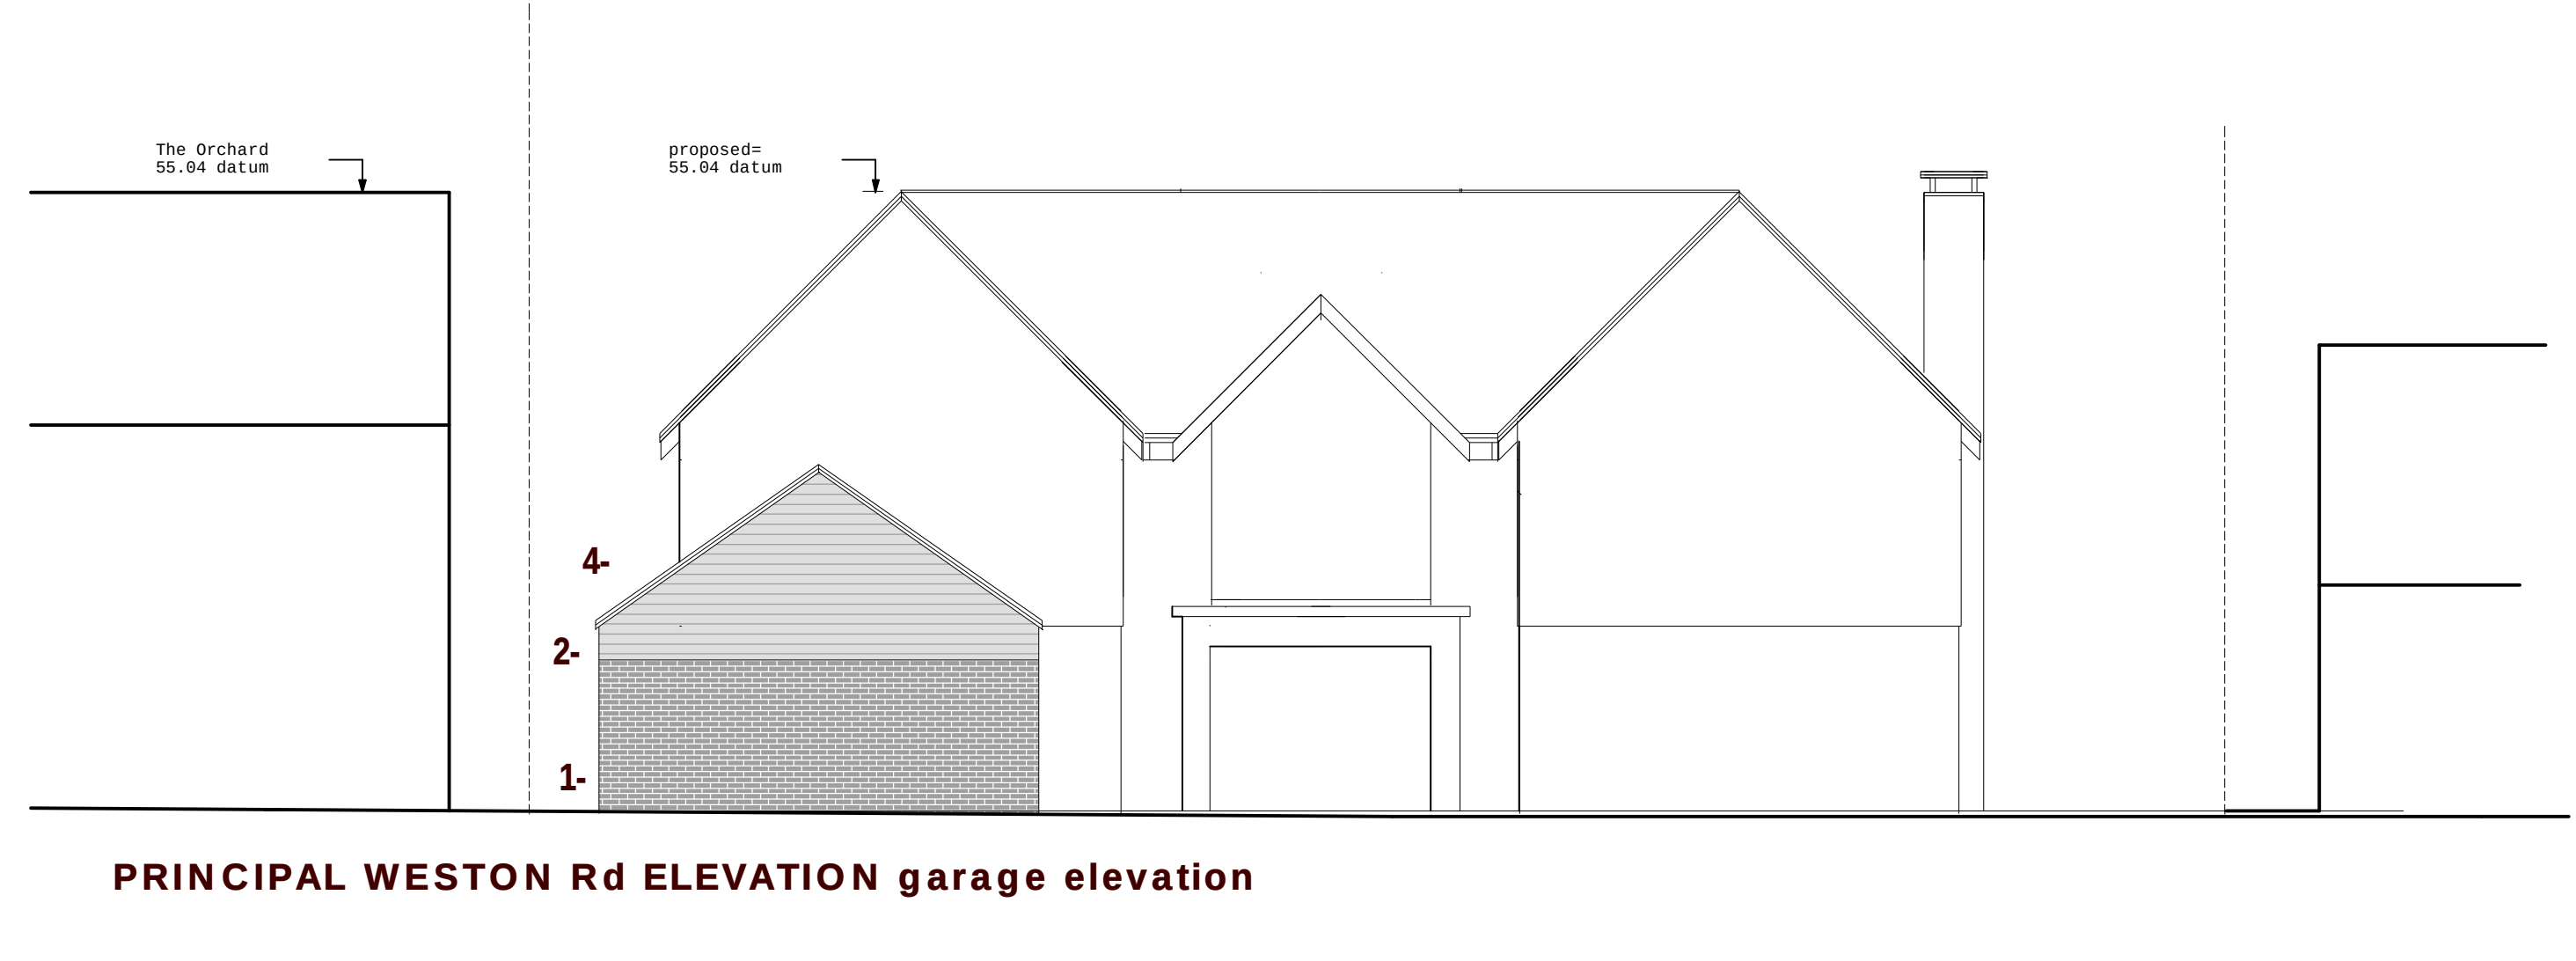
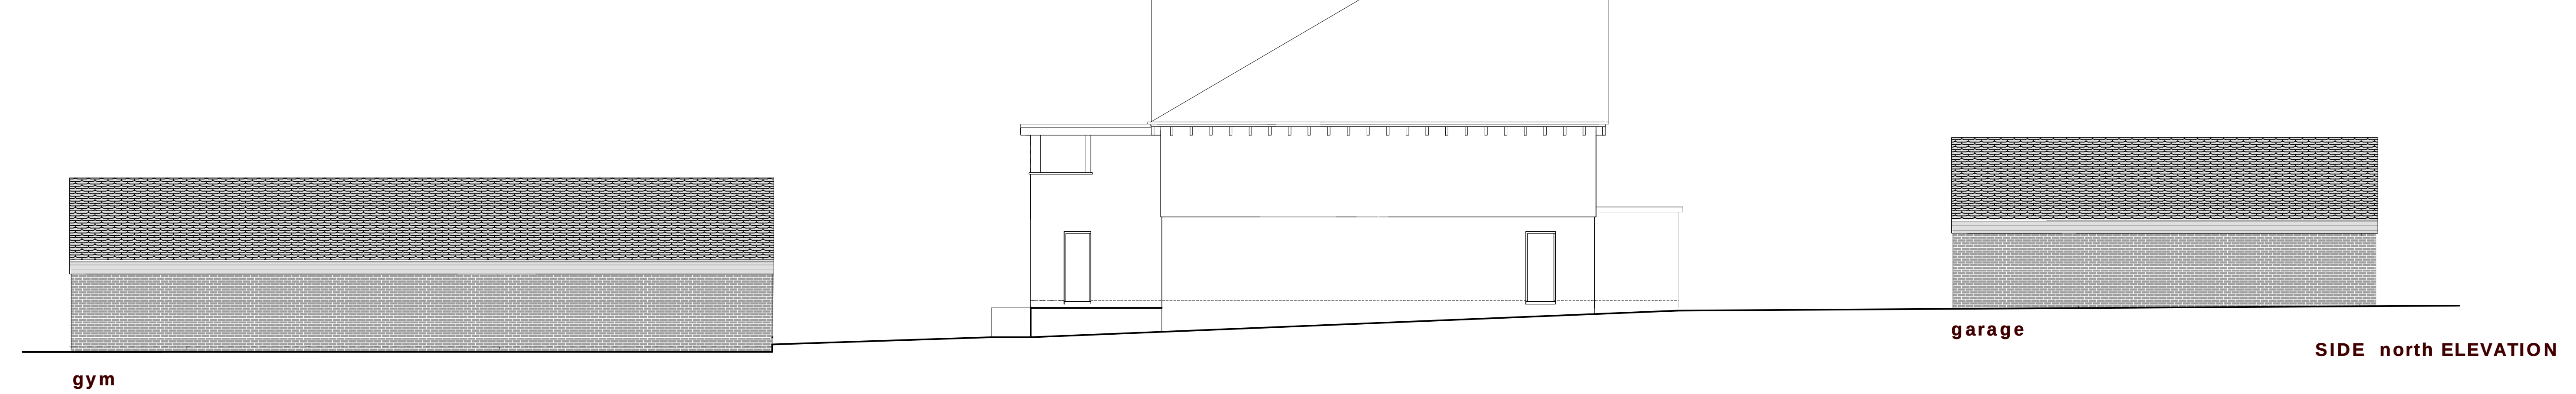


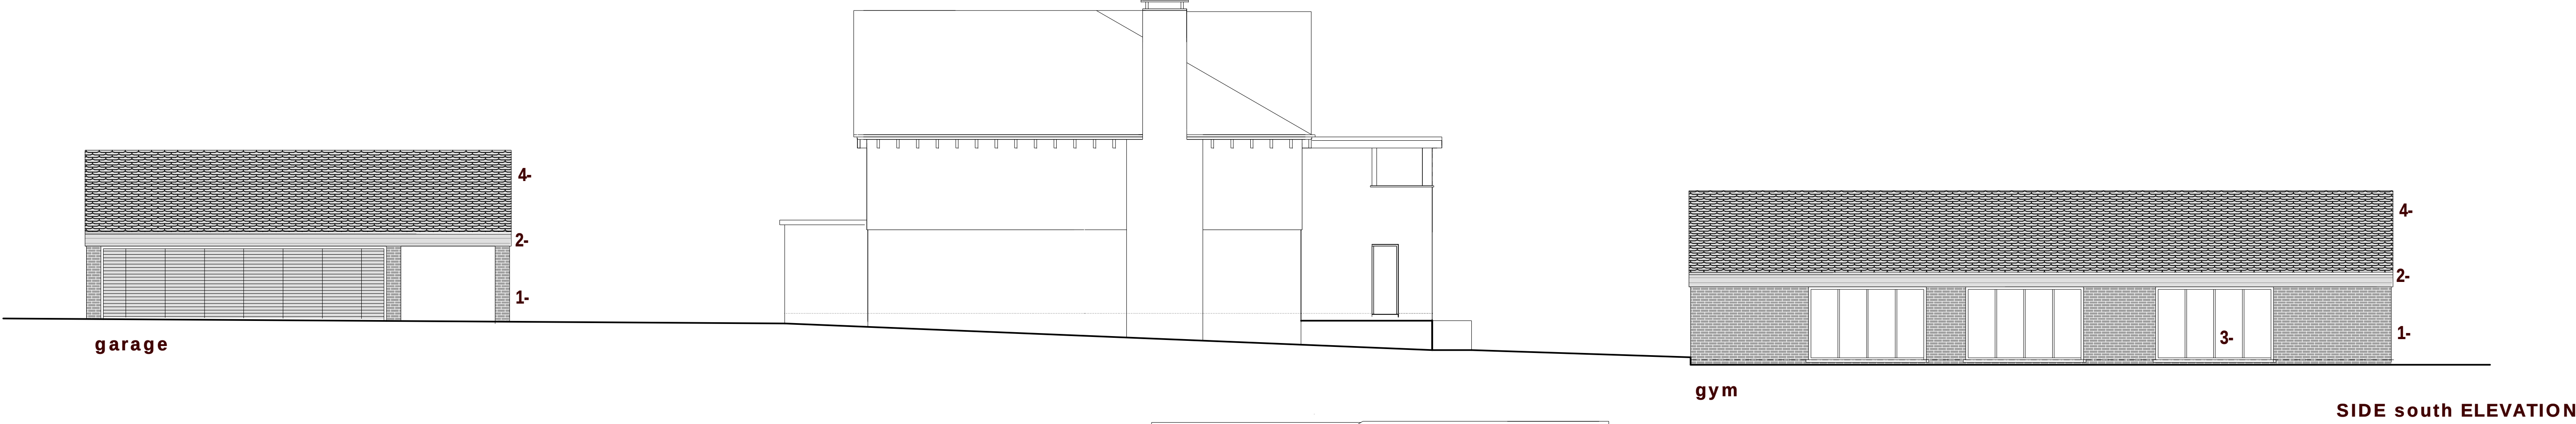

- SCHEDULE OF MATERIALS**
- 1-Brickwork colour & type to match existing & to be agreed with LPA
 - 2-Composite cladding colour & to be agreed with LPA
 - 3-Glazing-alluminium colour to be agreed with LPA
 - 4-Tiled roof at 45 & 30 degree colour to be agreed with LPA

SITE ELEVATIONS 1/100

DATE	AMENDMENT	REV
DO NOT SCALE FROM THIS DRAWING		
ALL DIMENSIONS AND LEVELS TO BE CHECKED ON SITE		
THIS DRAWING © ALAN MCGOWAN ARCHITECTS		
PROJECT	STATUS	PLANNING APPLICATION
Proposed Dwelling	SCALE	1-100 @ A1
Weston Road	DATE	DEC21
Weston-on Trent	PROJECT NUMBER	
	REVISION No	
	DRAWING NUMBER	0030
DESCRIPTION	Alan McGowan Architects Ltd	
Proposed Plans	Chartered Architects RIBA #	
BRIDGE HOUSE · LONG EATON · NOTTINGHAM · NG10 1NL	TEL 0115 8758021	info@alanmarcgoan.co.uk