




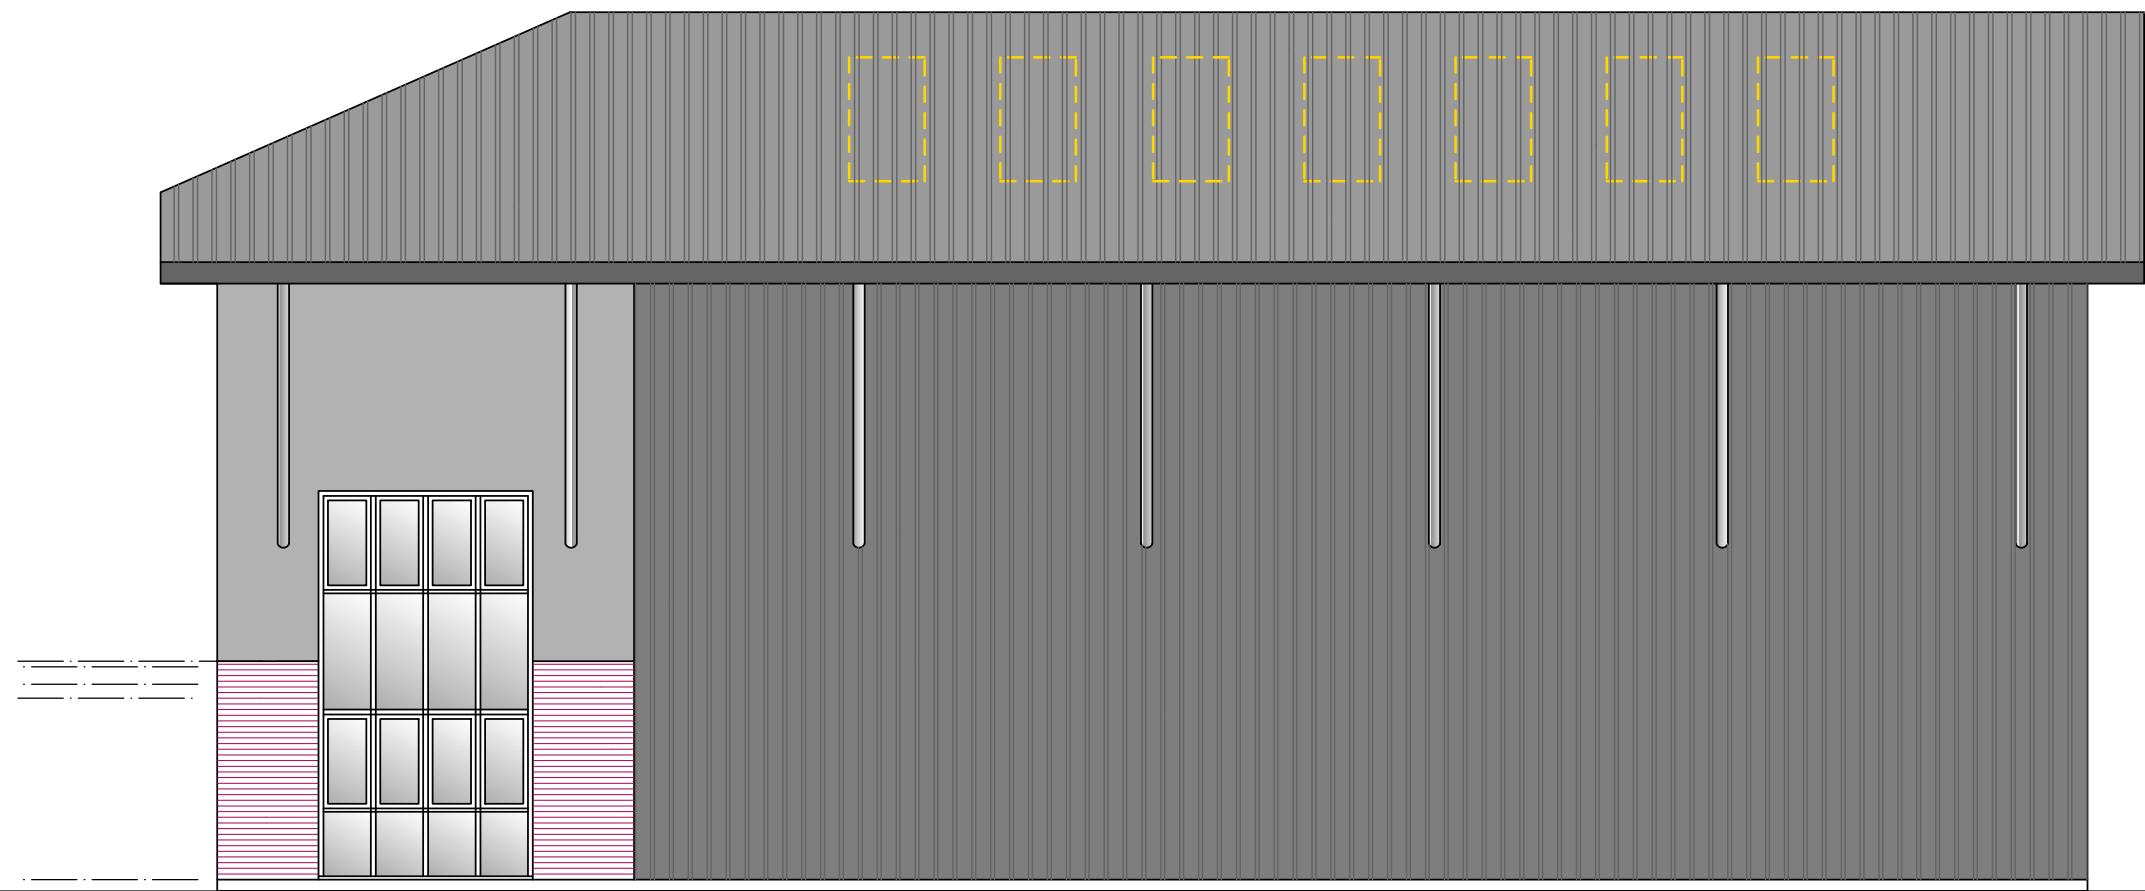


PROPOSED REAR

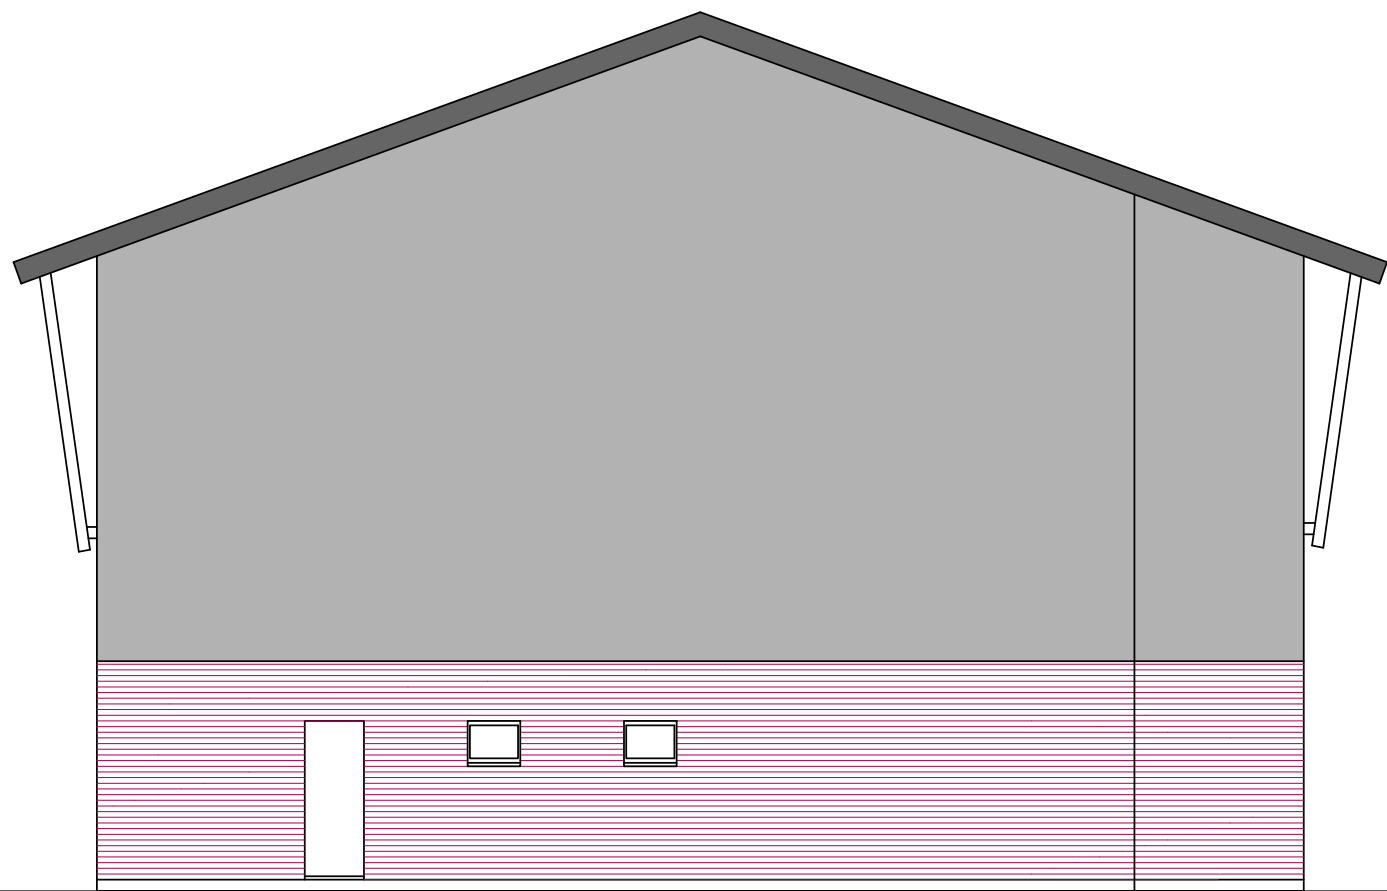


PROPOSED SIDE

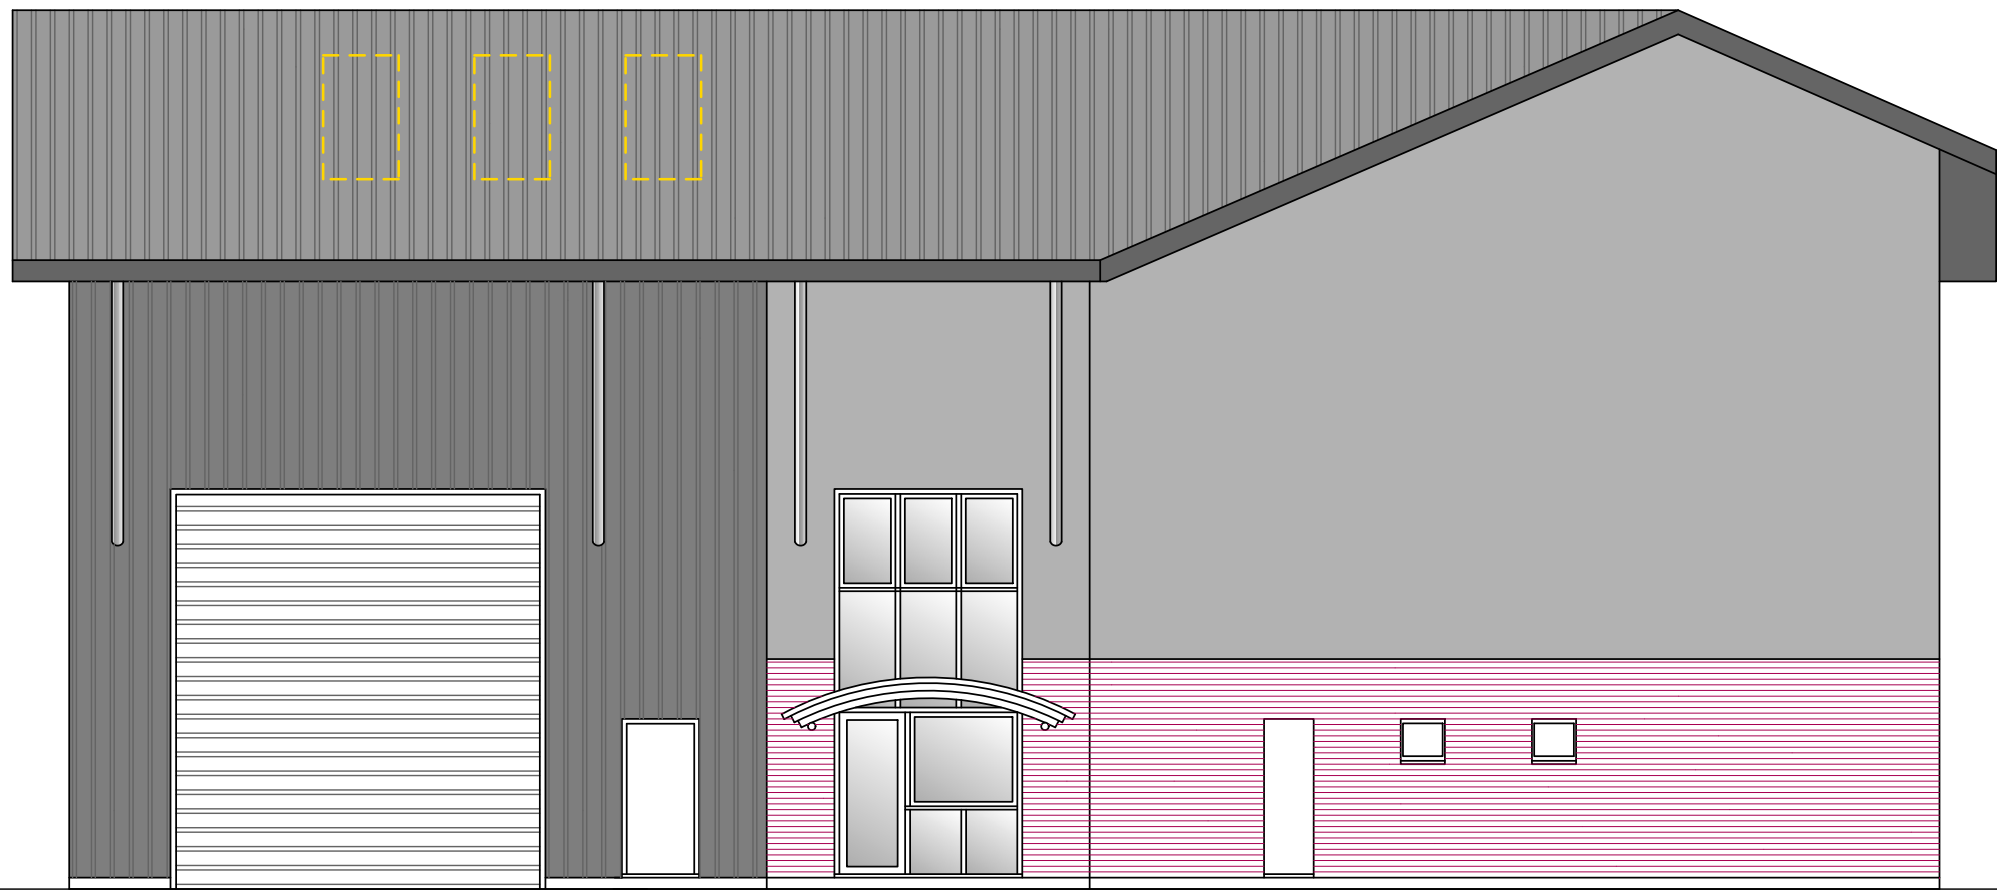


PROPOSED FRONT

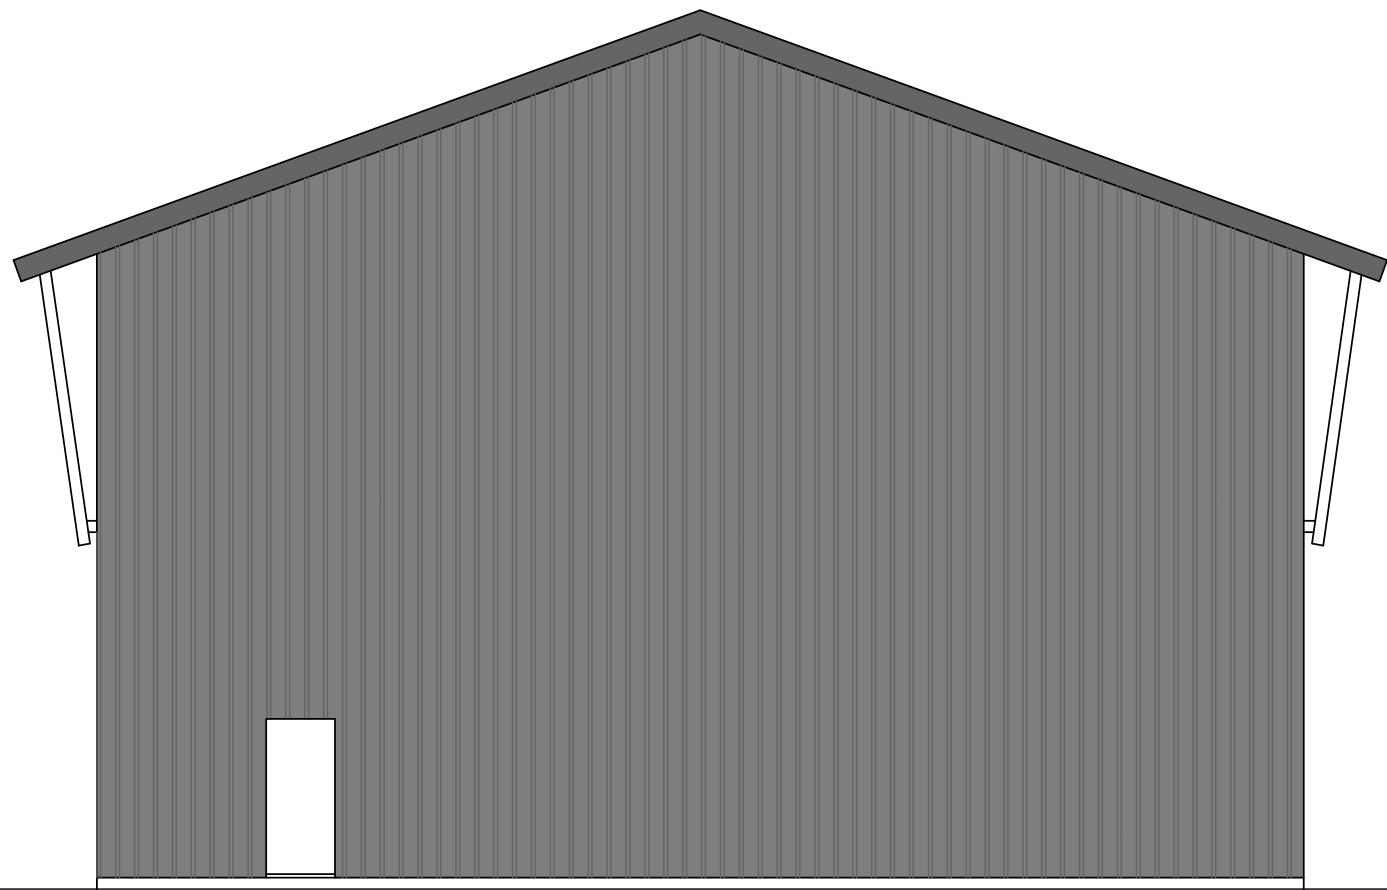

PROPOSED SIDE

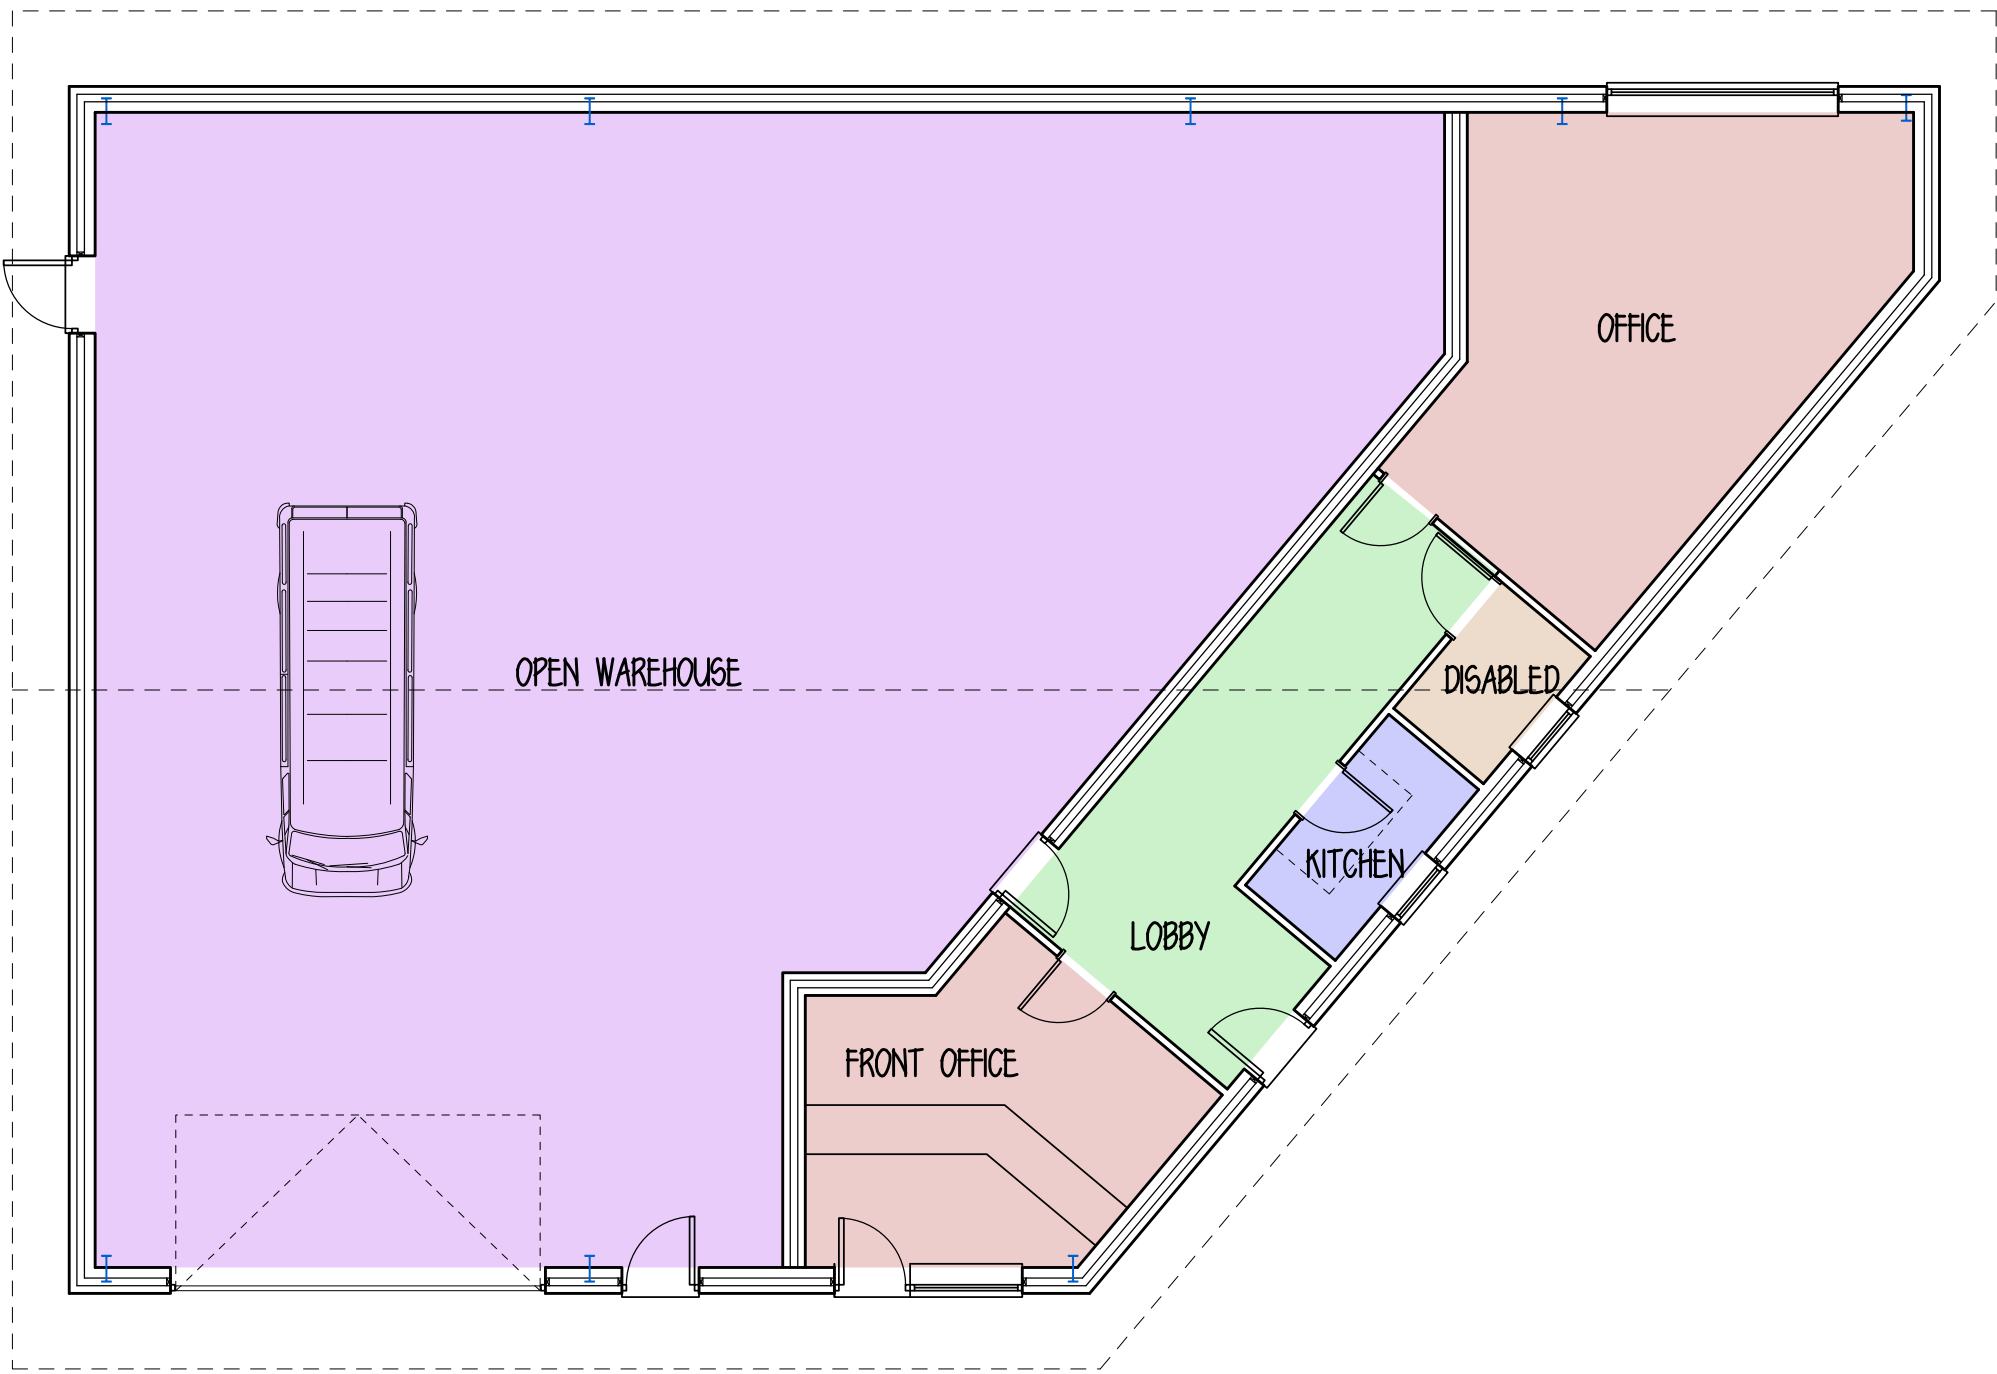

PROPOSED GROUND FLOOR PLAN

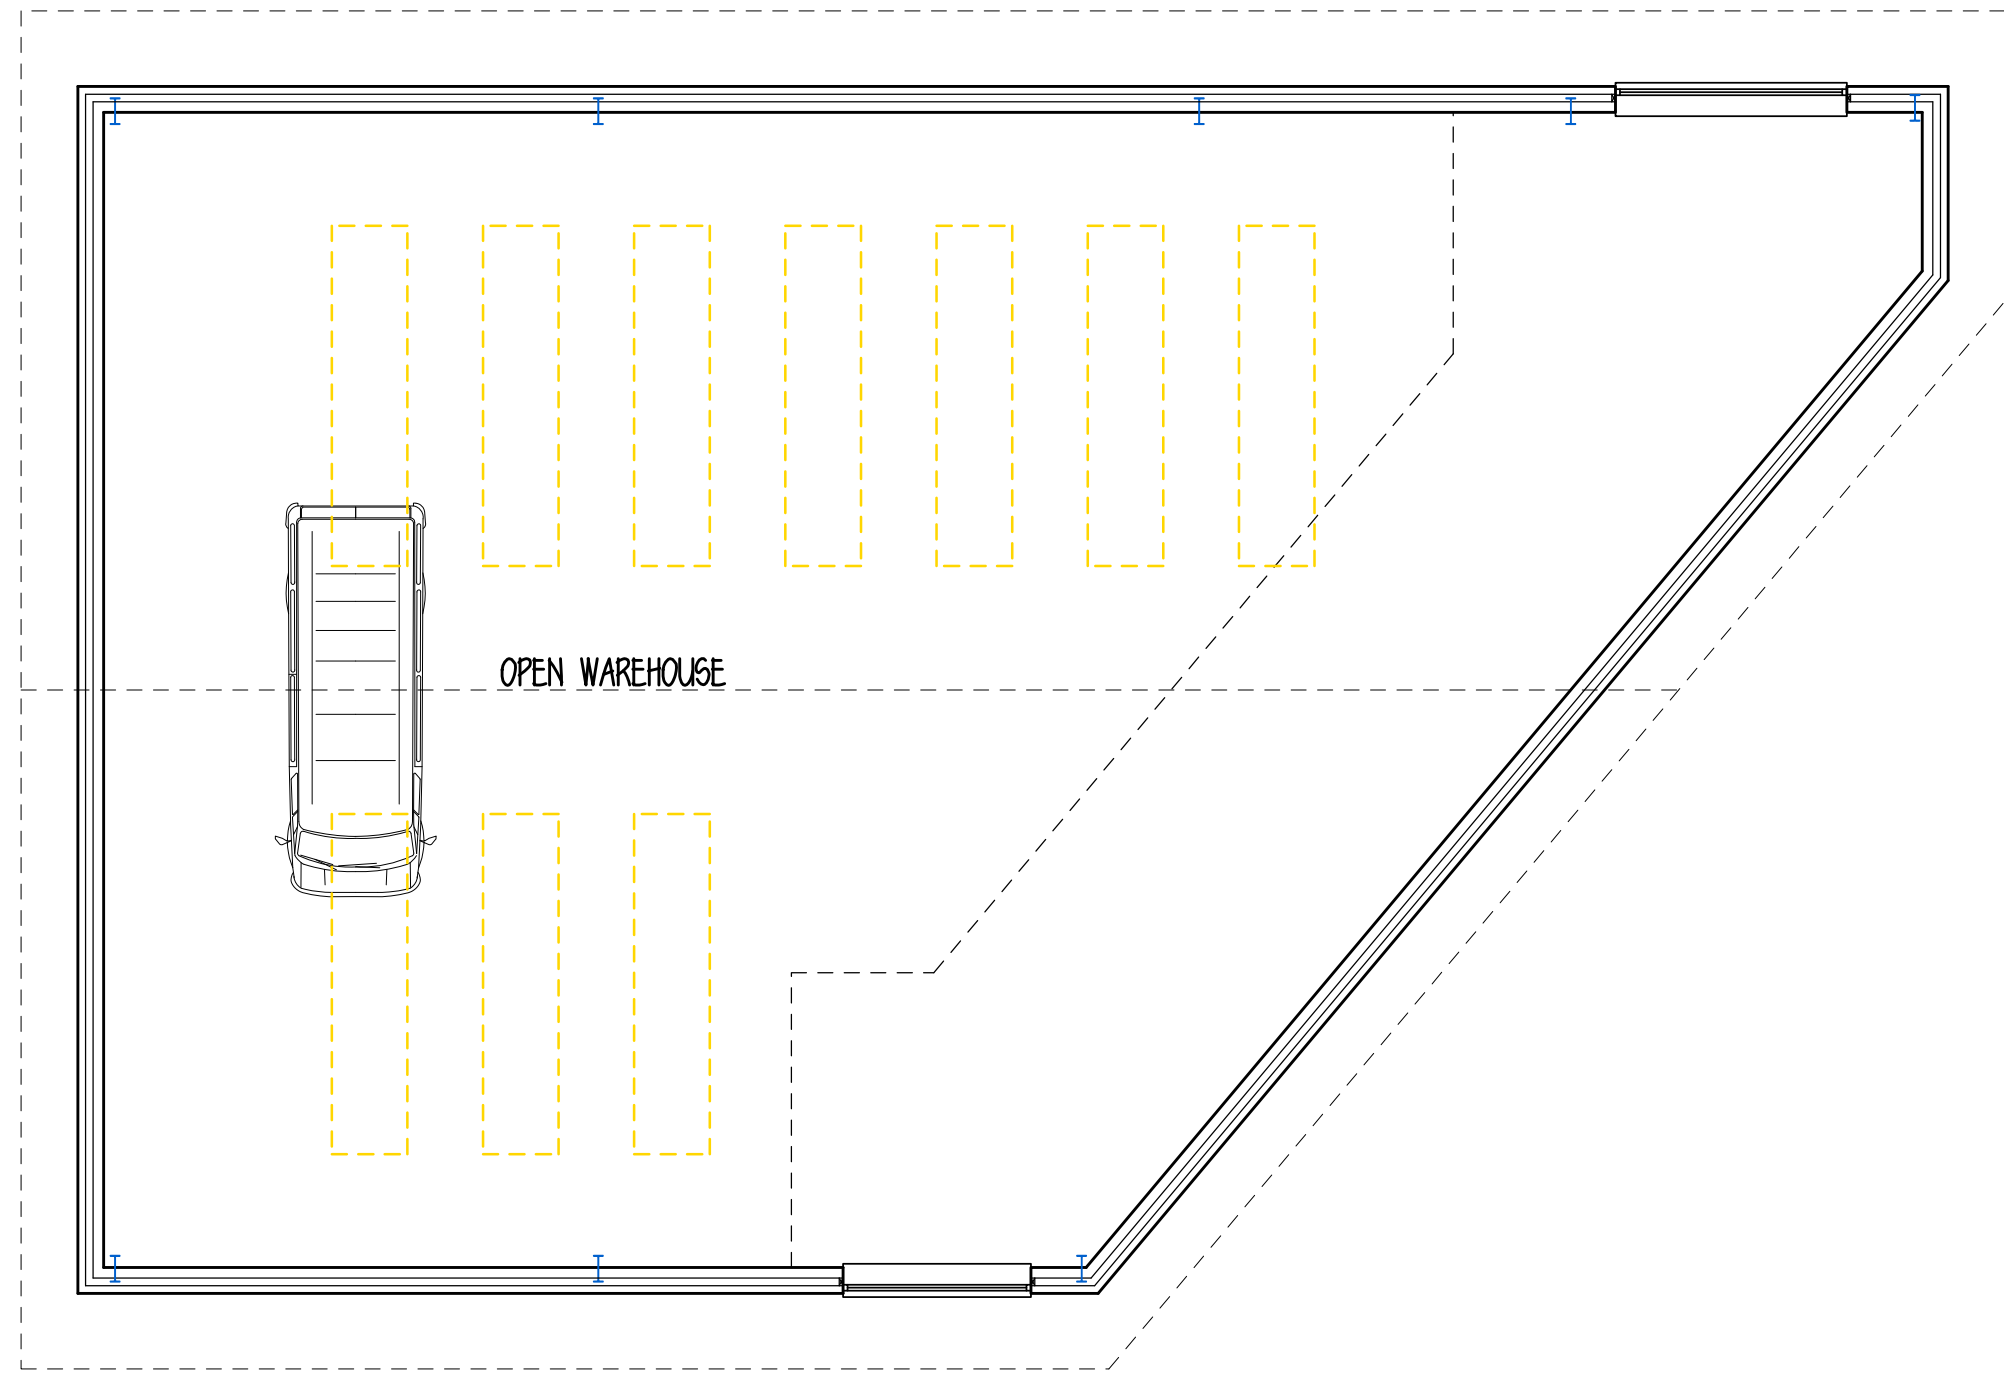

PROPOSED ROOF FLOOR PLAN

