


KEY

Hatch denotes proposals associated with this application.

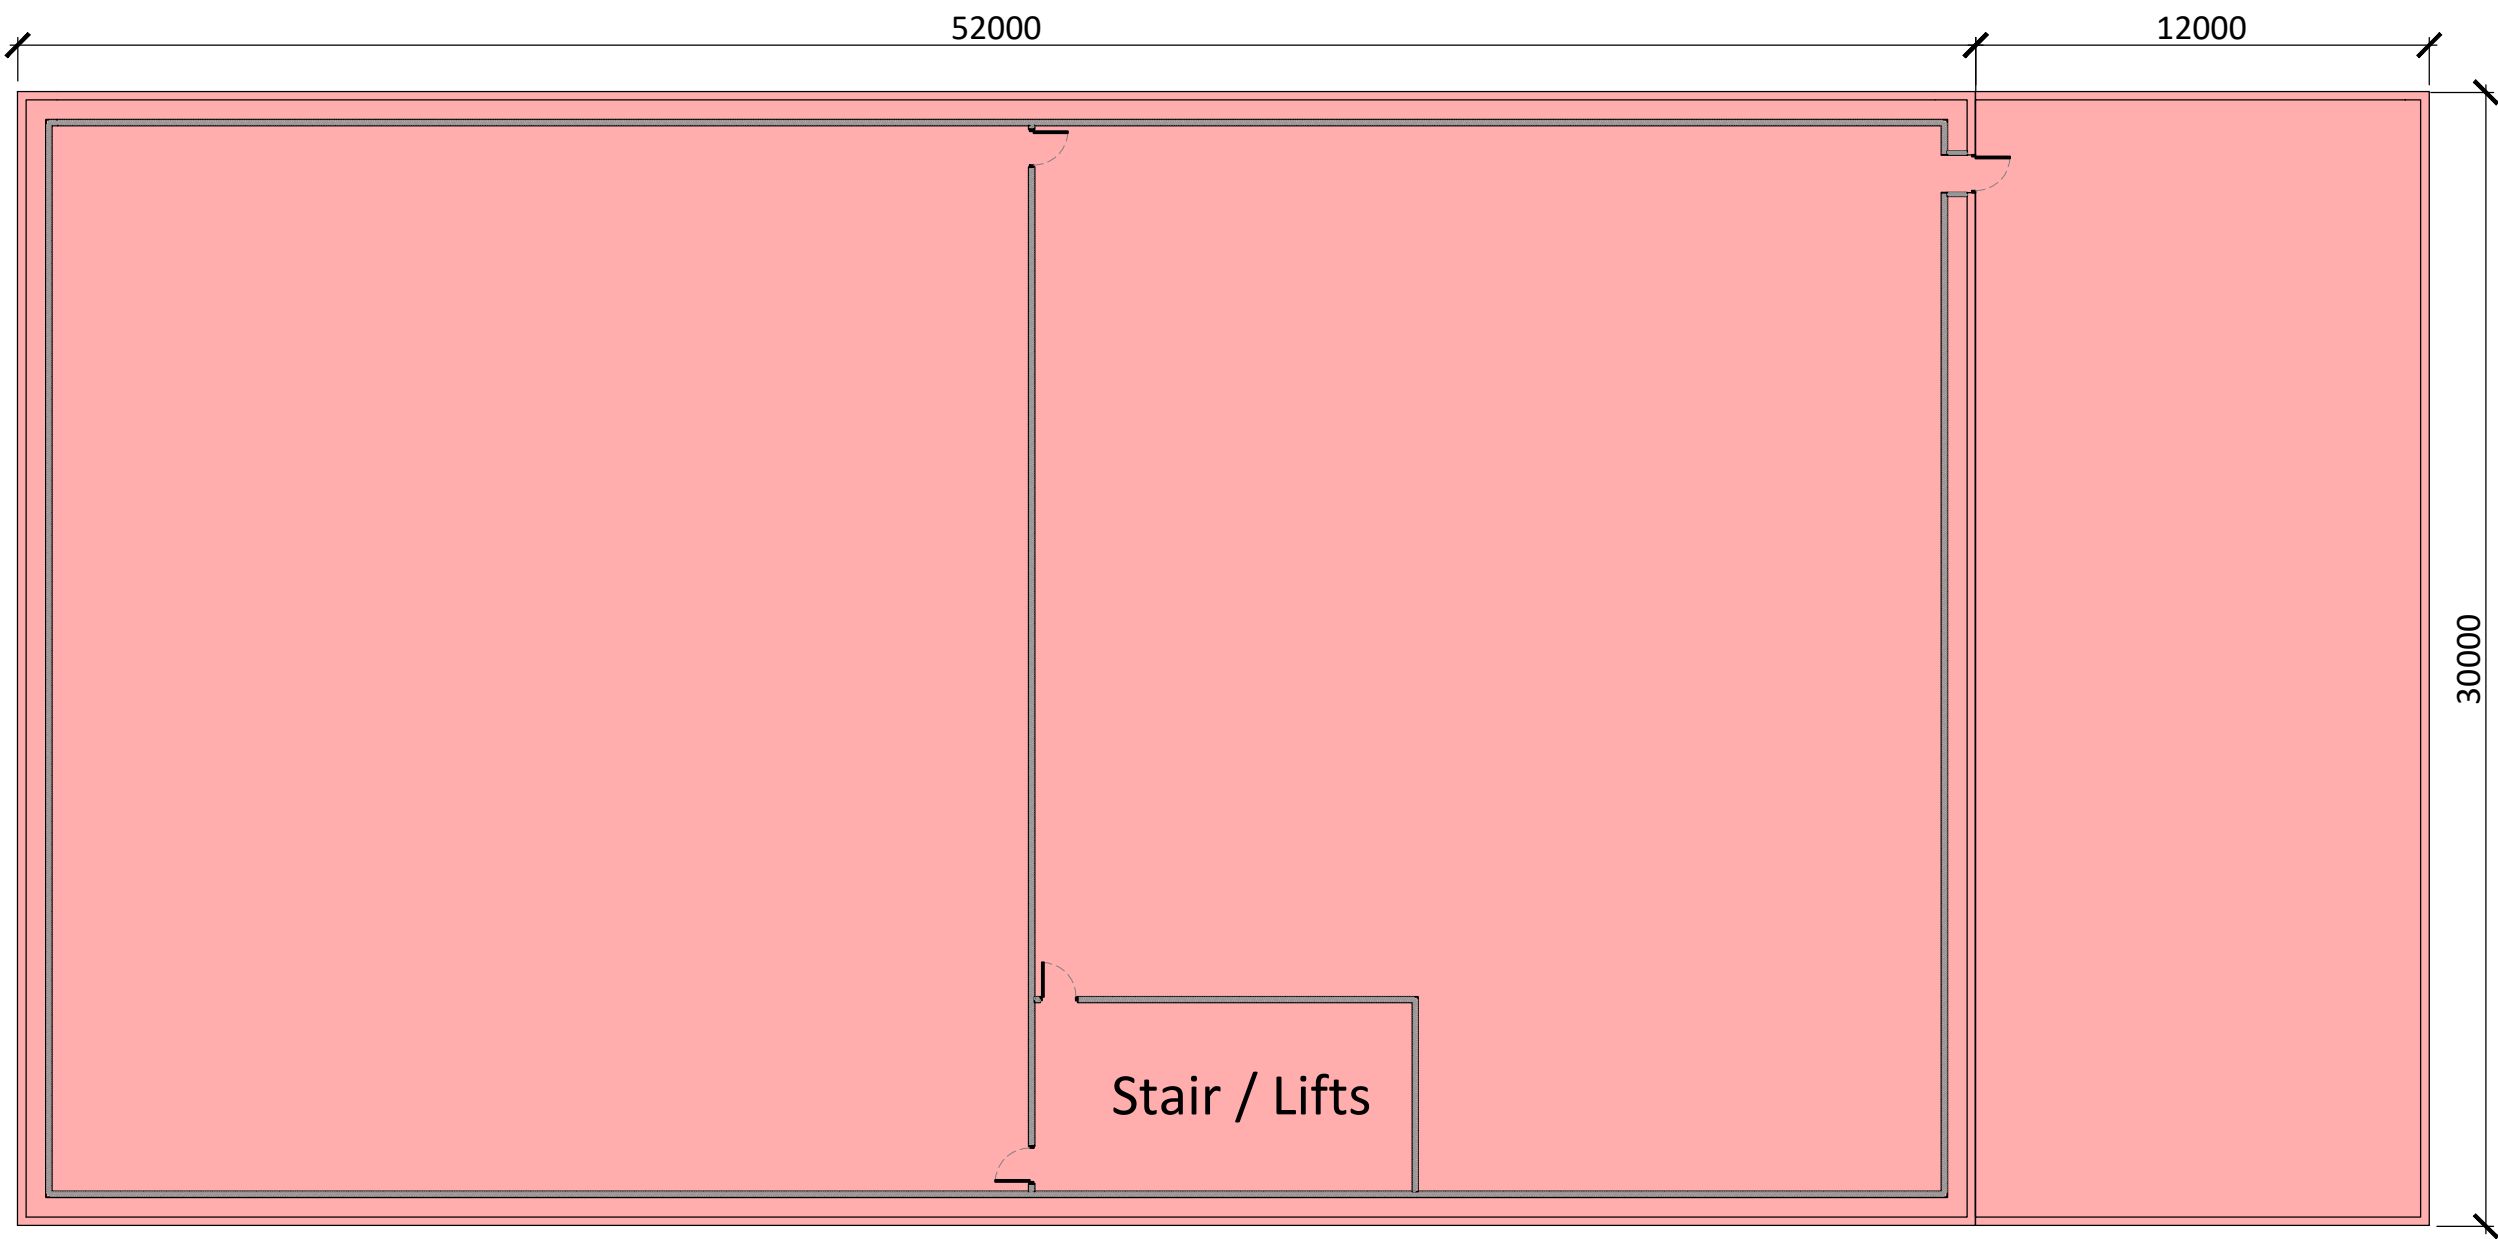


01

Proposed Floor Level 1

P08

SCALE 1:200

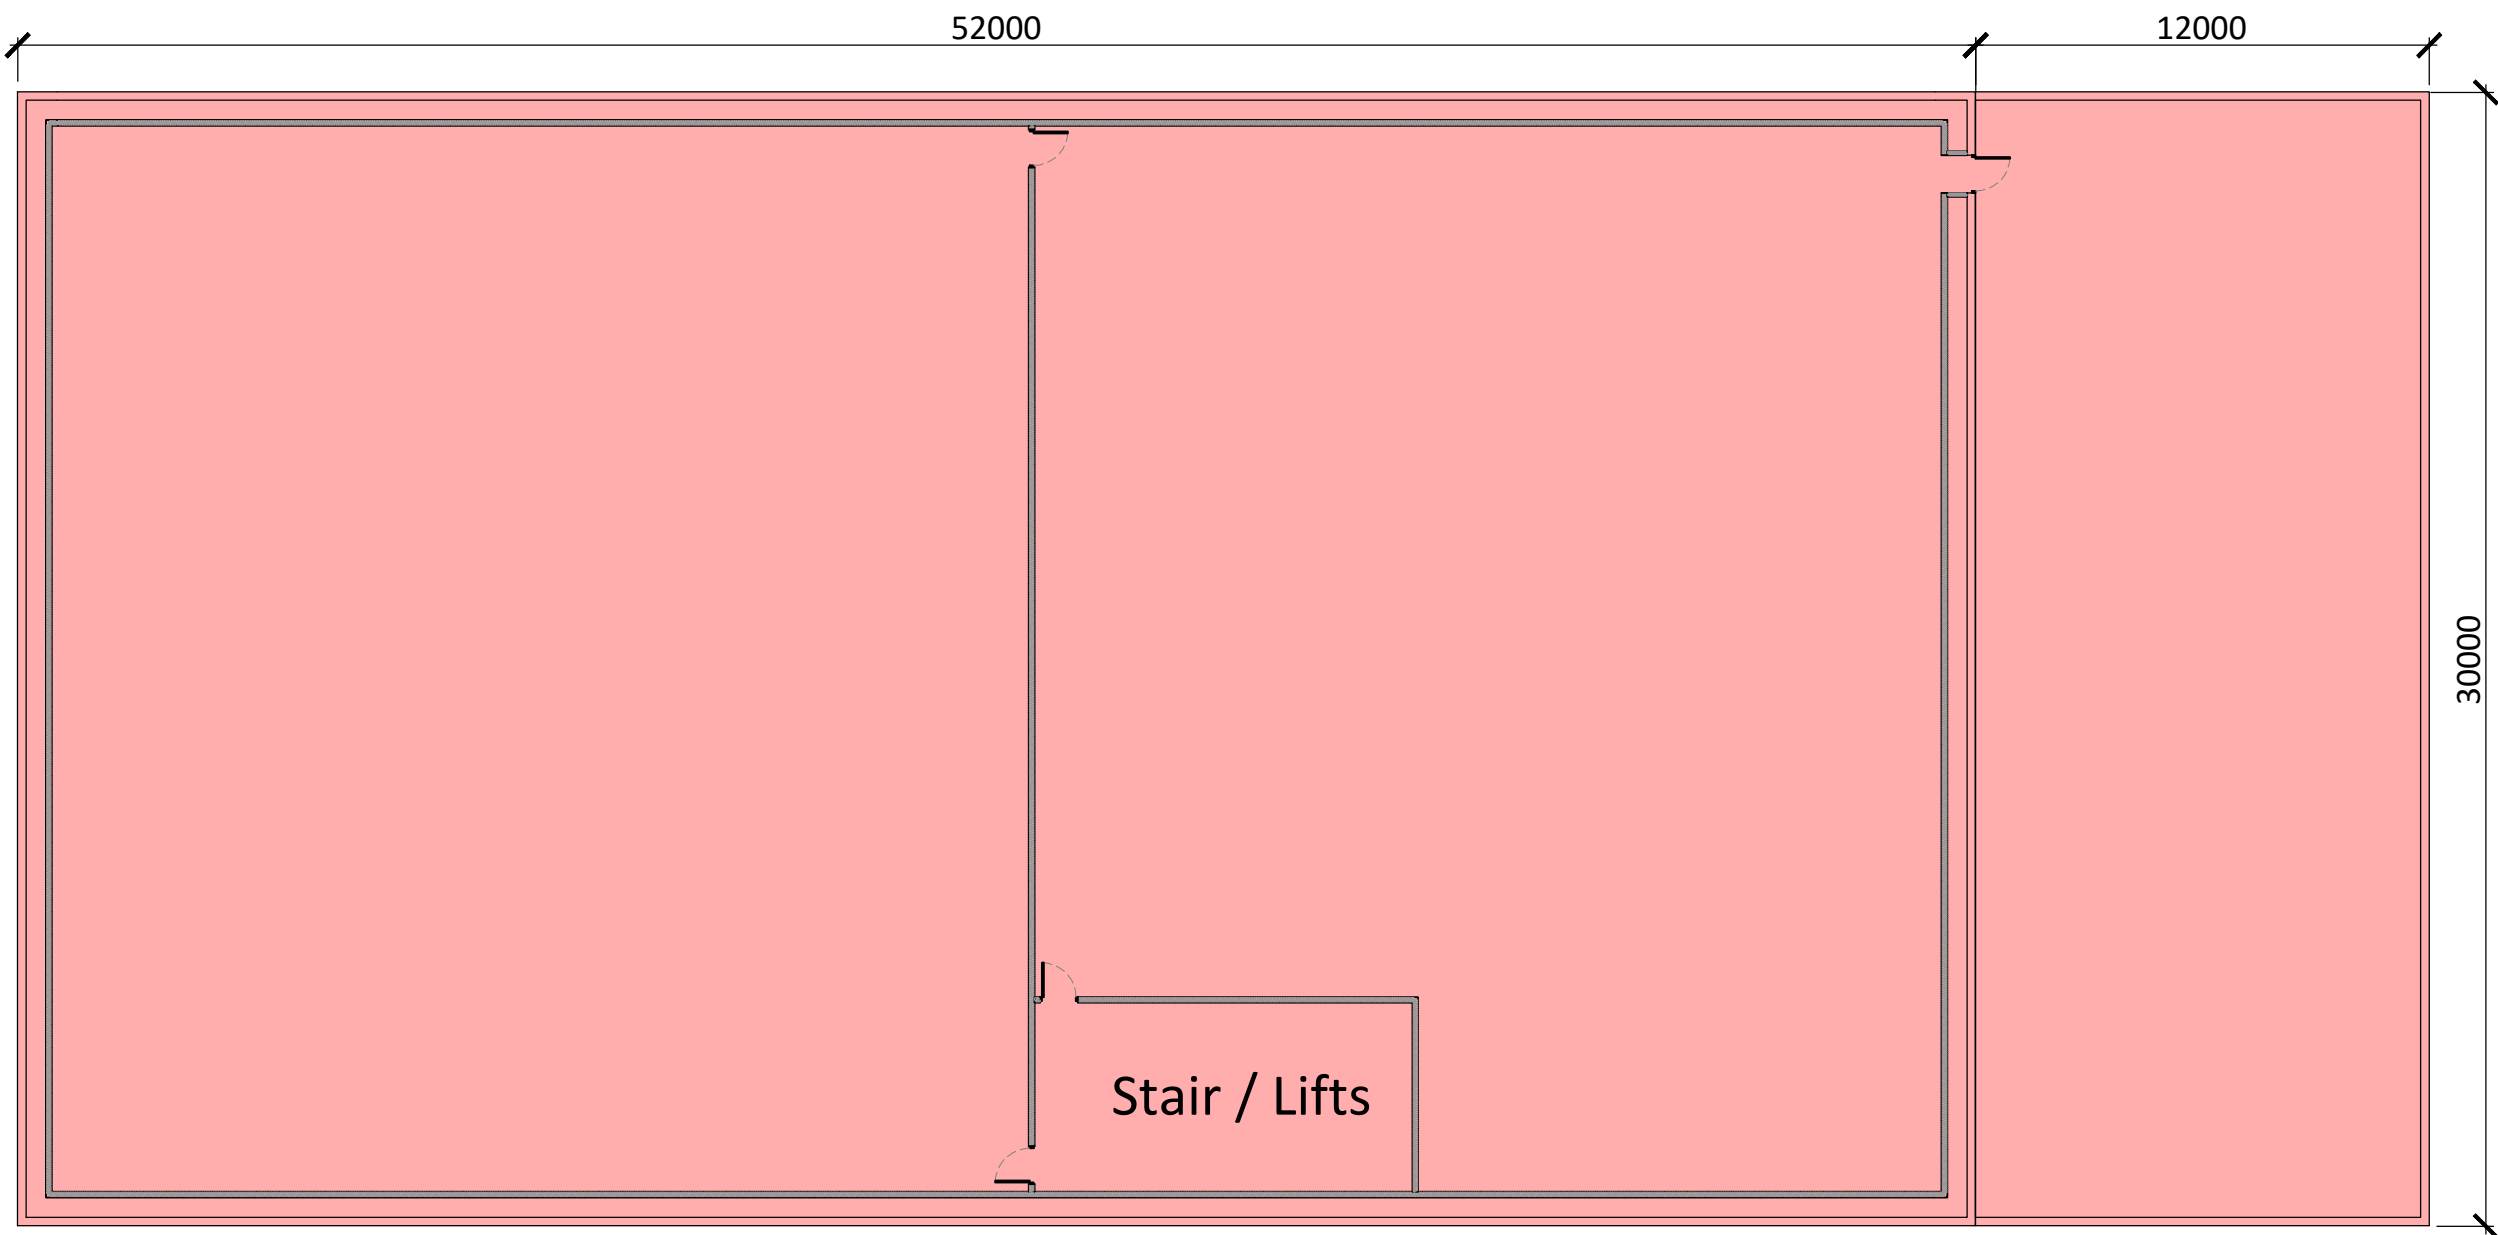


02

Proposed Floor Level 2

P08

SCALE 1:200

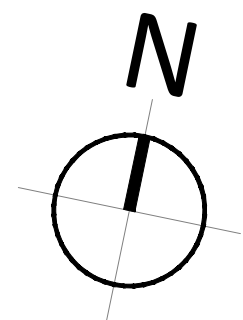

1.1	Issued for Planning	17.12.21
1.0	Issued to Client for review prior to formal submission.	13.12.21
rev	notes	date

meller

Meller,
The Lace Mill,
44 Derby Road,
Draycott, Derby,
DE72 3NJ
Tel: 01509 670036
Website: www.mellertld.co.uk

This drawing and its contents, on paper and as the originating data file, remain the copyright of Meller Ltd © meller 2018
Do not scale from this drawing - use stated levels and dimensions only. If in doubt contact meller ltd.

client	Muller	created	Sep 21
project	Project Opera	Drawn by	MRC
title	Proposed Upper Floors Level 1 and 2	Checked by	MRC
		scale	A1 @ 1:200

job N° 210503 | drawing N° P-08 | rev 1.1 | status Planning

G:\15. Architectural Services\210503 - Muller Project Opera\1.2 Drawings In-Progress\Planning\210503 Xxx - Proposed Planning Drawings.dwg

A1