


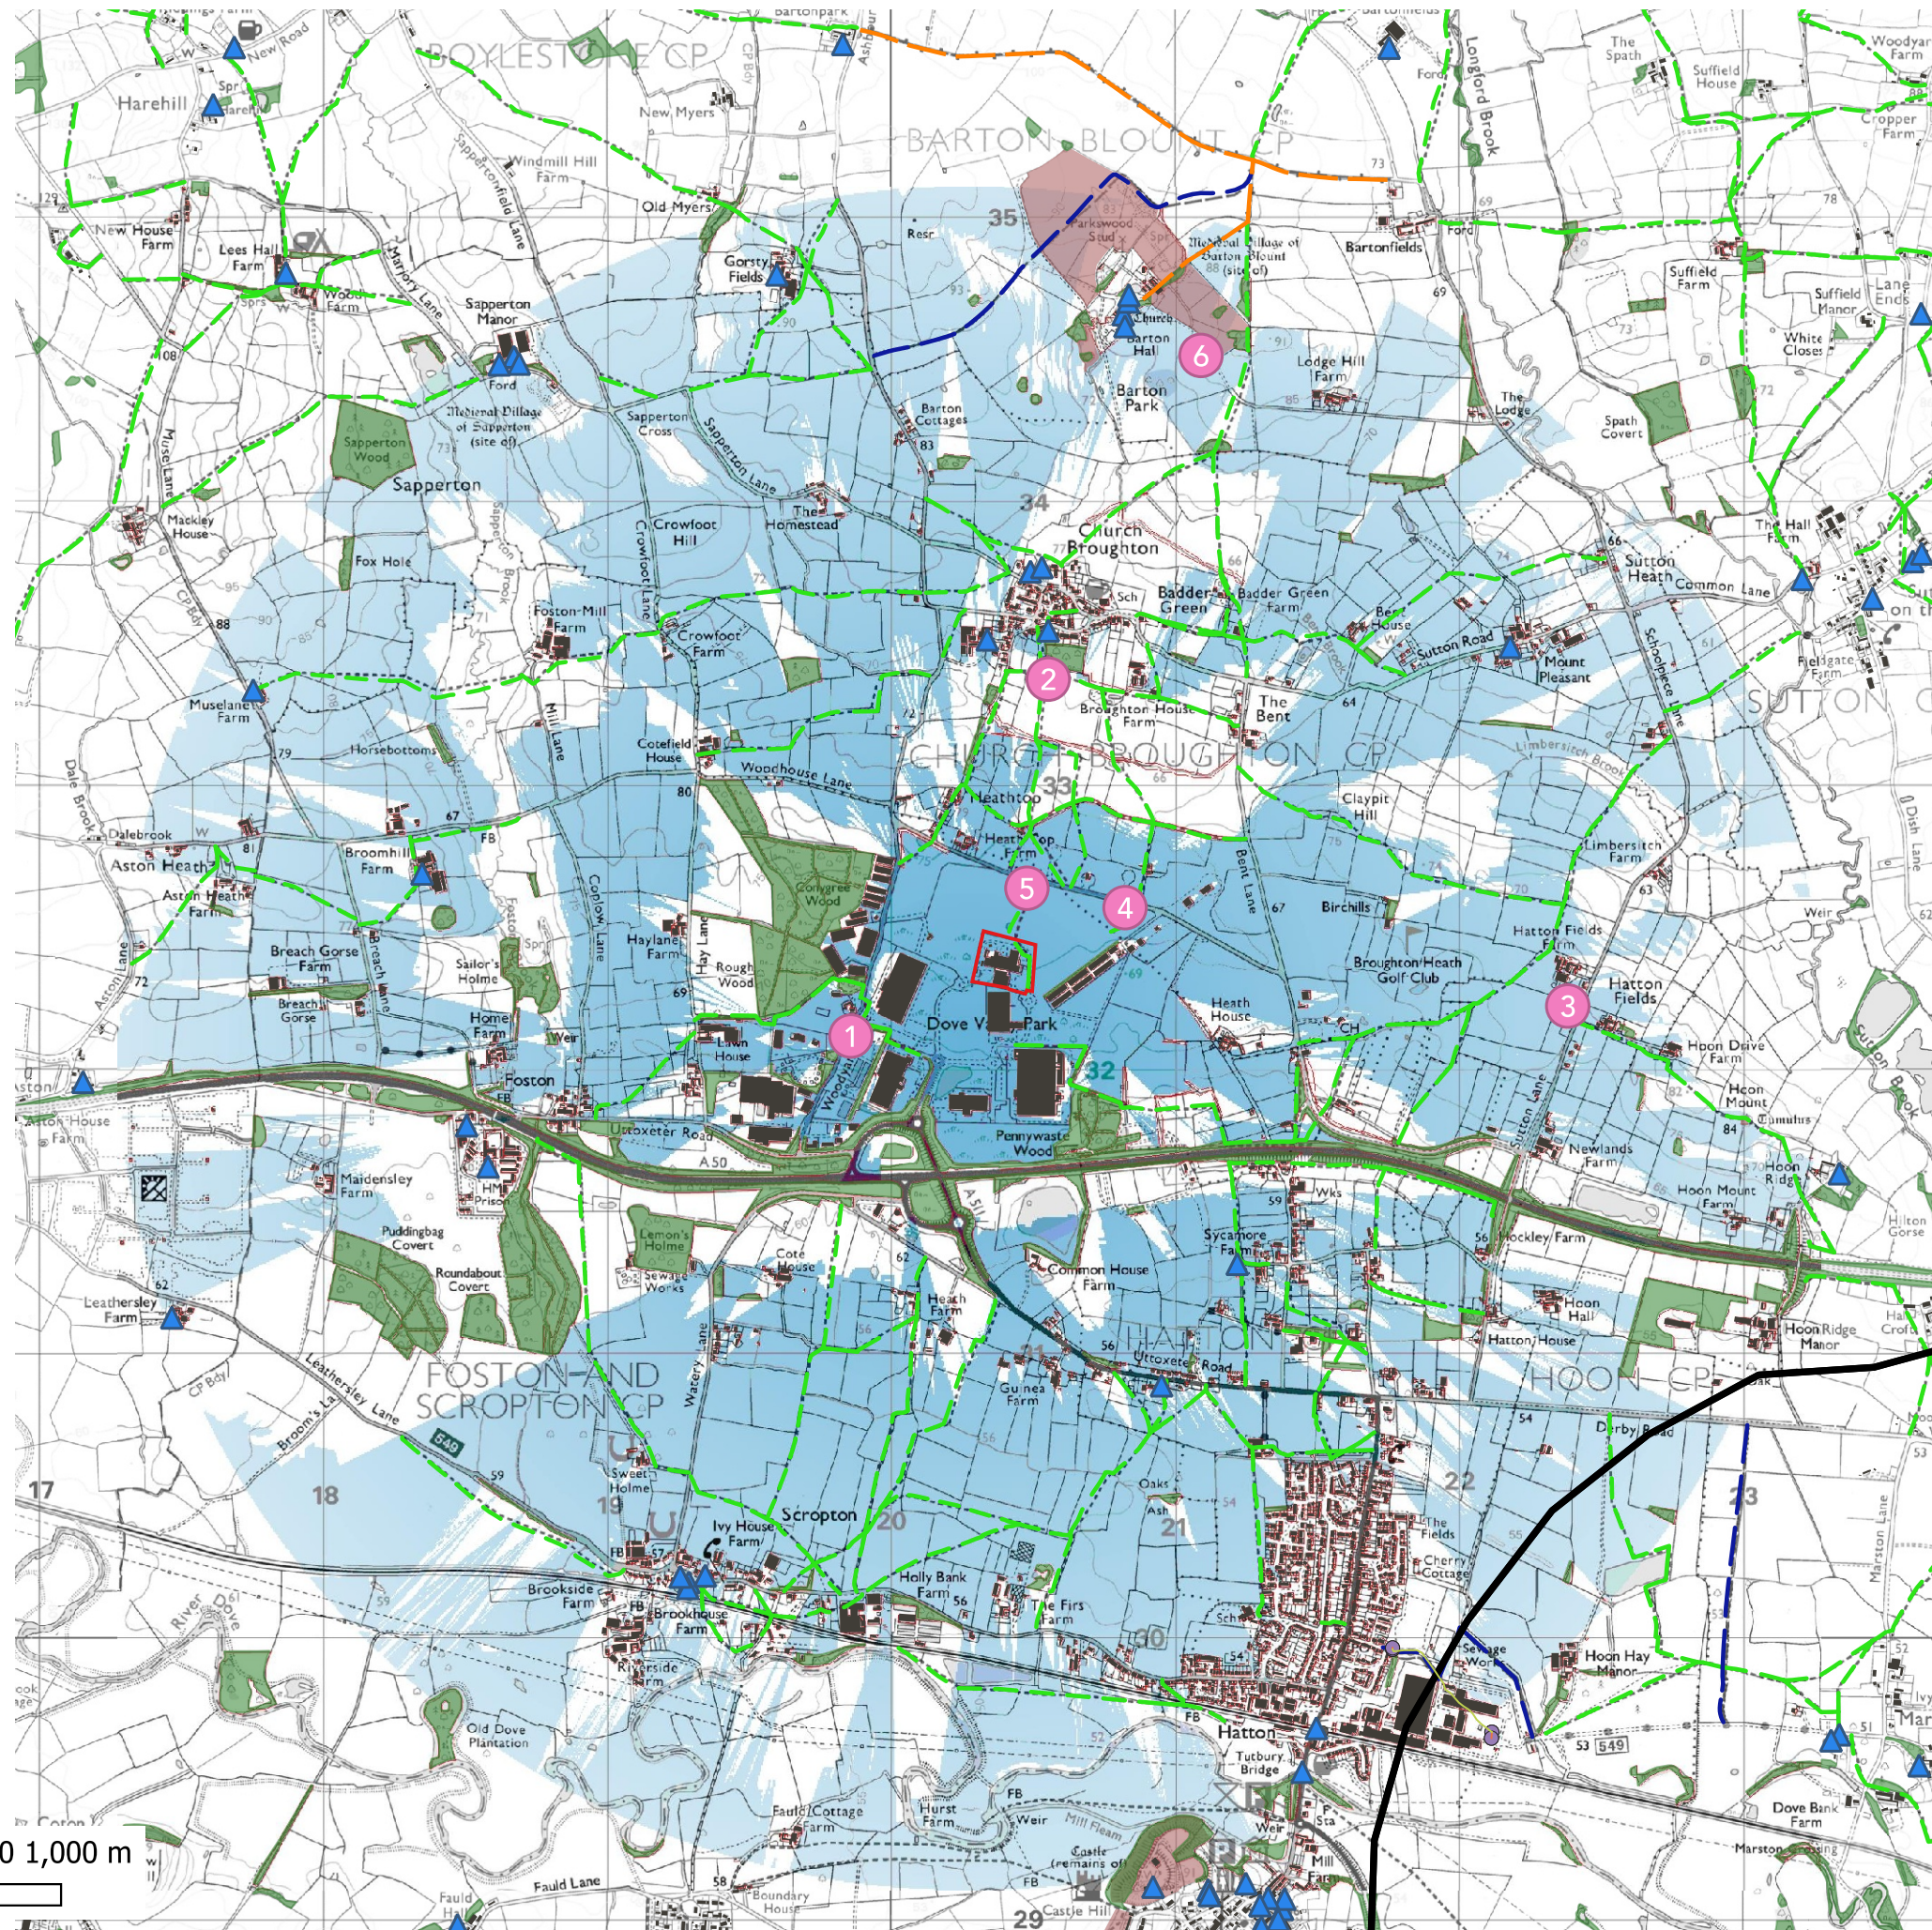

THIS INFORMATION IS CONFIDENTIAL AND THE PROPERTY OF SIRIUS. IT IS RELEASED ON CONDITION THAT NONE OF THE INFORMATION SHALL BE DISCLOSED TO ANY THIRD PARTY OR REPRODUCED IN WHOLE OR PART WITHOUT THE PRIOR CONSENT IN WRITING OF SIRIUS.

- KEY**
- Site Boundary
 - Site Offsets 500m Intervals
 - Existing Buildings
 - Existing Woodland
 - Scheduled Monument
 - Listed Buildings
 - Public Footpath
 - Public Bridleway
 - Public/Restricted Byway
 - ZTV Proposed (40m High Extension Building)
 - Viewpoint Locations

CLIENT

meller

sirius Planning

4245 Park Approach Thorpe Park Leeds LS15 9GB 0113 264 9960

JOB TITLE

**MULLER - FOSTON
PROJECT OPERA**

DRAWING TITLE

**ZONE OF THEORETICAL
VISIBILITY**

DRAWN R.B.	DATE 02-11-21	APPROVED A.S.	DATE 02-11-21
SCALE 1:25,000	SHEET 3	DRAWING NUMBER MEL1001-01-03	REVISION -

SCALE

0 250 500 750 1,000 m