



Proposed Single Storey
Rear Extension at
16 Woodfield Drive
Swadlincote
Derbys
DE11 0DE

For Mr. & Mrs. P. Kirk


Plan No.181121/5050a
Scale: 1 – 50 and 1 – 100
(Paper Size A3)

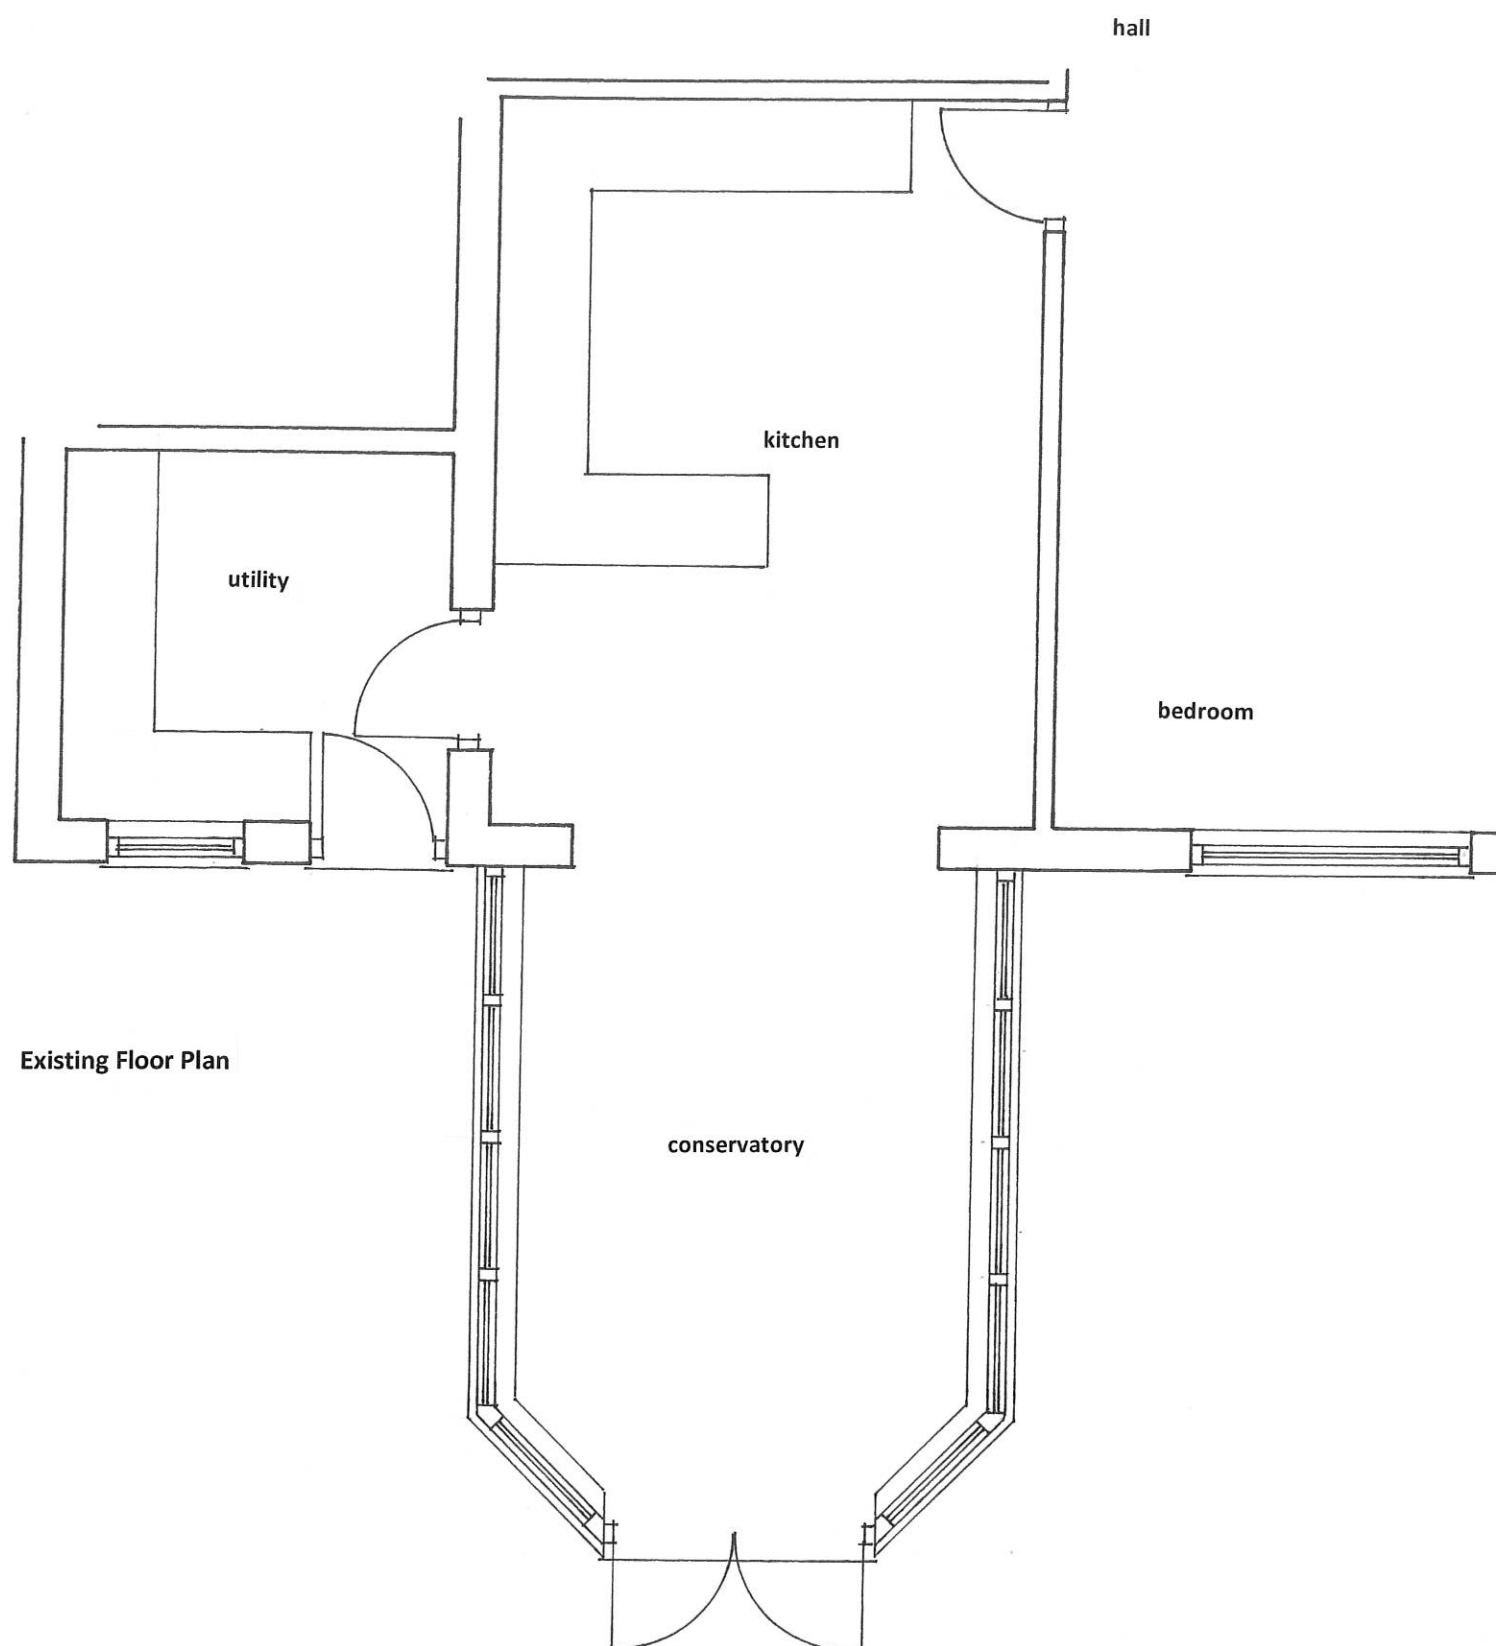

Existing Rear Elevation

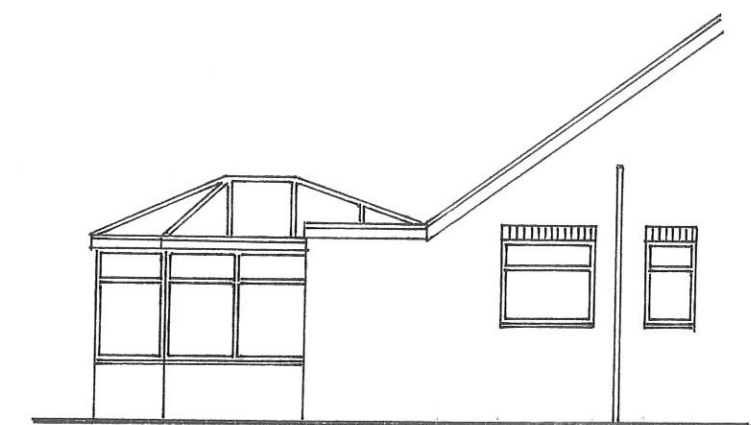

Existing Side Elevation (east)

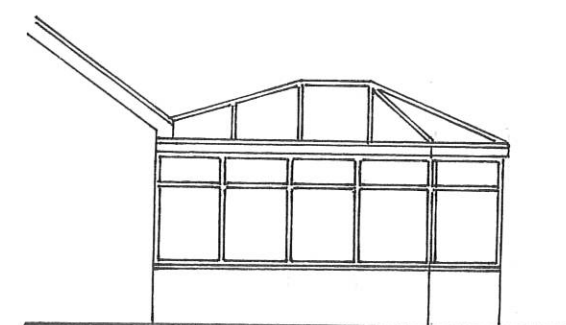

Existing Side Elevation (west)

Plans prepared by
DAVID RAYBOULD & ASSOCIATES LTD
Tel: 07949027272