


Proposed Single Storey
Rear Extension at
16 Woodfield Drive
Swadlincote
Derbys
DE11 0DE

For Mr. & Mrs. P. Kirk


Plan No.181121/5050b
Scale: 1 - 50 and 1 - 100
(Paper Size A3)

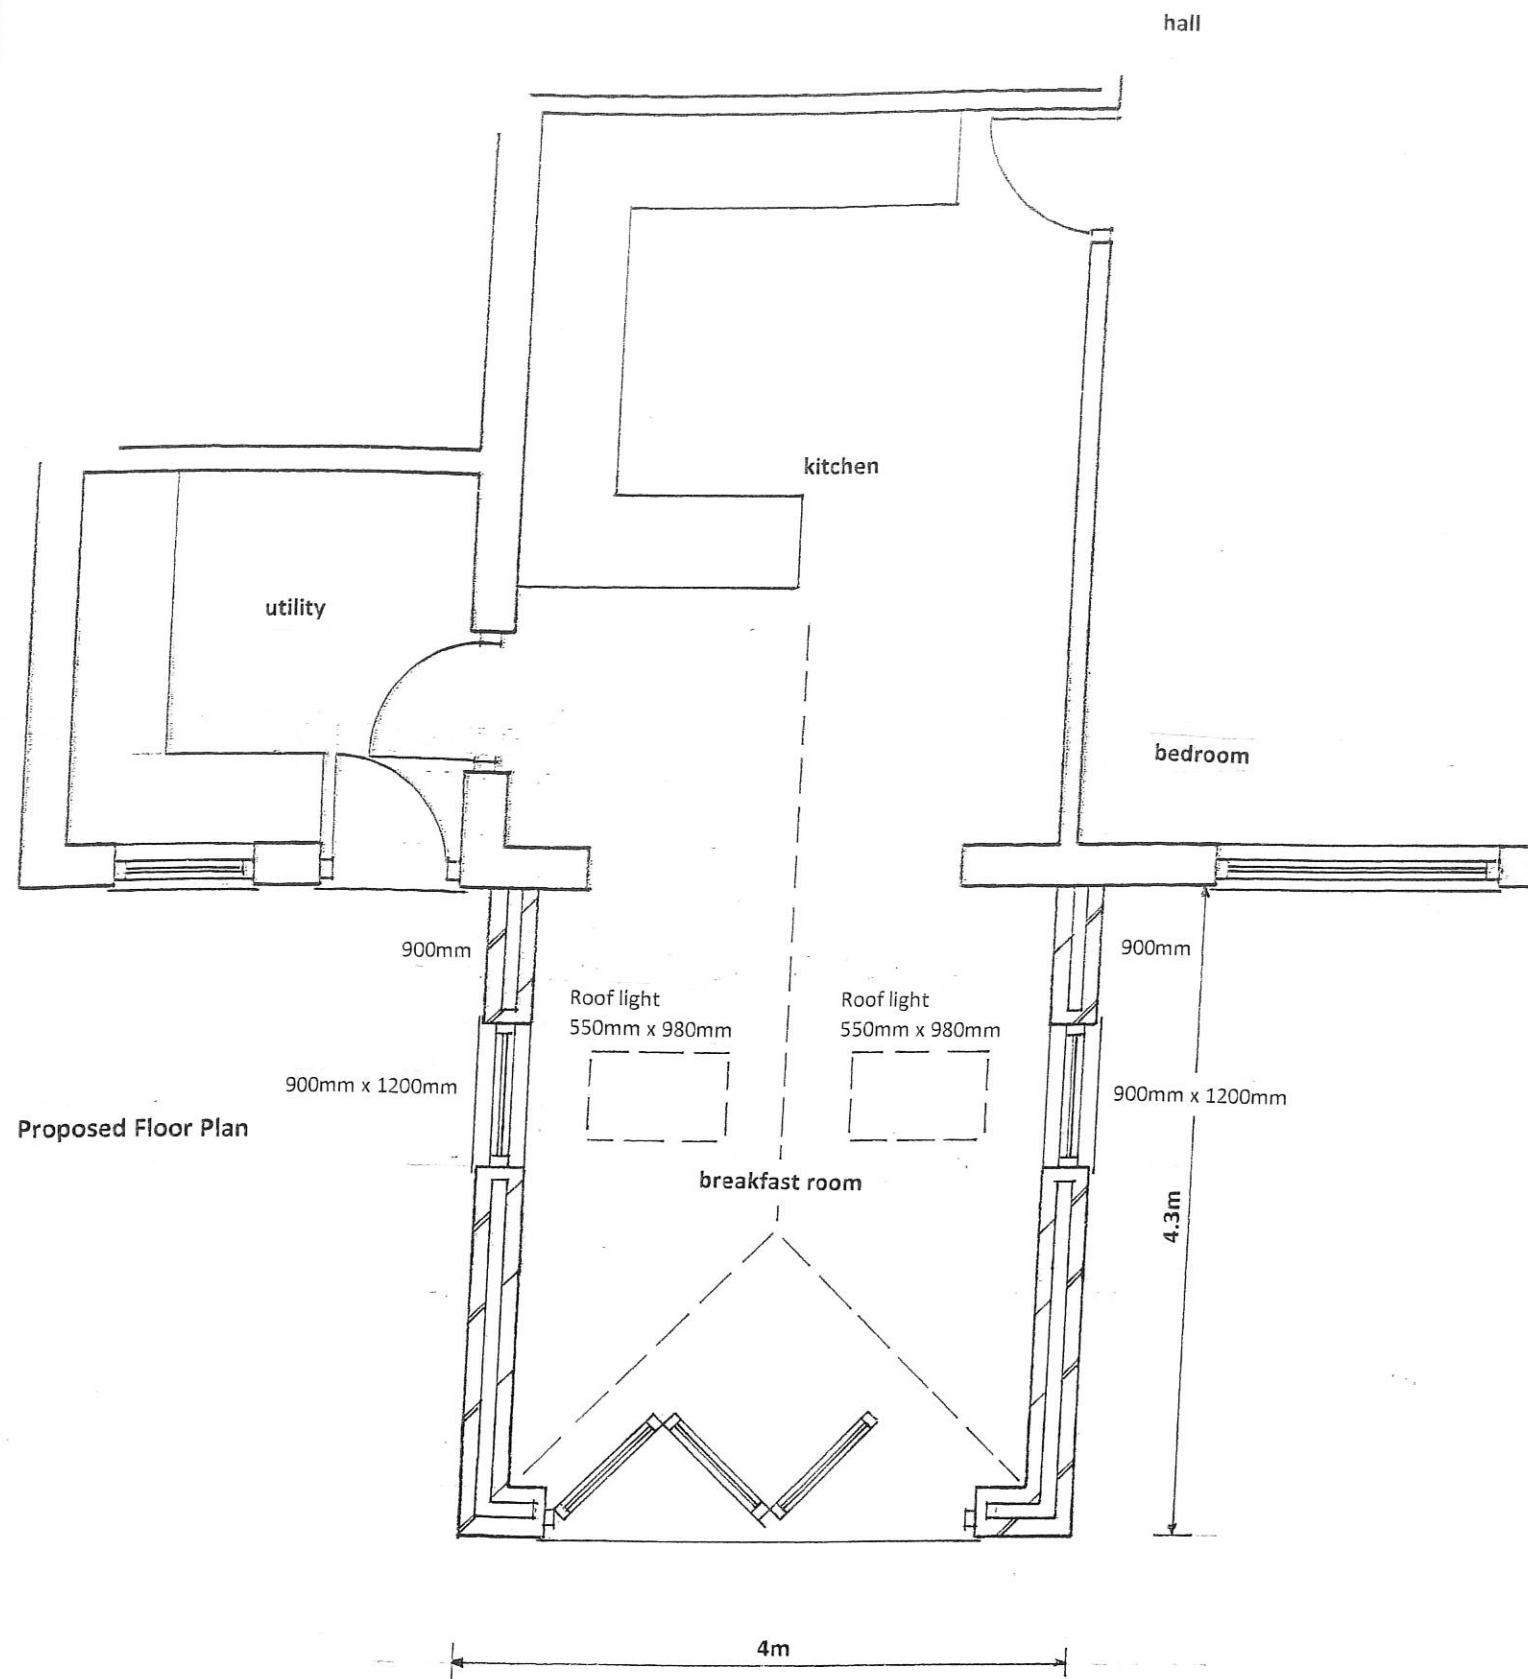


Proposed Floor Plan



Proposed Rear Elevation

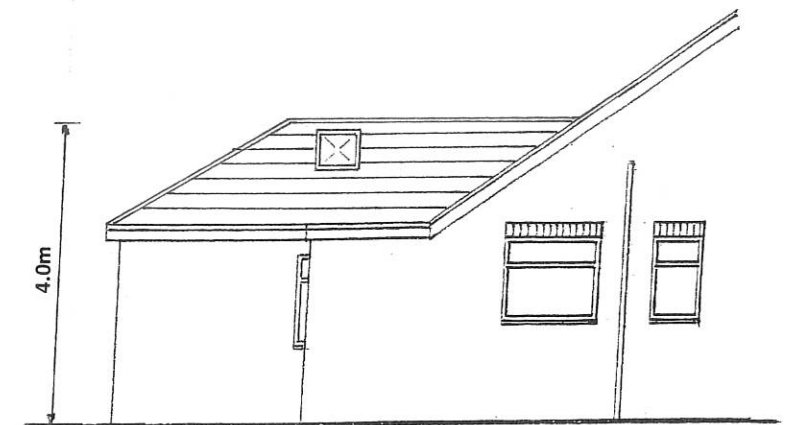

Proposed Side Elevation (east)

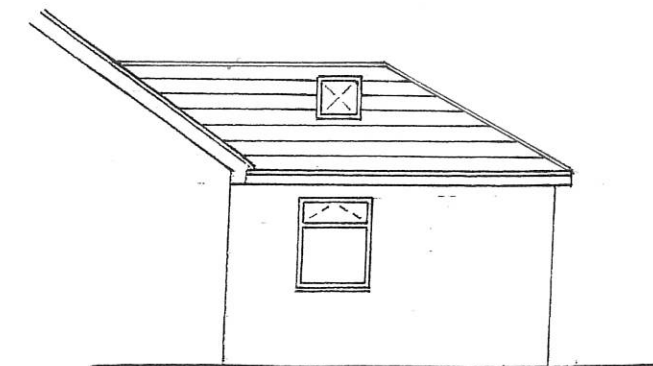

Proposed Side Elevation (west)