


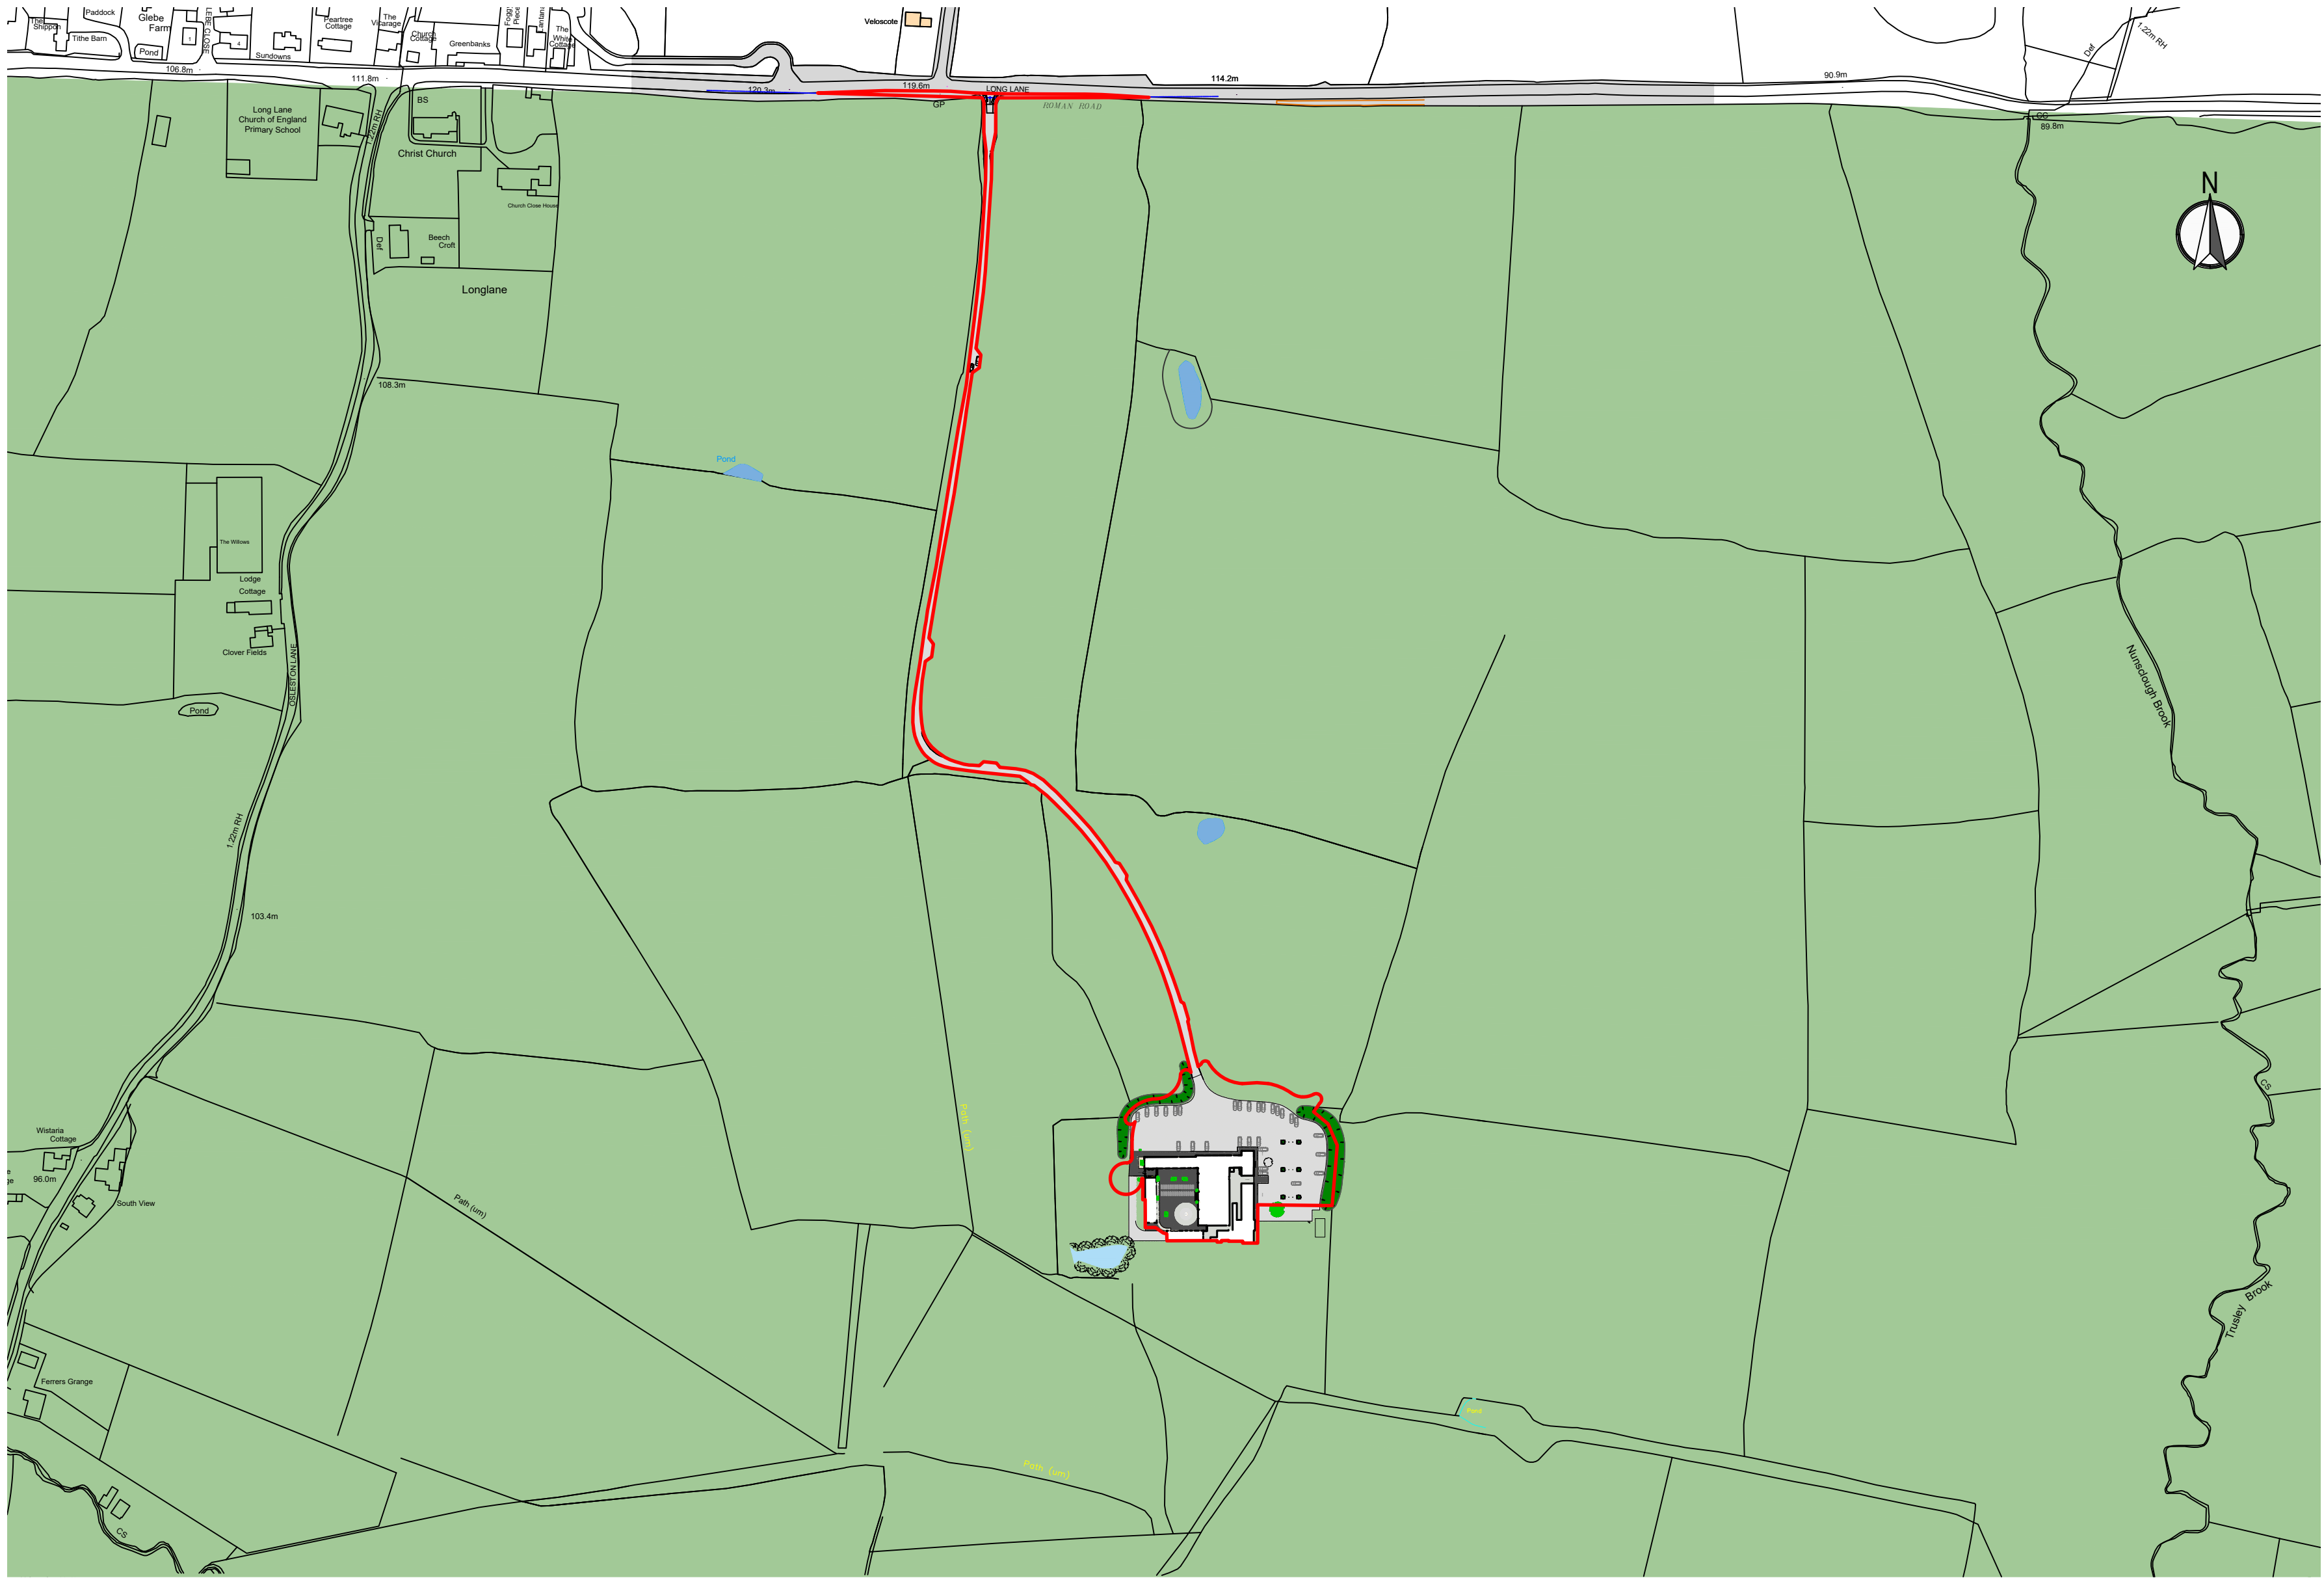


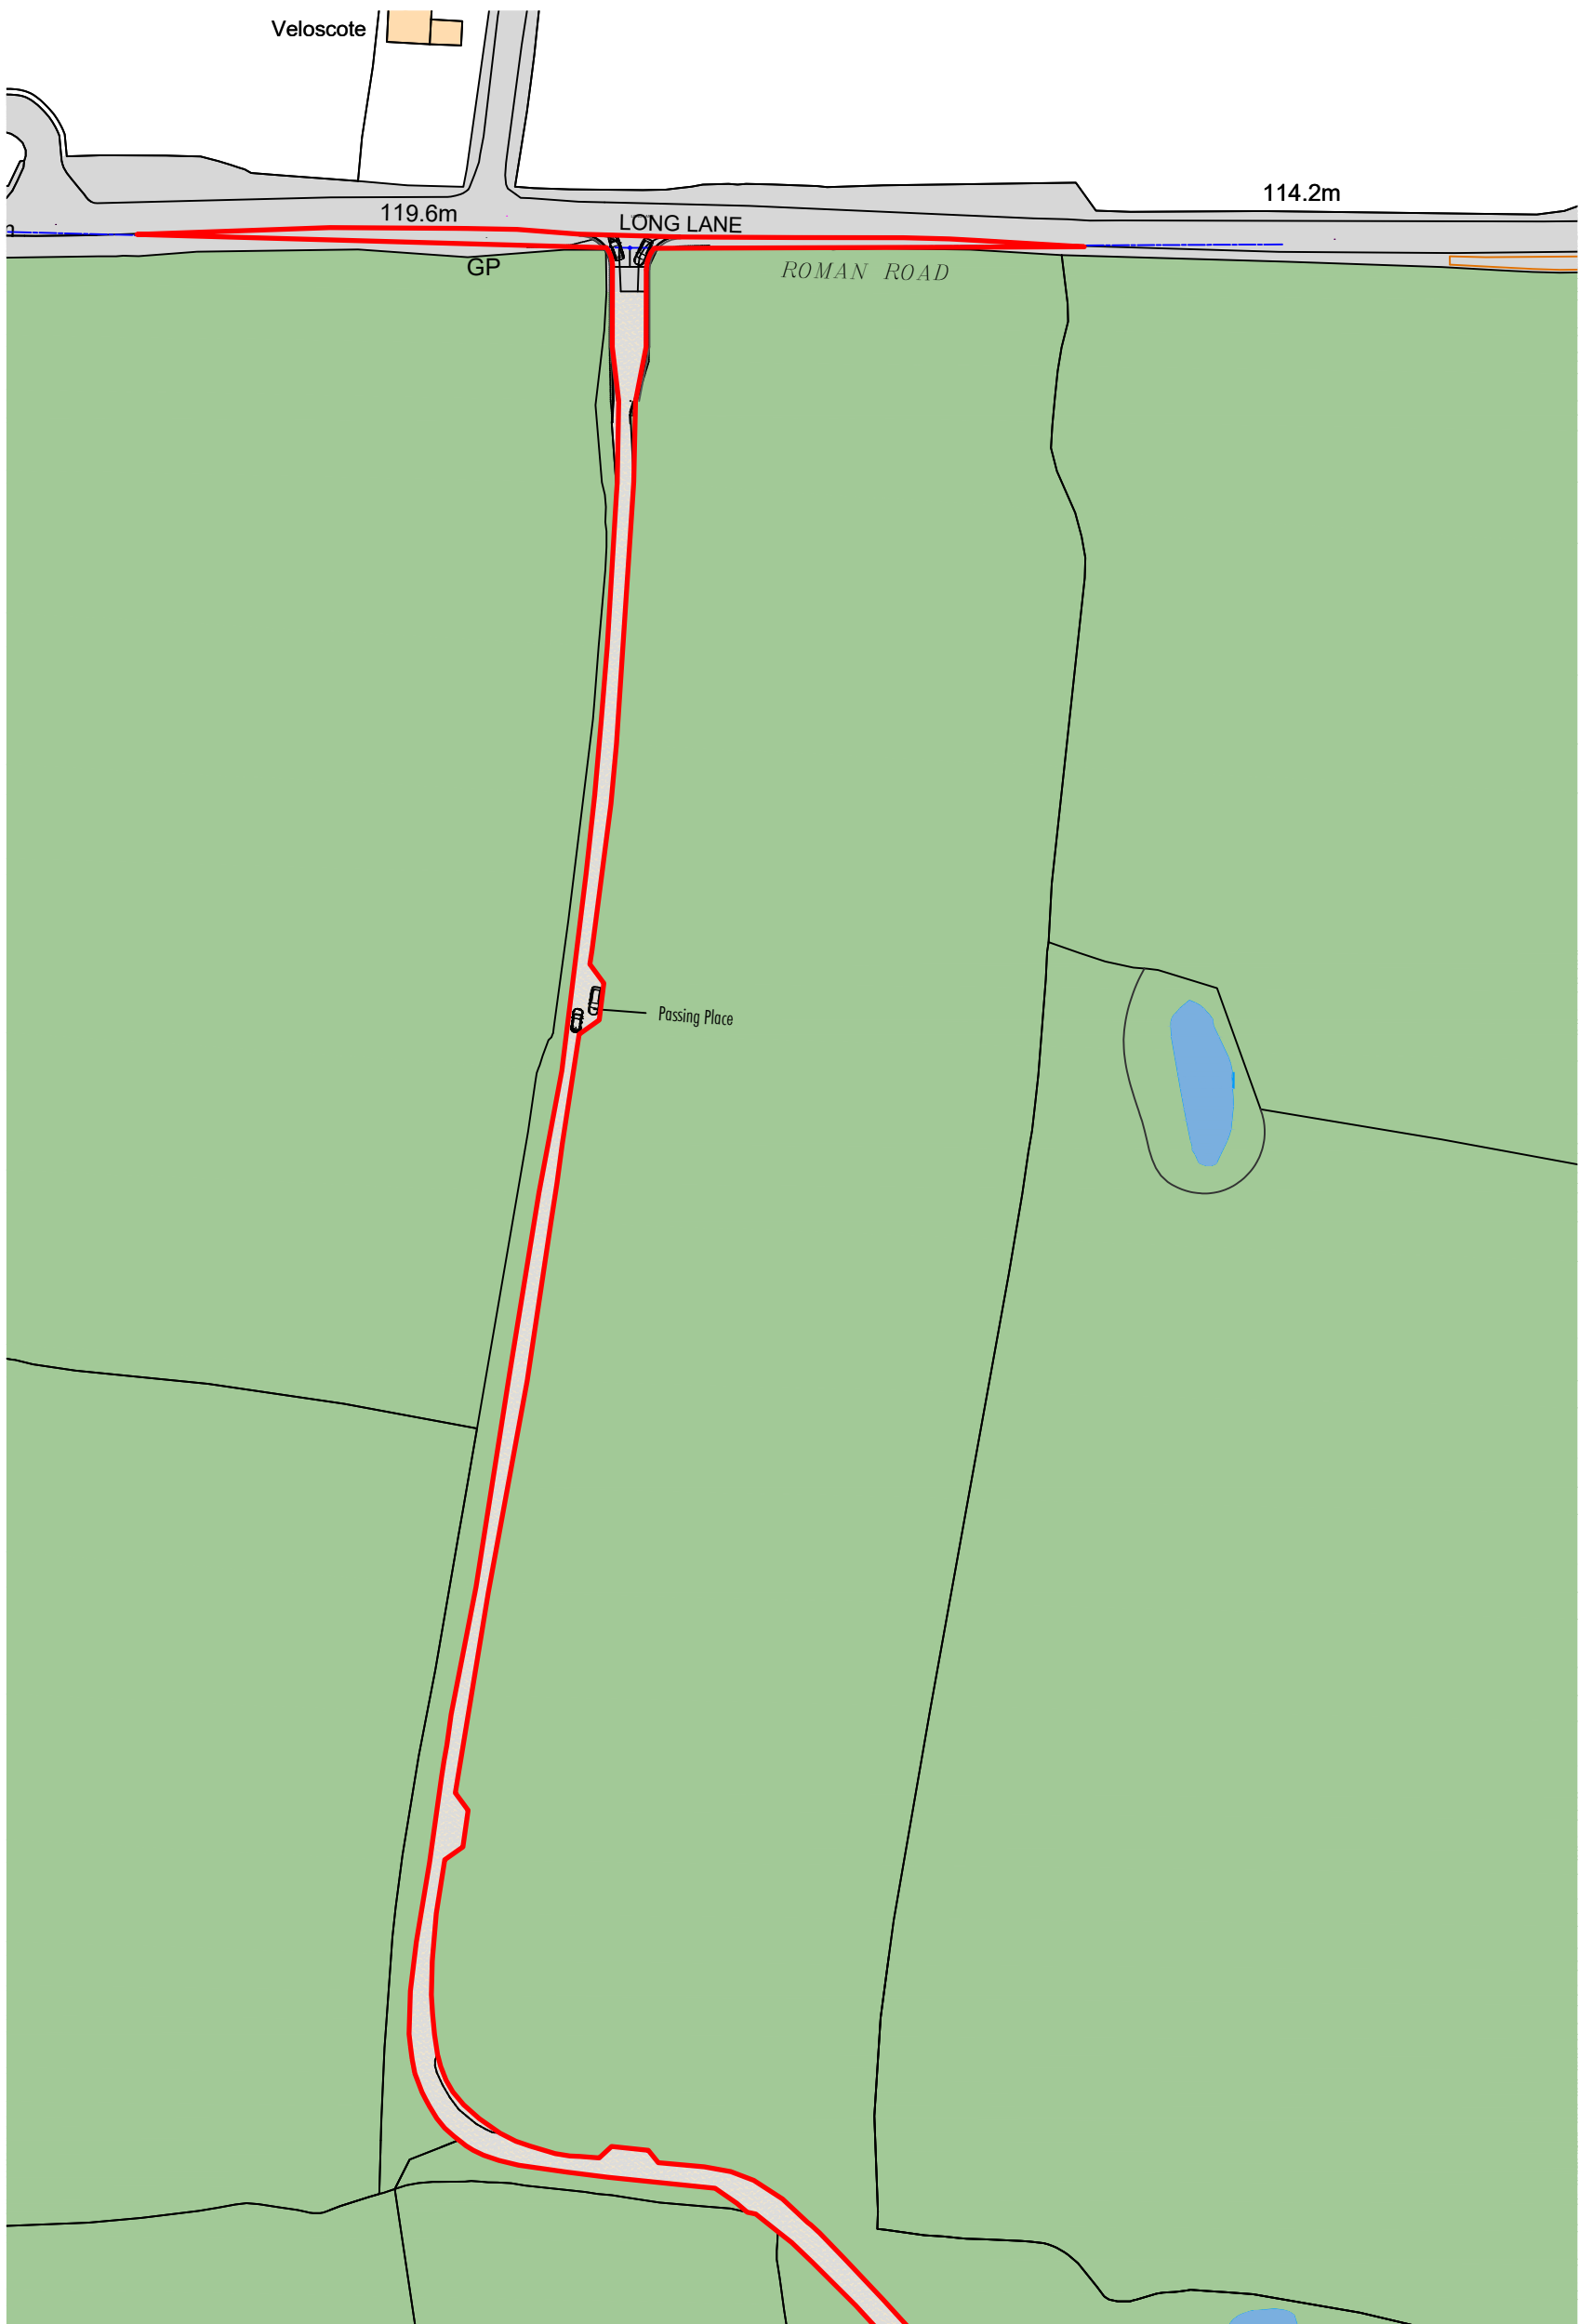

OS Plan [1:2500] (The controlled land continues extensively to the South)

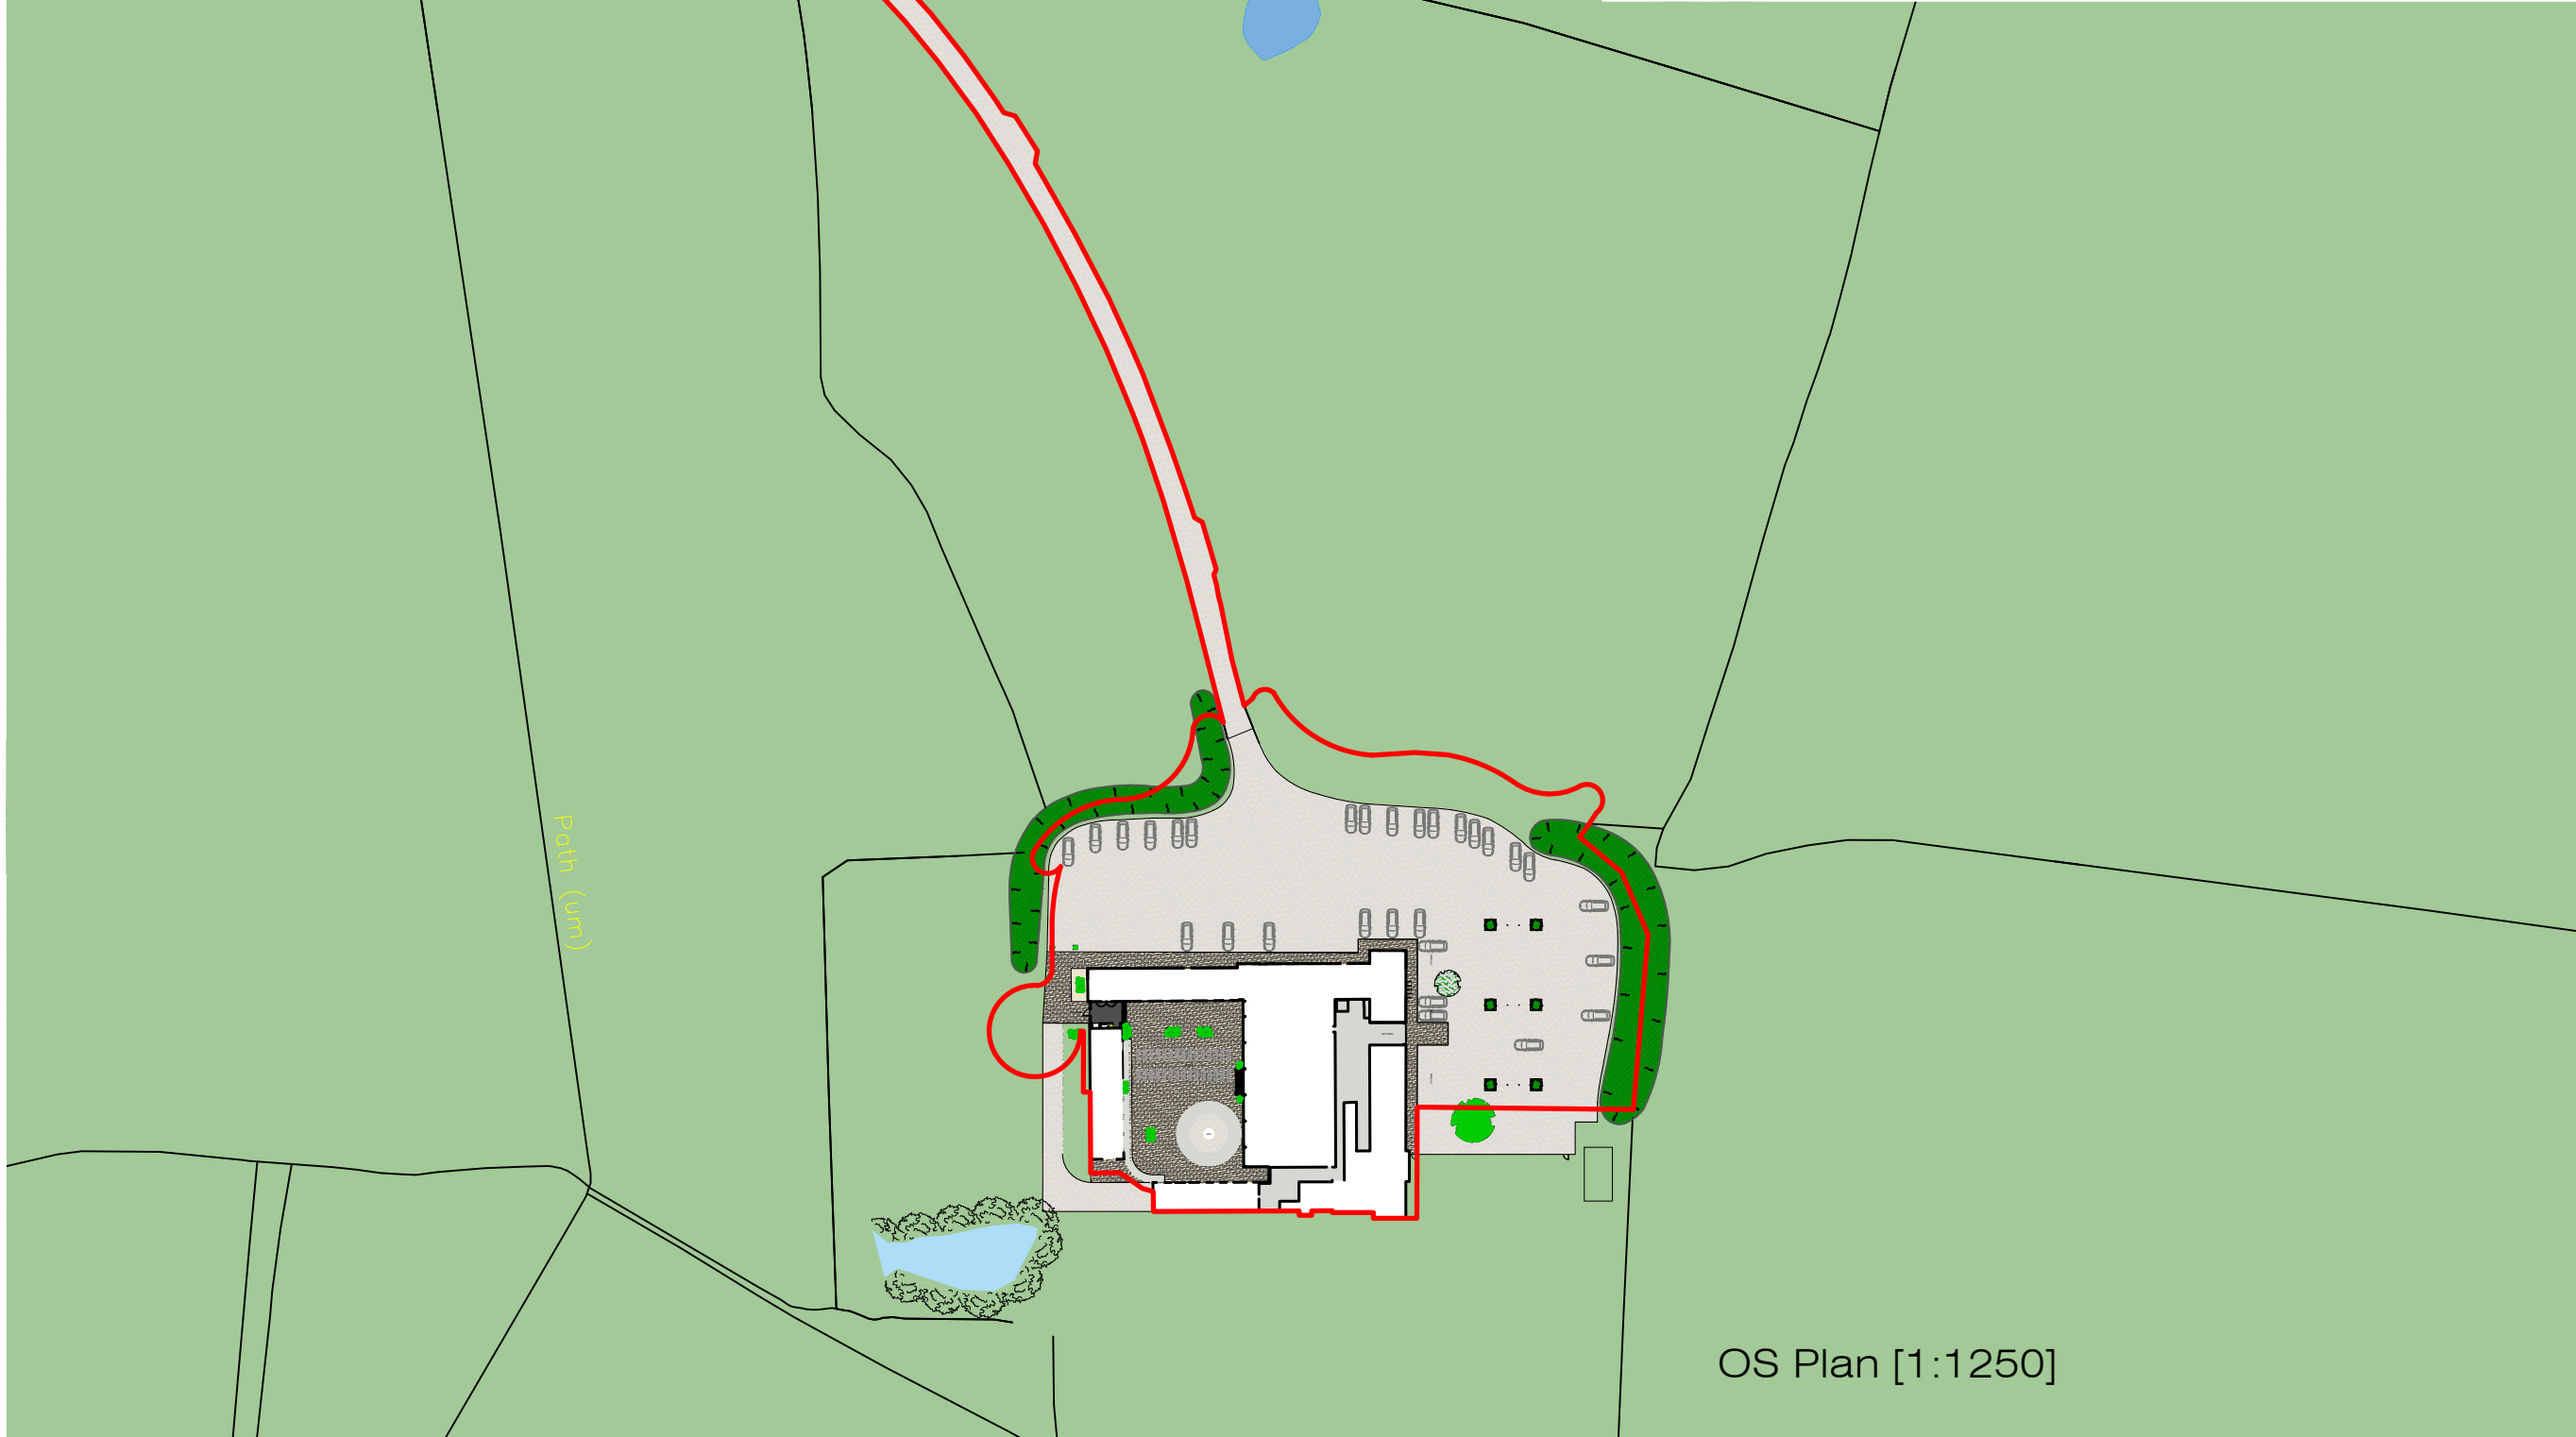

OS Plan [1:1250]

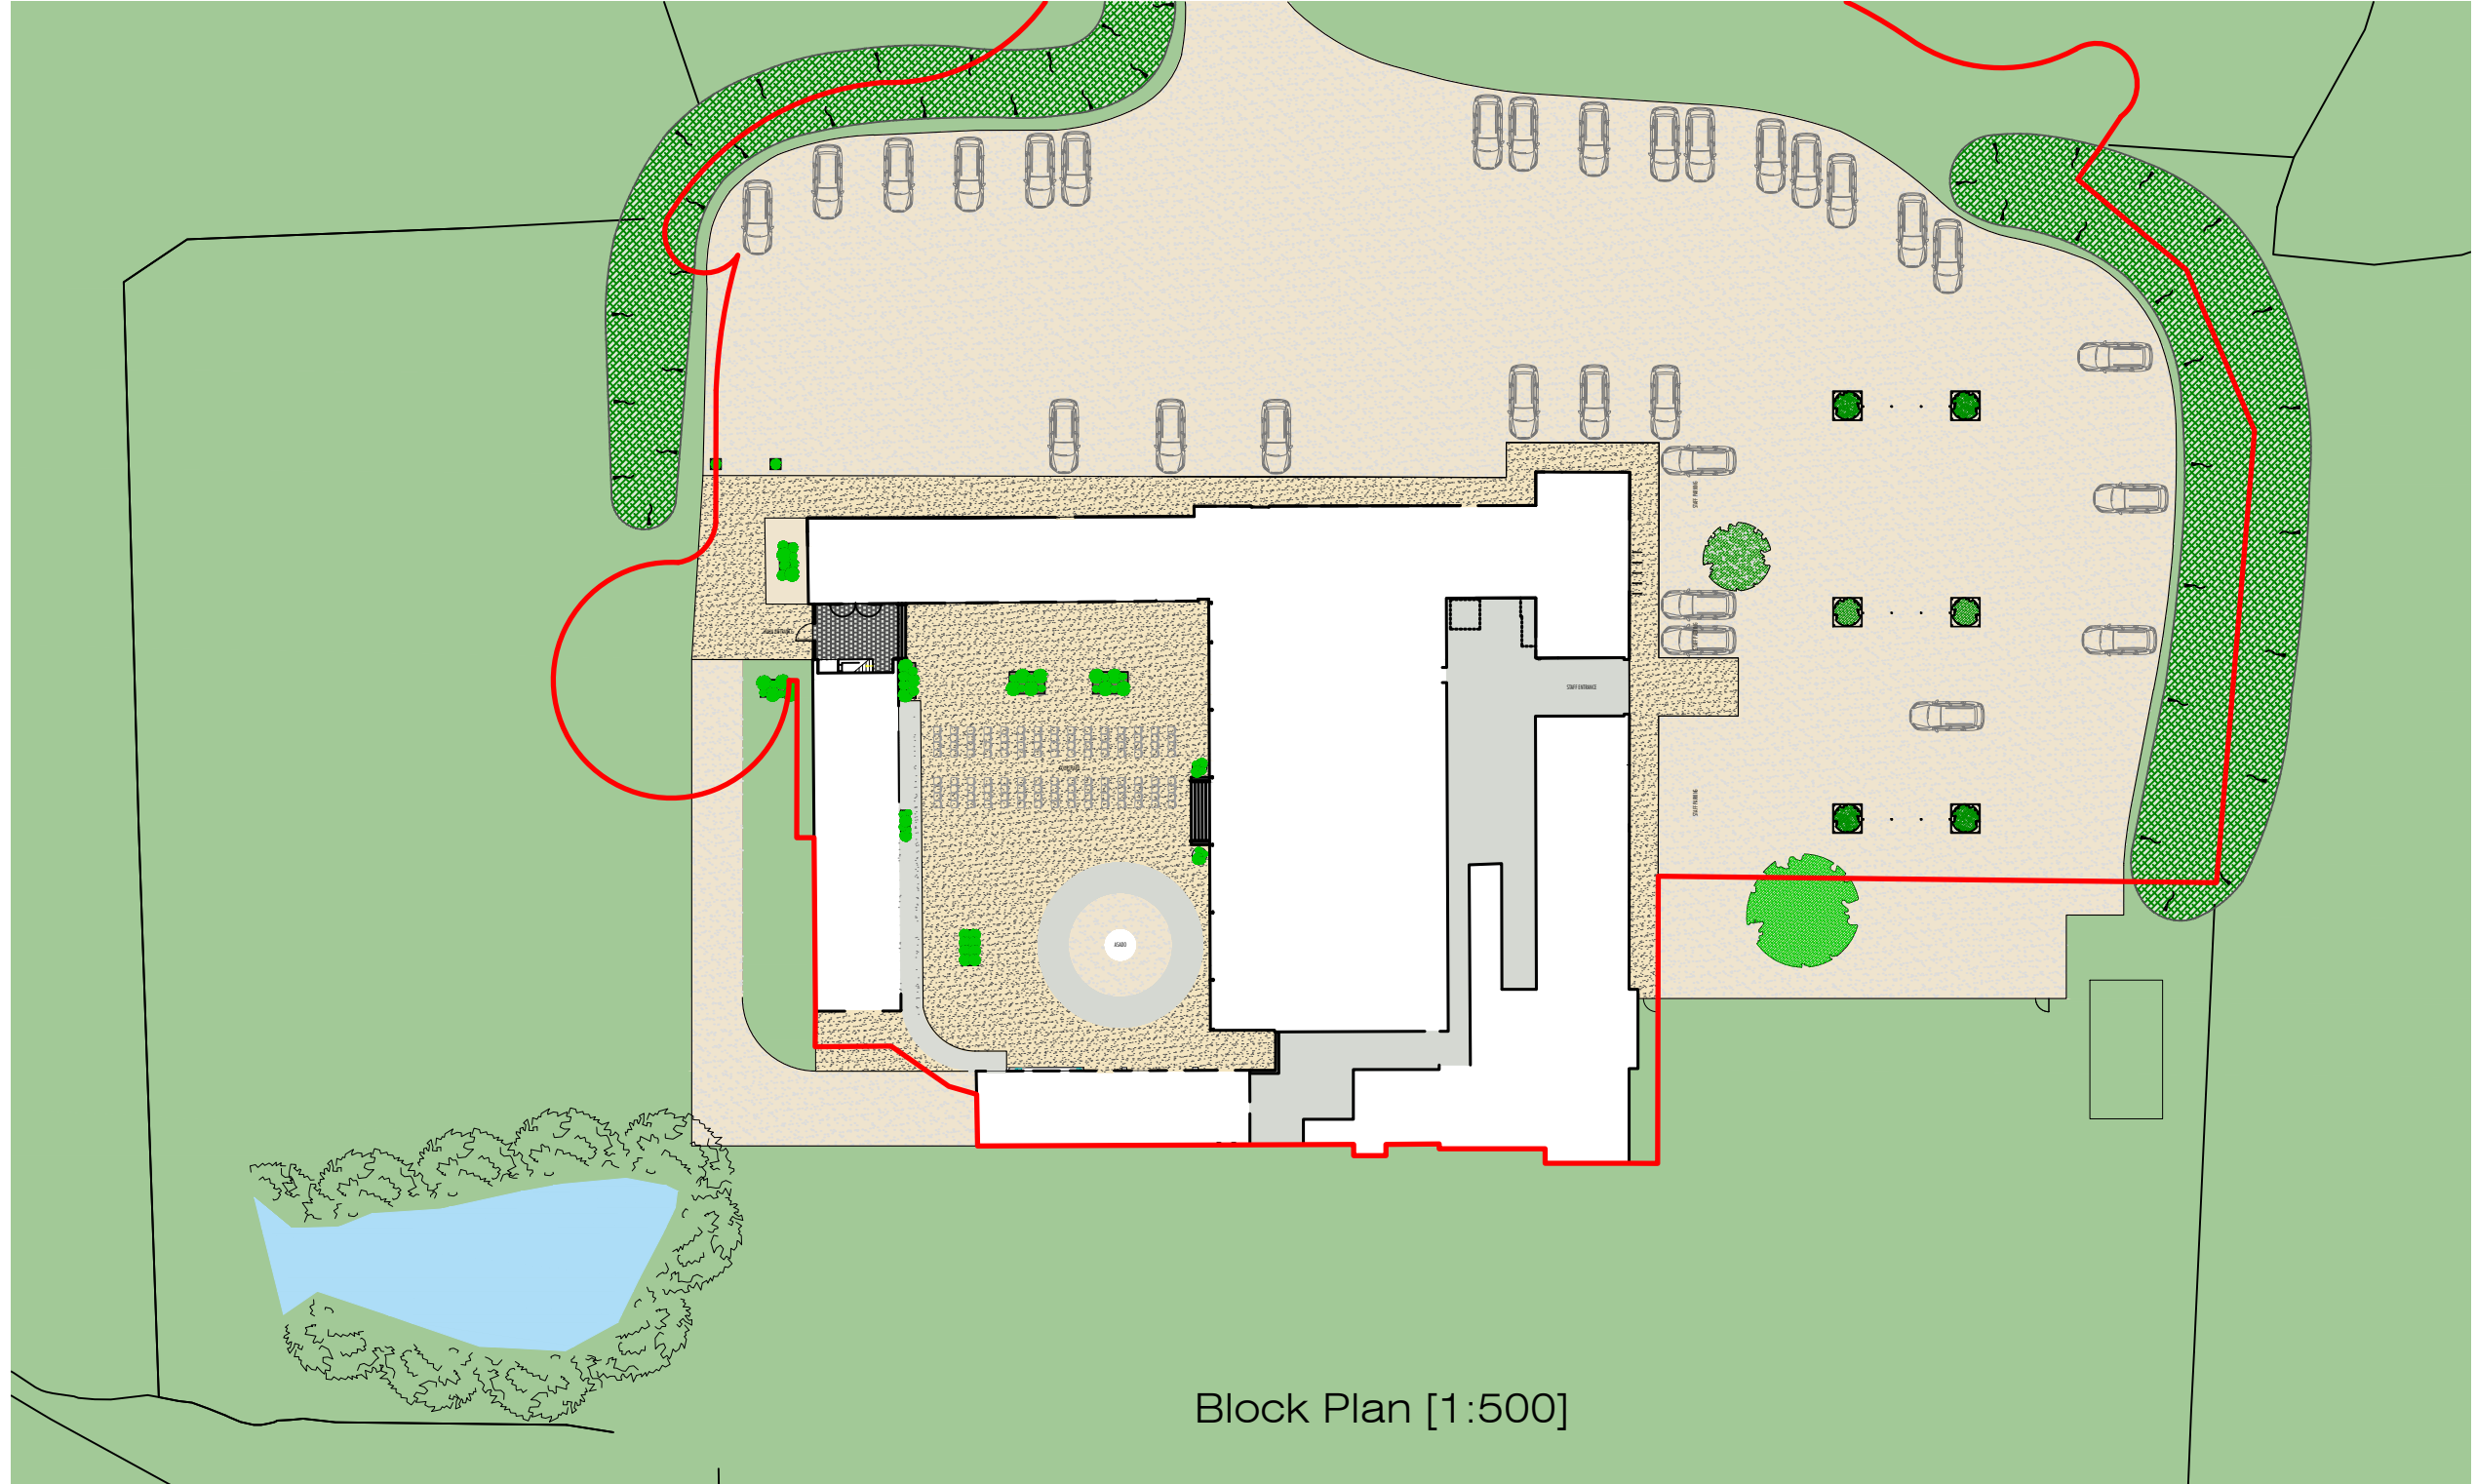

Block Plan [1:500]

These drawings should be read in tandem with the original planning drawings [REF: GF061016] and Discharge of conditions drawings [GF150519] for the purpose of regularisation.

Paper Size: A1

All dimensions are given for indicative purposes only.
All measurements should be checked on site prior to commencement and manufacturing.
If in doubt - ASK
This drawing remains the copyright property of Turner & Co Ltd and must not be reproduced without written consent

Rev	Date	Details	Drawn
-----	------	---------	-------

C	16.12.21	Drawing pack collated for submission.	JH

Rev	Date	Details	Drawn
-----	------	---------	-------

Client:

Project Title:
Grangefields Farm, Dalbury Lees,
Ashbourne, DE6 5BH

Drawing Title:
Proposed as Existing OS & Block Plan

PLANNING DRAWING

TURNER
&
Co.

Turner & Co Ltd : Architectural Design : 1st Flr : Charity House
Duke Street : Tutbury : Burton upon Trent : DE13 9NE
01283 813368 : www.tcctd.net : enquiries@tcctd.net

Scale: Varies	Date: 16.12.21	Drawn: JH	Checked: RT
Reference: GF251121	Drawing Nr: P001	Revision: C	