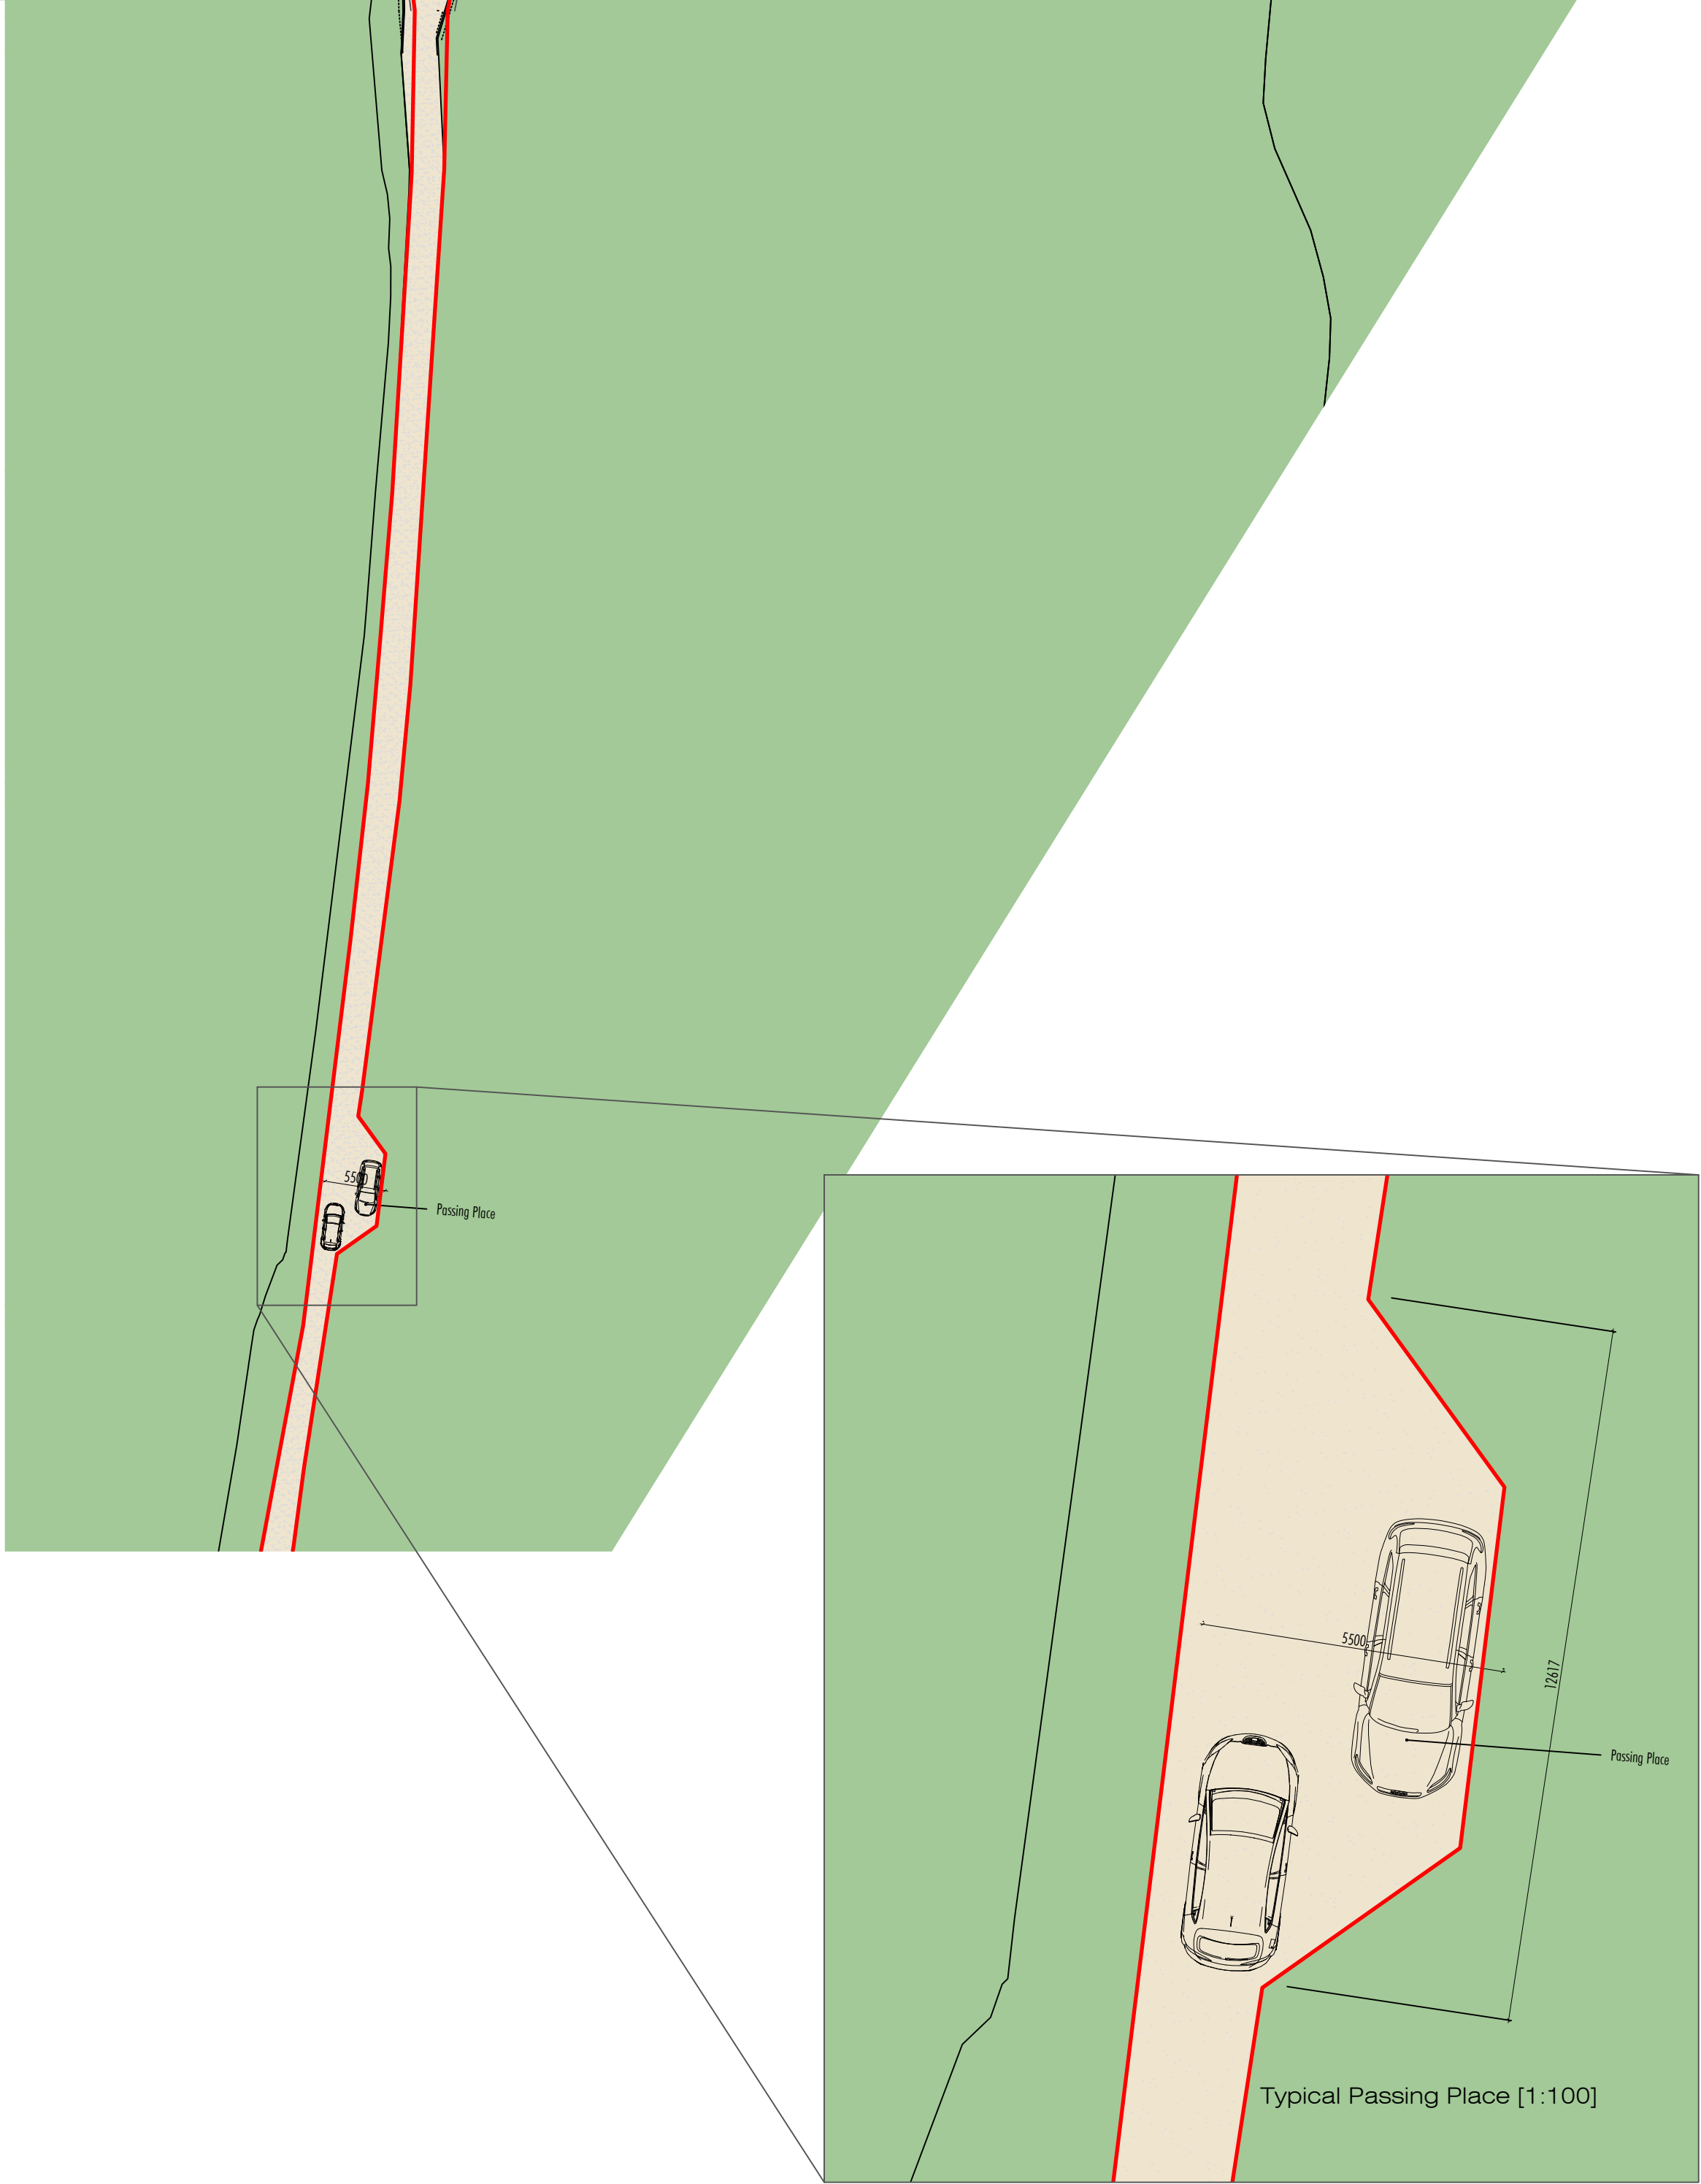
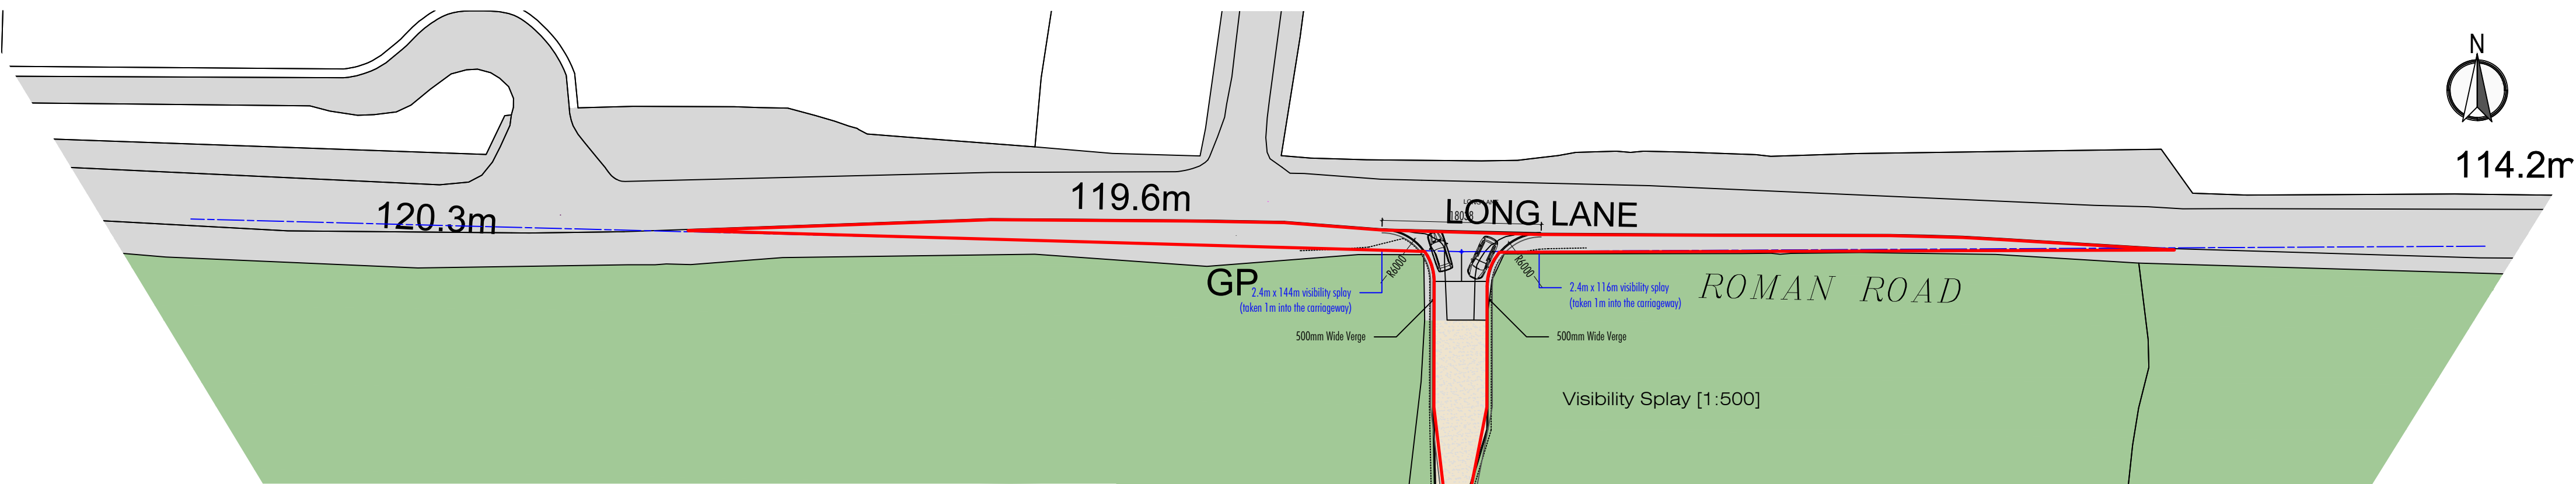


114.2m

All dimensions are given for indicative purposes only.  
All measurements should be checked on site prior to commencement and manufacturing.  
If in doubt - ASK  
This drawing remains the copyright property of Turner & Co Ltd and must not be reproduced without written consent

| Rev | Date     | Details                               | Drawn |
|-----|----------|---------------------------------------|-------|
| C   | 16.12.21 | Drawing pack collated for submission. | JH    |

| Rev   | Date              | Details             | Drawn          |
|---|-------------------|---------------------|----------------|
| ----   |                   |                     |                |
| Client: -----   |                   |                     |                |
| Project Title:<br>Grangefields Farm, Dalbury Lees,<br>Ashbourne, DE6 5BH   |                   |                     |                |
| Drawing Title:<br>Proposed as Existing Visibility Splay   |                   |                     |                |
| PLANNING DRAWING   |                   |                     |                |
| TURNER & Co.   |                   |                     |                |
| Turner & Co Ltd : Architectural Design : 1st Flr : Charity House<br>Duke Street : Tutbury : Burton upon Trent : DE13 9NE<br>01283 813368 : www.tcctd.net : enquiries@tcctd.net |                   |                     |                |
| Scale:<br>Varies   | Date:<br>16.12.21 | Drawn:<br>JH        | Checked:<br>RT |
| Reference:<br>GF251121   |                   | Drawing Nr:<br>P011 | Revision:<br>C |