


Temporary compound/site office

Indicative materials unloading lay down area during construction

Additional Parking

Parking area for site operatives and visitors during construction

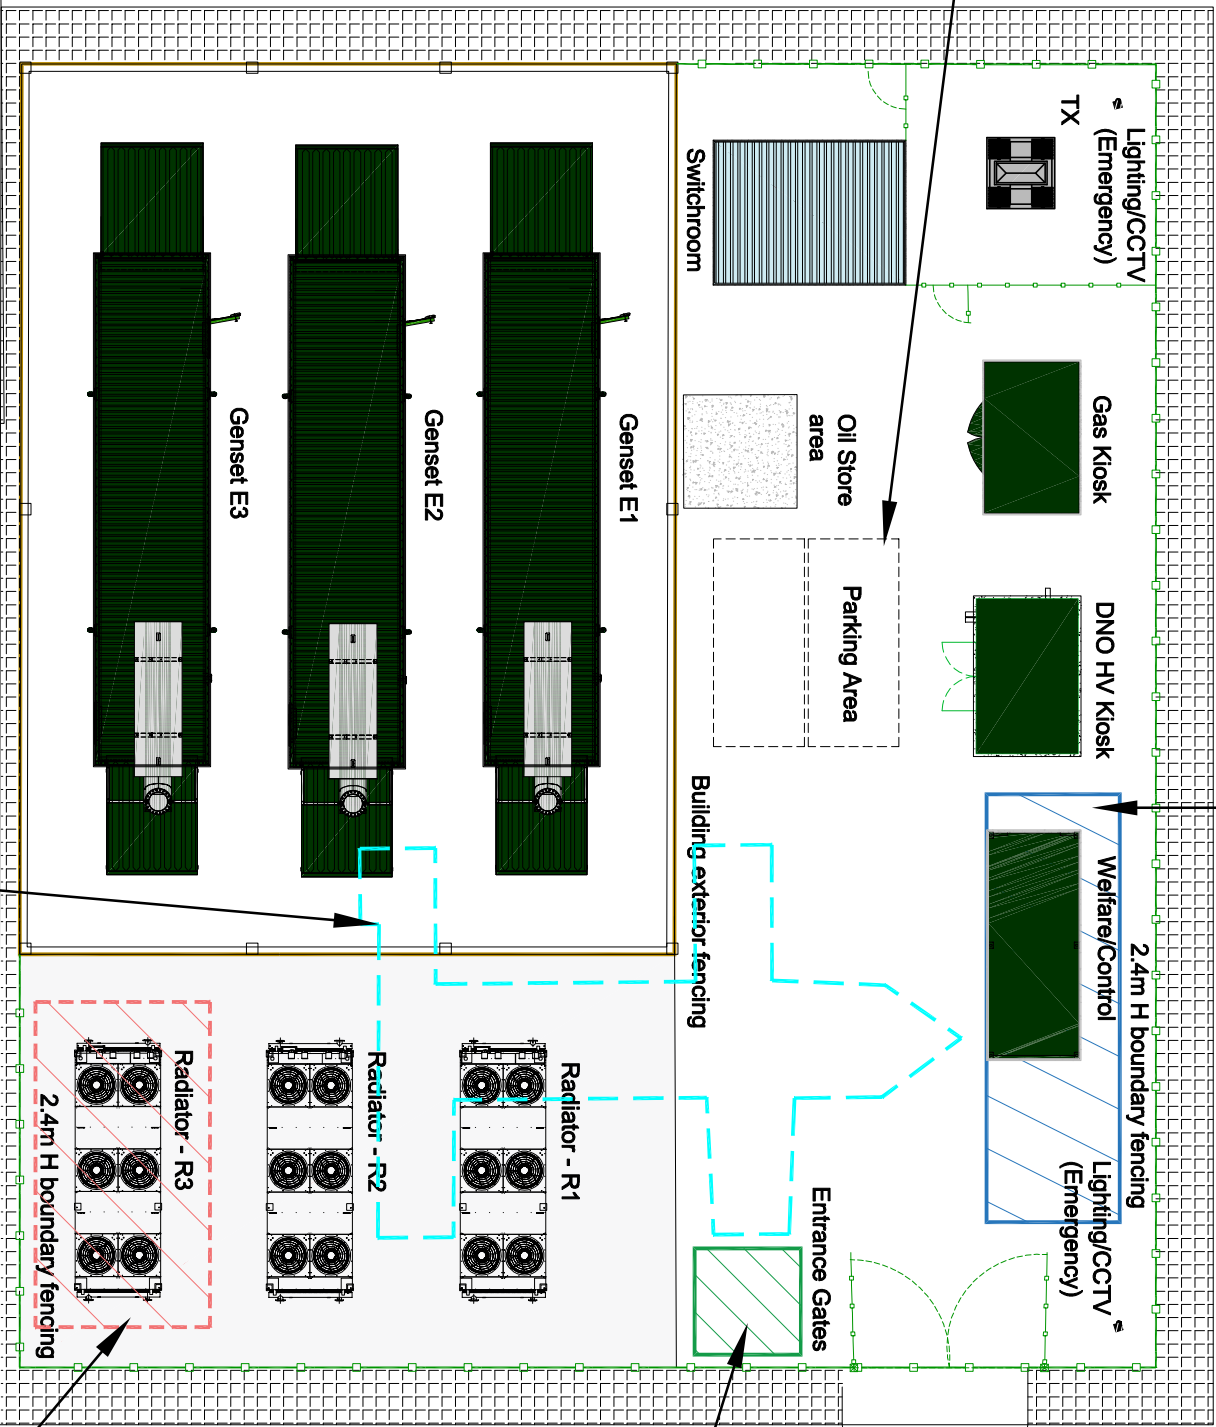

Indicative crane position for reciprocating engines lift process. (Radiators will be installed after the reciprocating engines)

Indicative materials storage area during construction

Large vehicle reverse area

E1

Reciprocating engines exhausts (E1 - E3)

TX

Electrical Transformer

R1

Cooling Radiator (E1 - E3)

5m height building exterior fencing

Mesh fencing



MERCIA
POWER
RESPONSE

MERCIA POWER RESPONSE Ltd

Strelley Hall
Main Street
Strelley
Nottingham
Nottinghamshire
NG8 6PE

TITLE: Hatton - Construction Management Setting Out Plan

DATE: 16/12/2021

DRAWN BY: P.FORD

SCALE: 1:200@A3

DRAWING NO. MPR-HATT-013

Rev: