



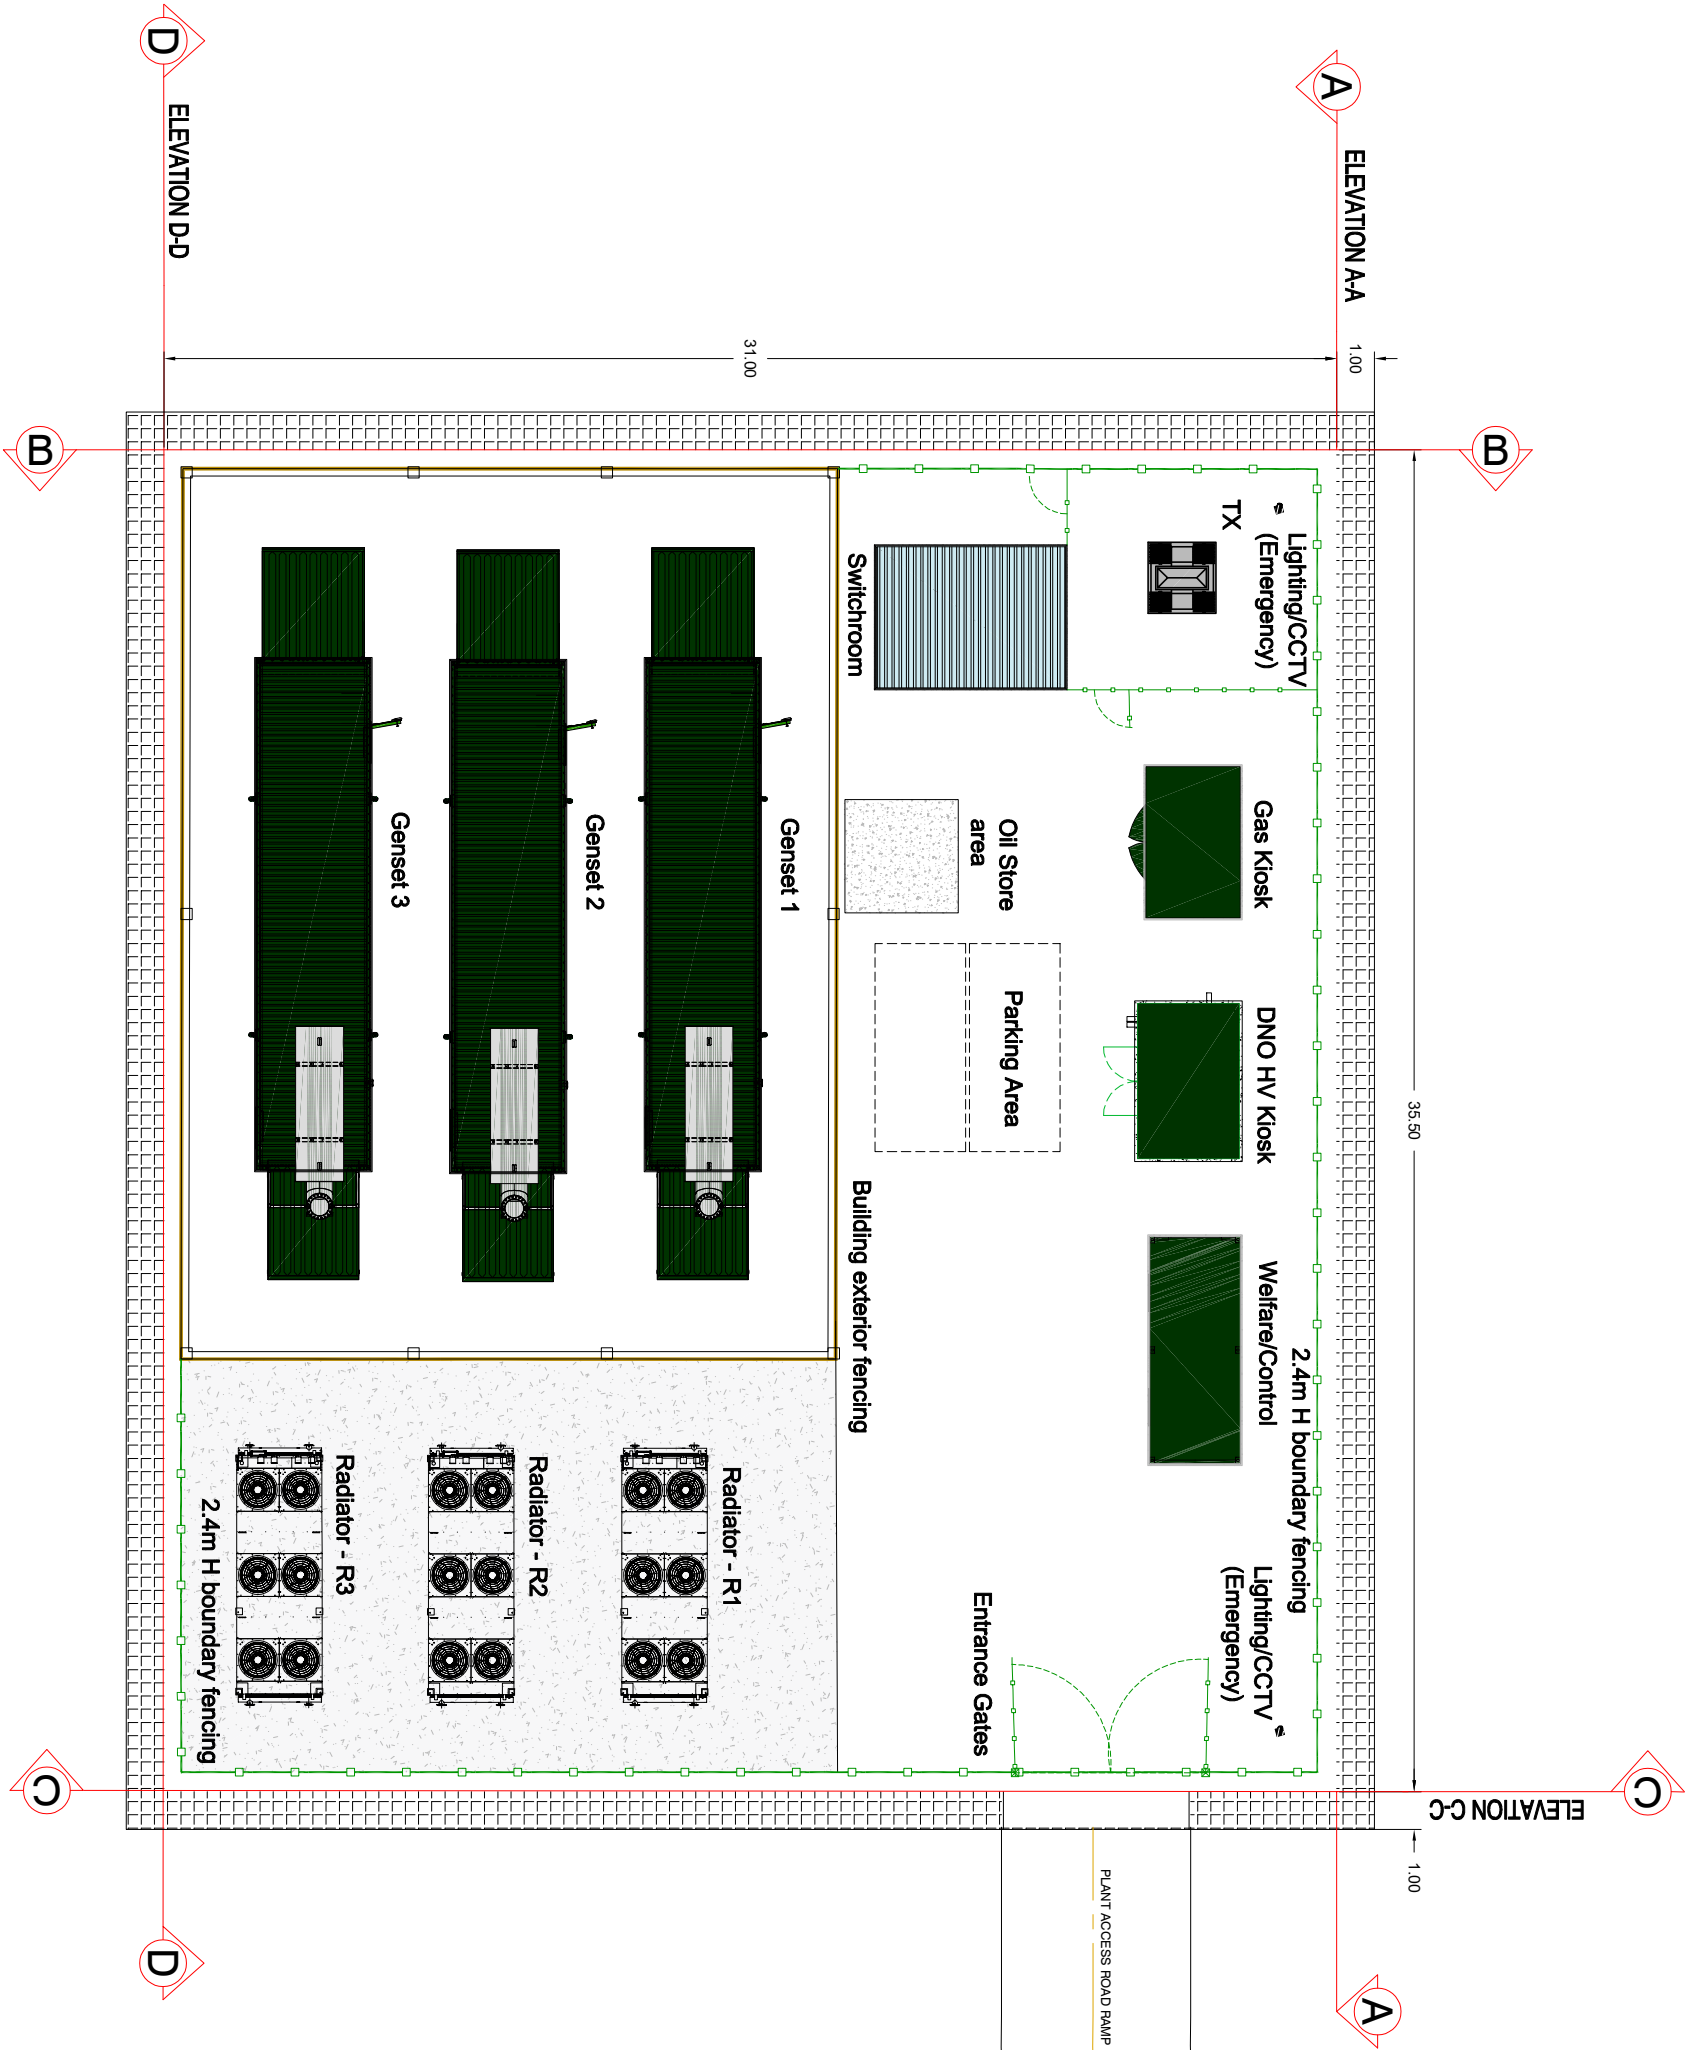

E1	Reciprocating engines exhausts (E1 - E3)	TX	Electrical Transformer
	5m height building exterior fencing	R1	Cooling Radiator (E1 - E3)
	Mesh fencing		

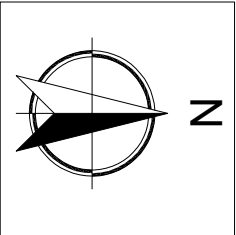

MERCIA
POWER
RESPONSE

MERCIA POWER RESPONSE Ltd
Strelley Hall
Main Street
Strelley
Nottingham
Nottinghamshire
NG8 6PE

TITLE: Hatton - Layout Plan			
DATE:	14/12/2021	DRAWING NO. MPR-HATT-001	
DRAWN BY:	P.FORD	Rev: V7	
SCALE	1:200@A3		