

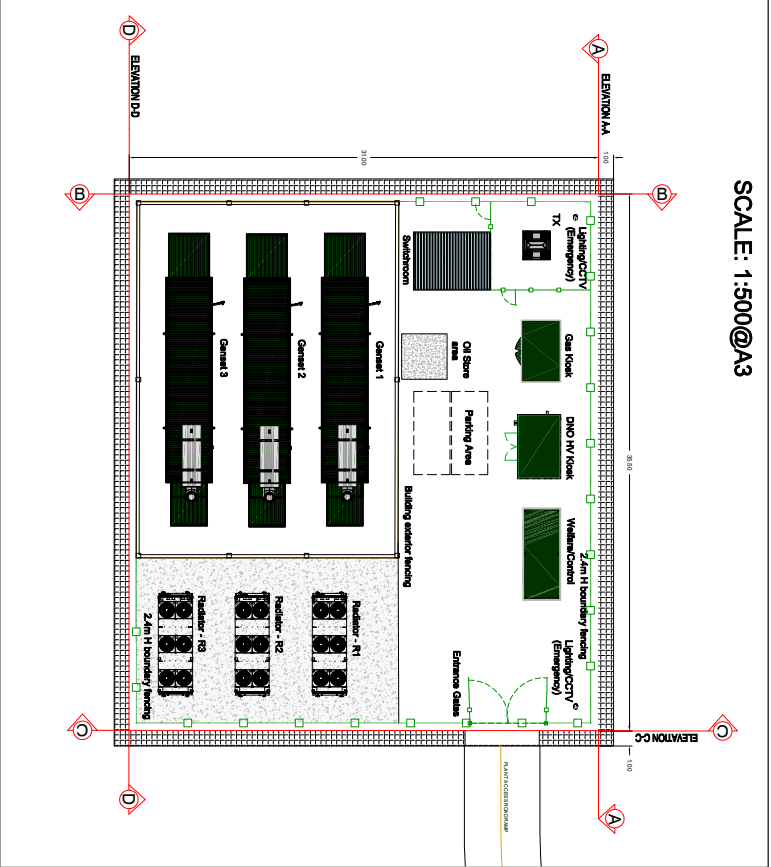



SCALE: 1:500@A3

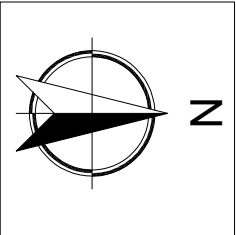


ELEVATION B-B

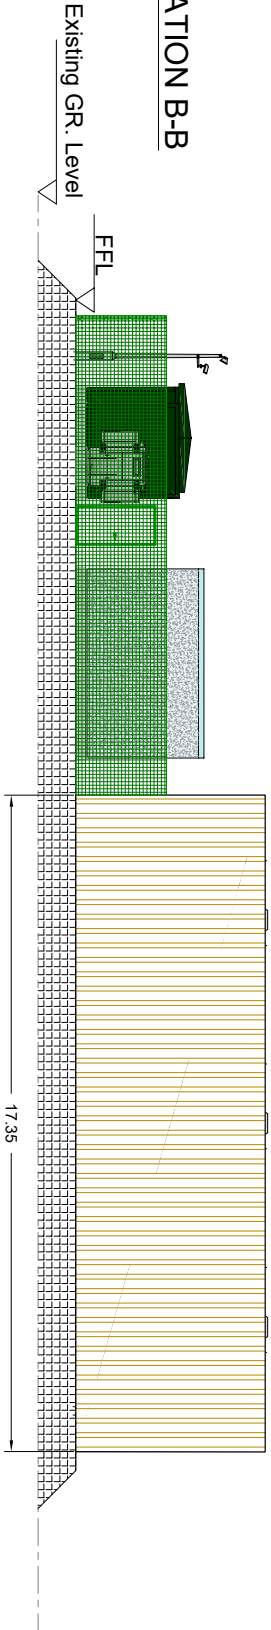


ELEVATION C-C

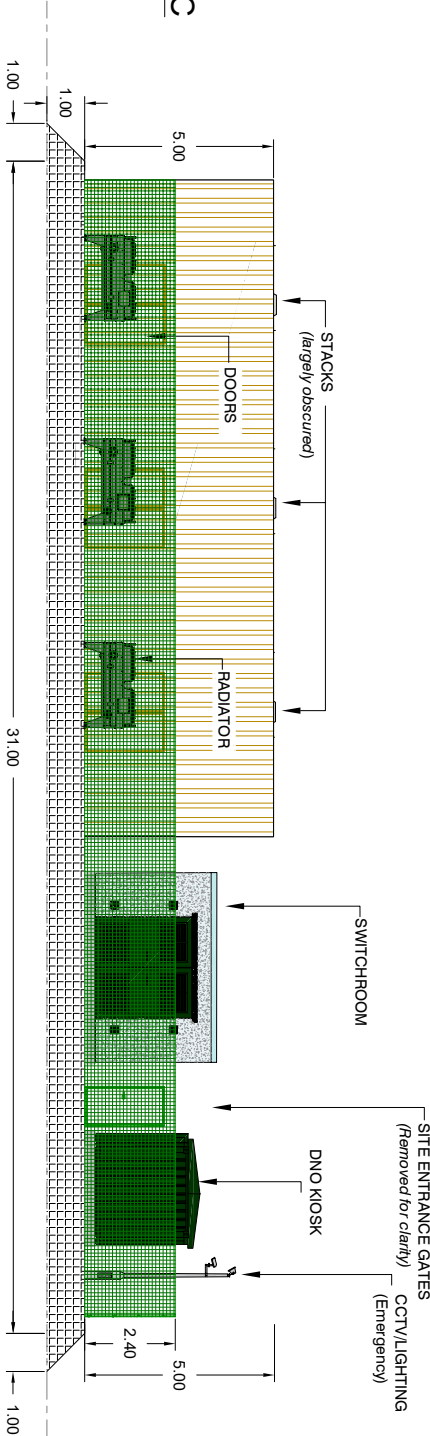

ELEVATION D-D

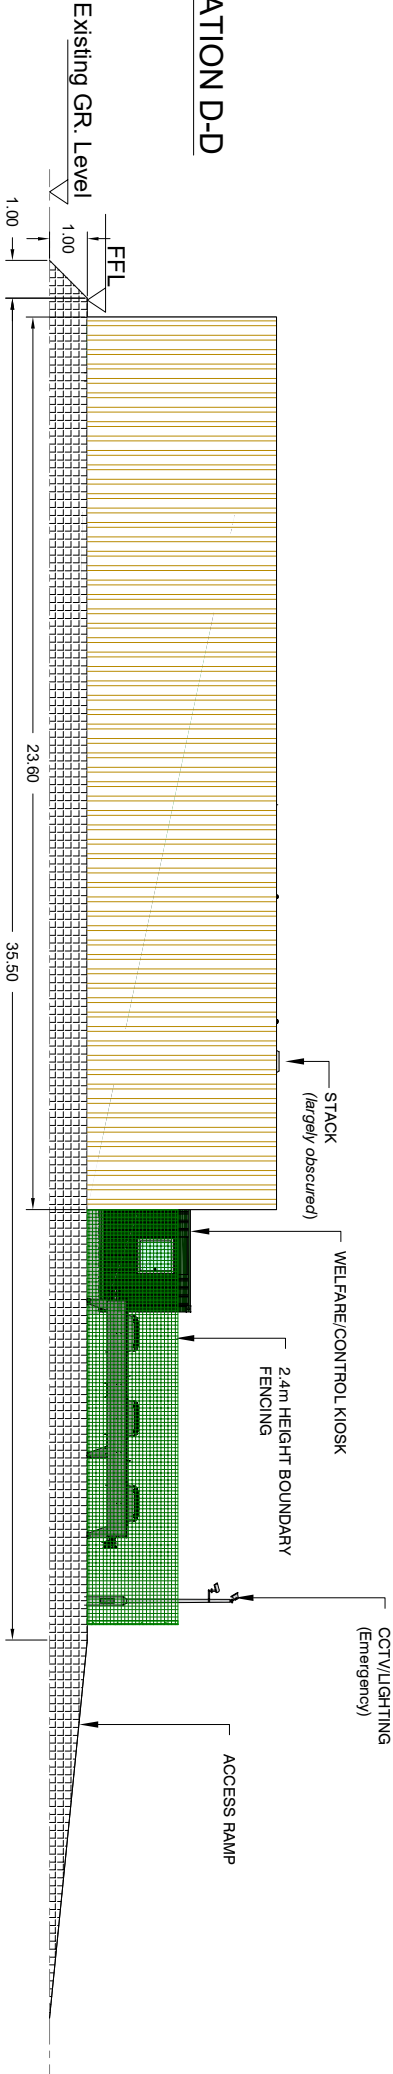

ELEVATION A-A

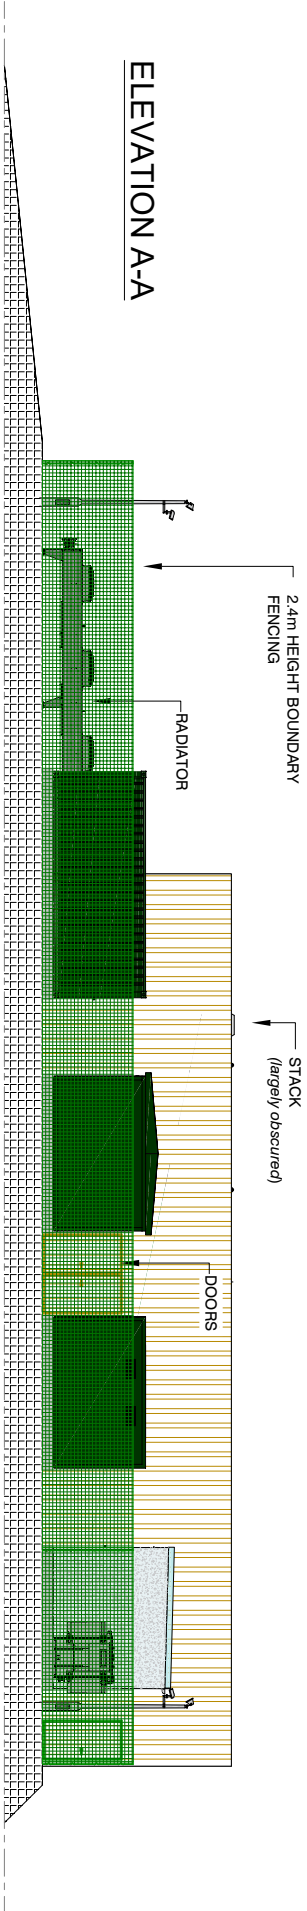

TITLE: Hatton - Site Elevations Plan, Inc. boundary fencing

DATE:	17/12/2021	DRAWING NO. MPR-HATT-012
DRAWN BY:	P.FORD	
SCALE	1:200@A3	