
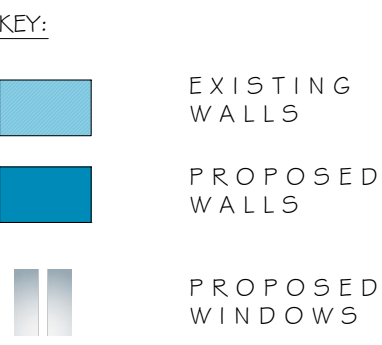
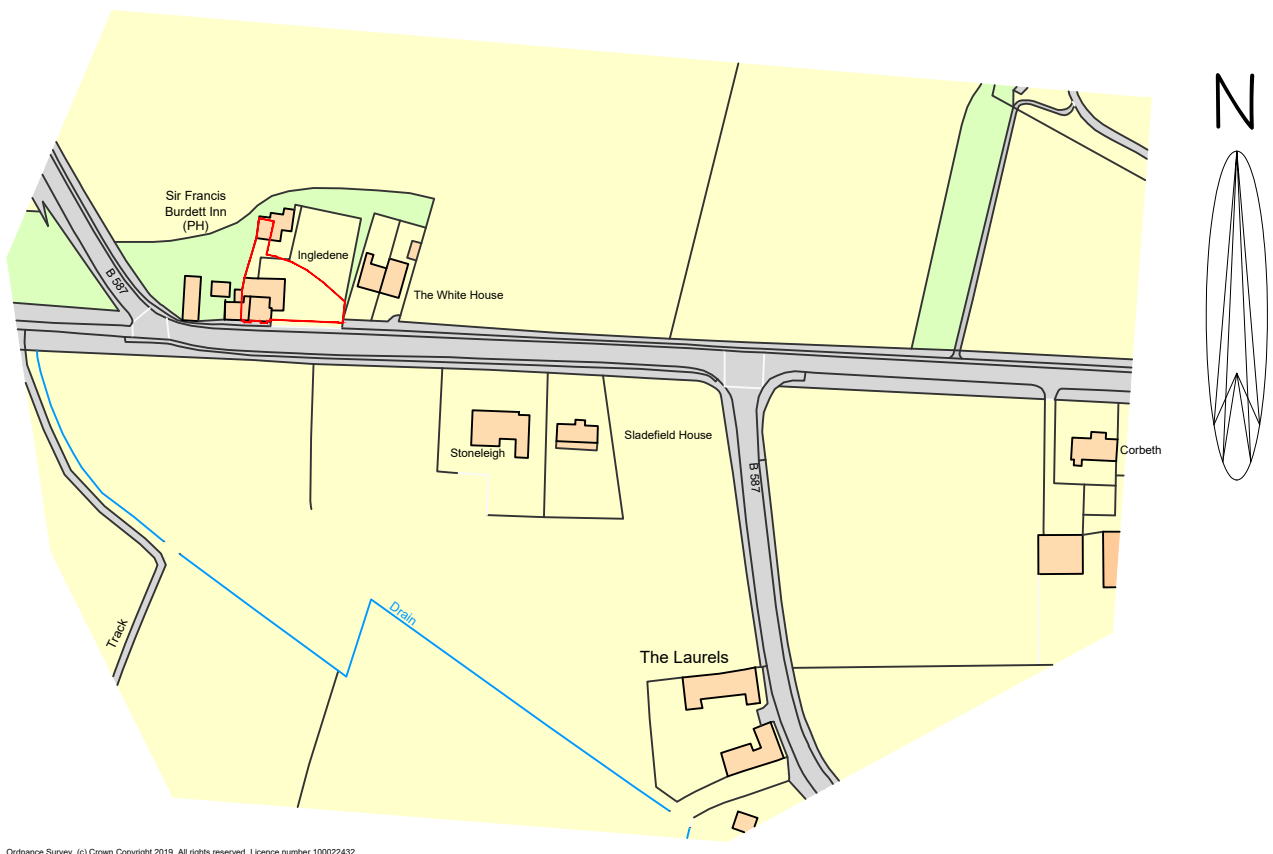
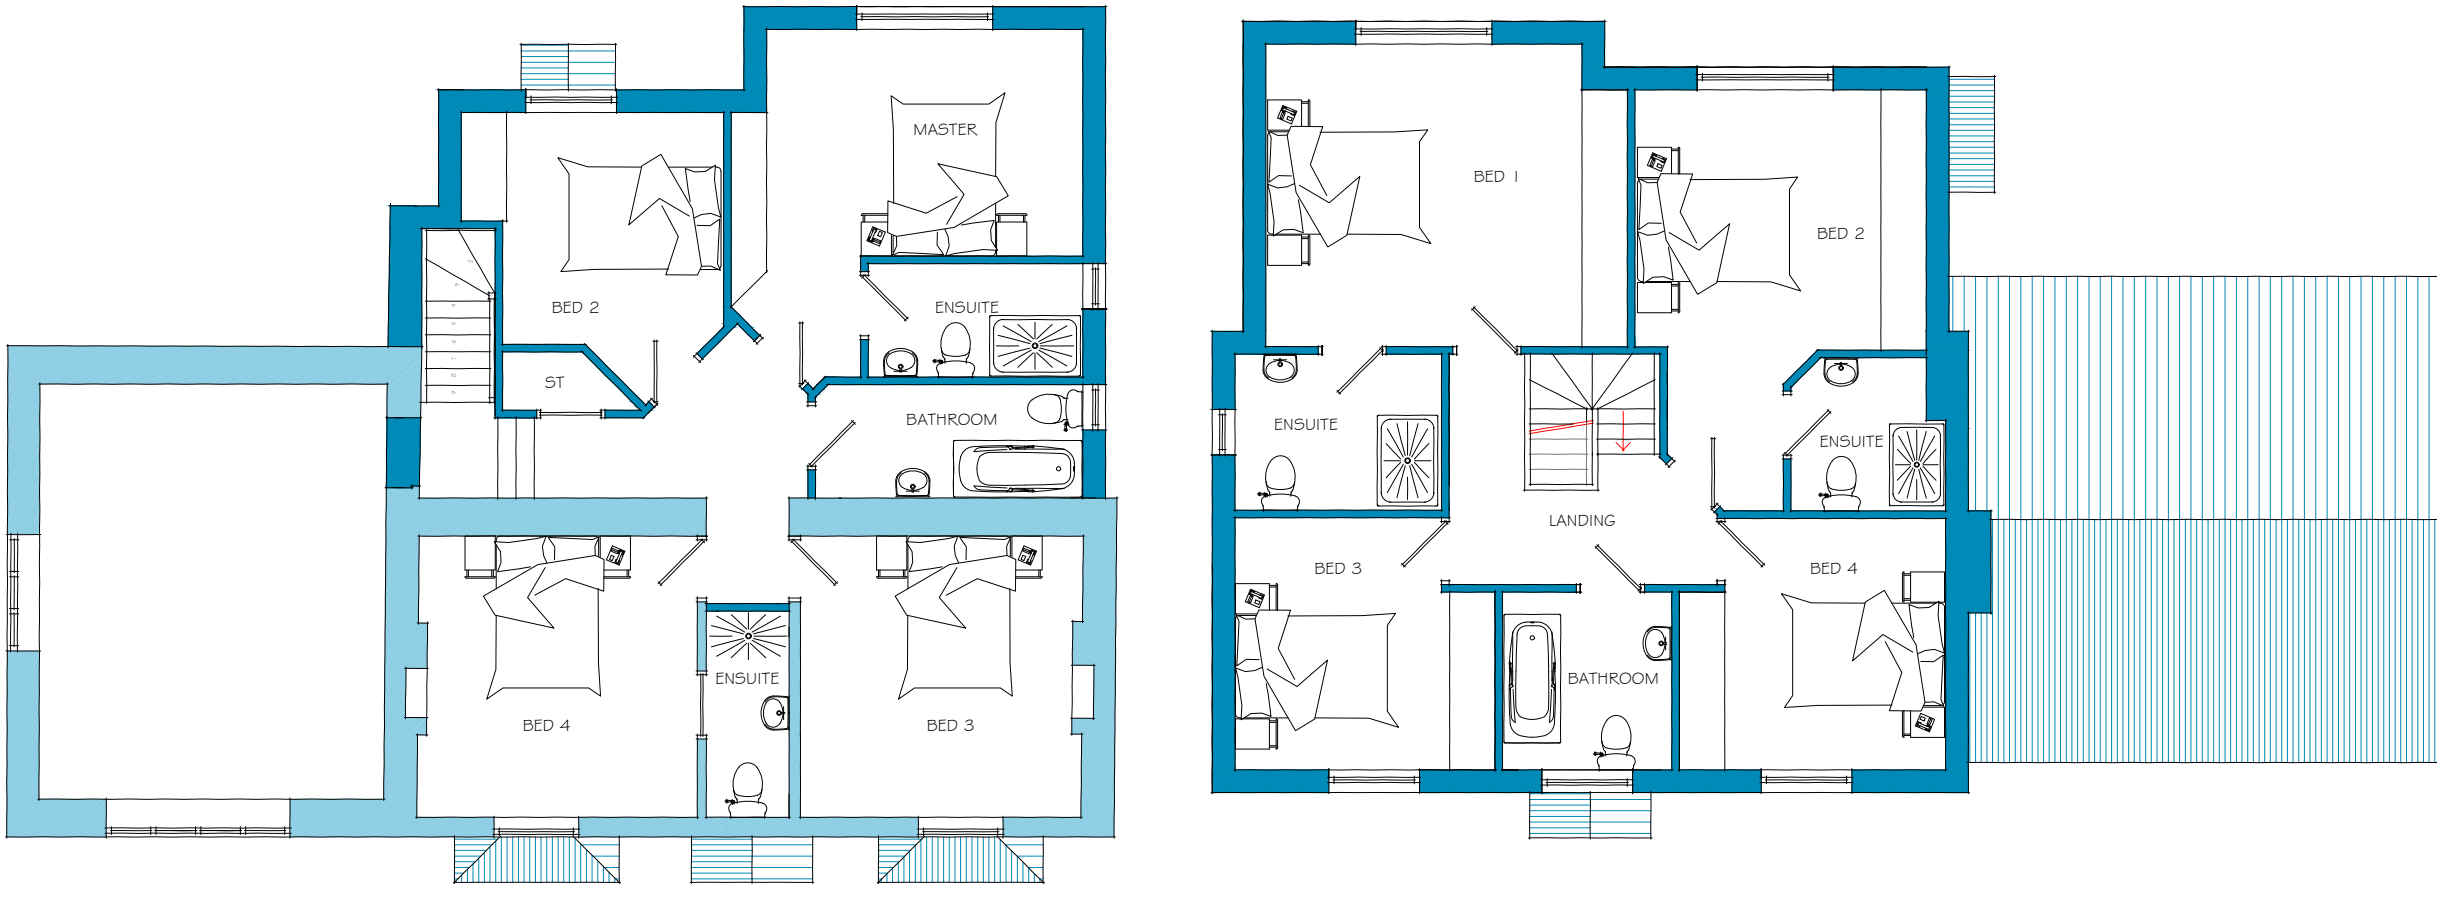
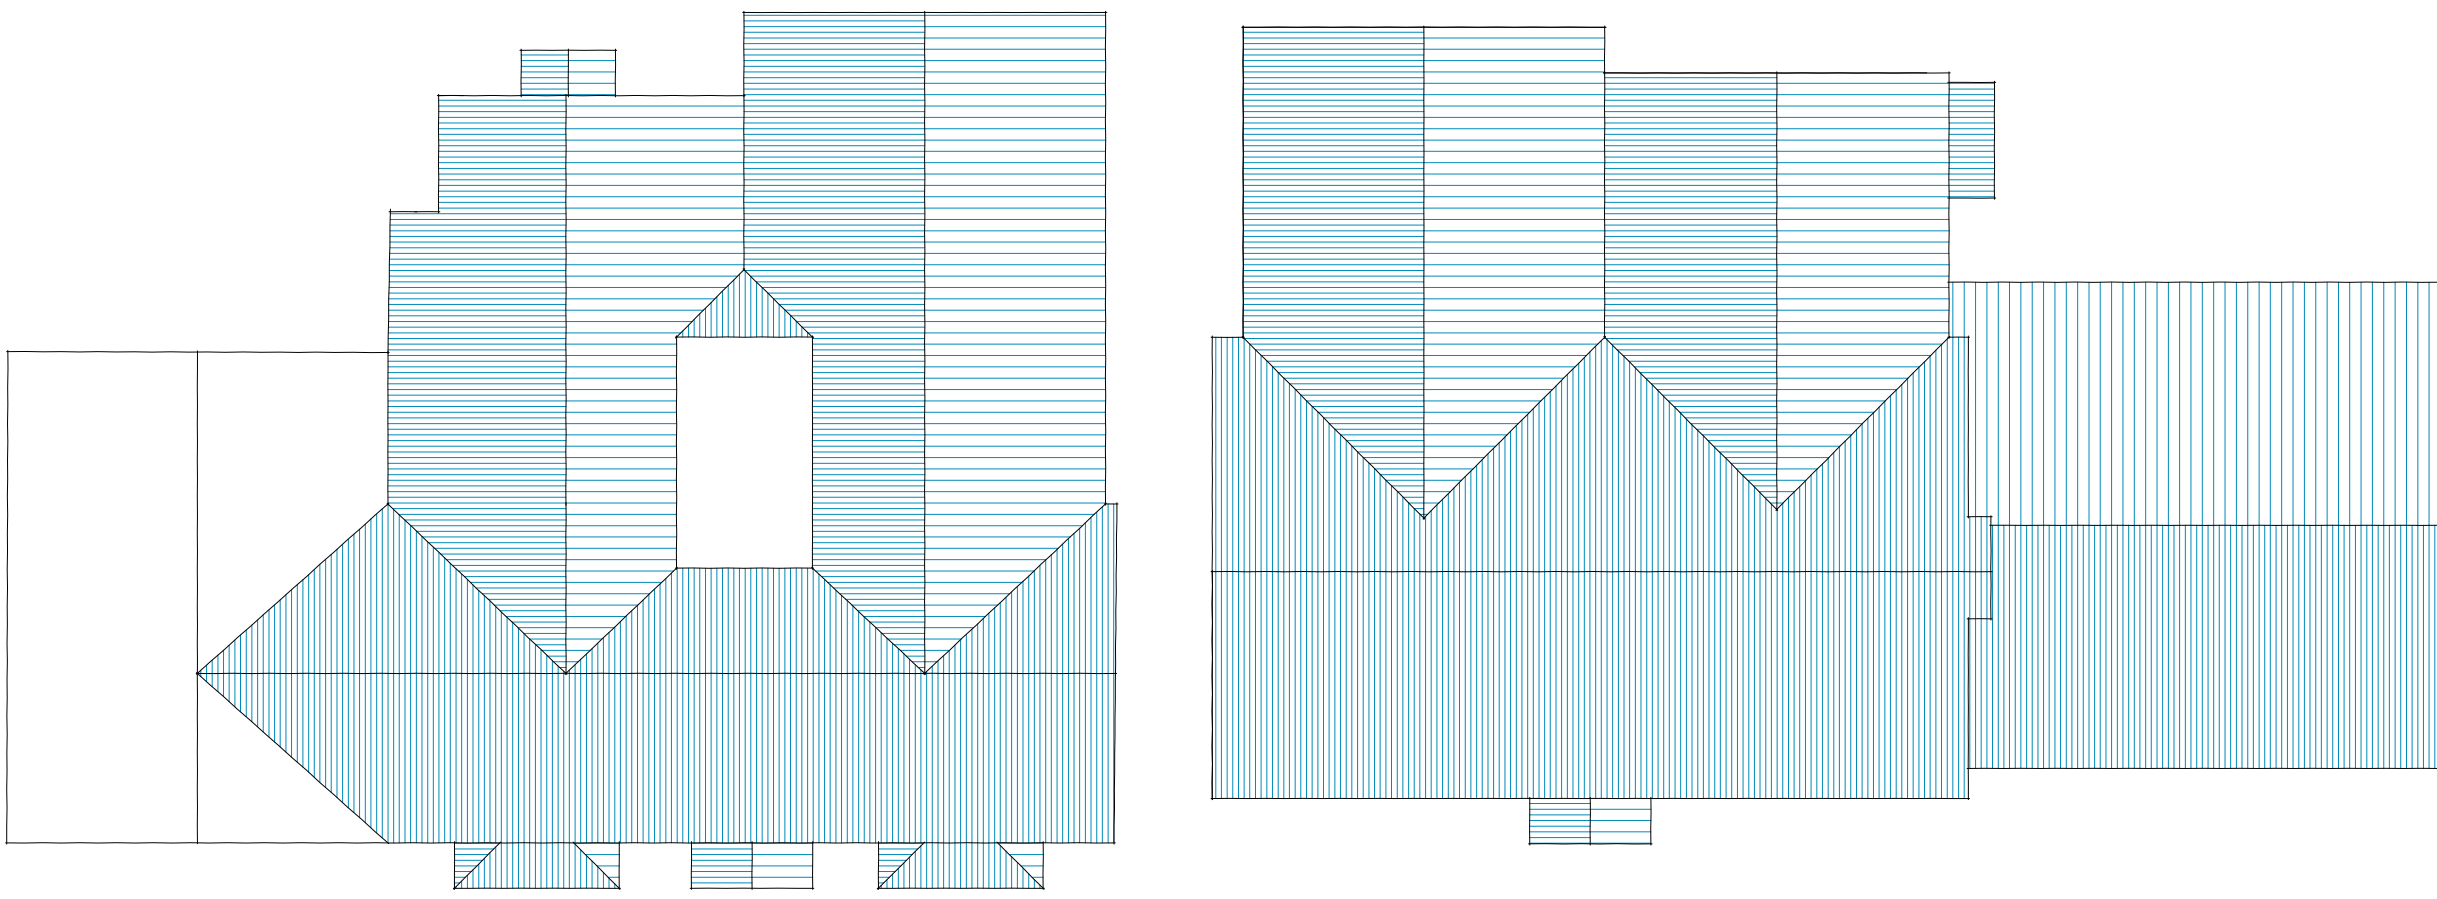
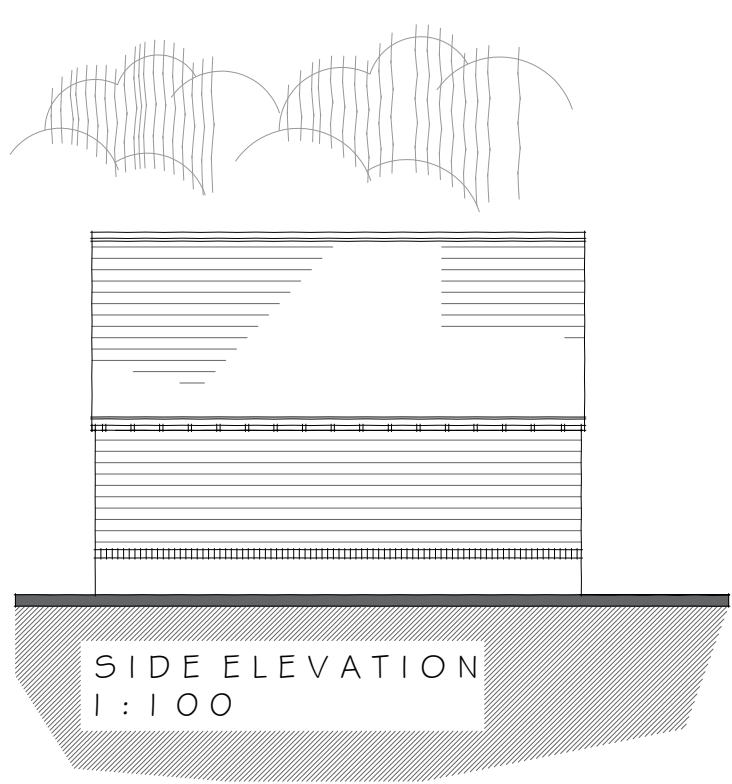
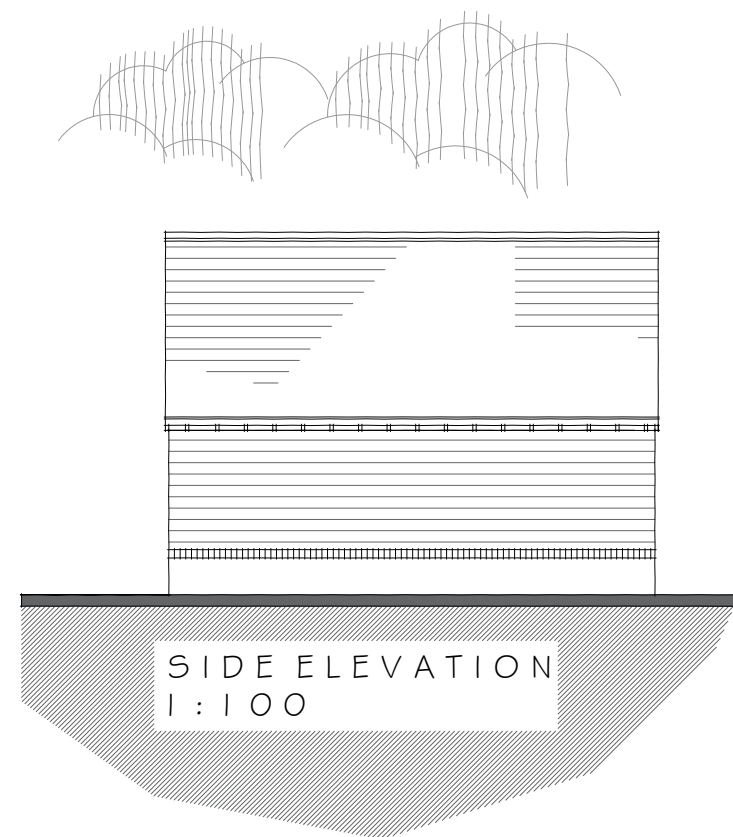



Project: Proposed New Dwelling and extensions at
Address: Sir Francis Burdett, Derby Road, Melbourne
Client: Dunclicliff Developments
Drawing: Planning - Plans & Site Location Plan
Job Ref: 1615D Date: 20/12/21
Drawn By: PJH Check By: DB
Scale: 1:100 & 1:2500 Drawing No: 08
Paper Size: A1

MEMBER OF THE CHARTERED INSTITUTE OF BUILDING
MEMBER OF THE CHARTERED INSTITUTE OF ARCHITECTURAL TECHNOLOGISTS
AFFILIATE MEMBER OF THE ROYAL INSTITUTE OF BRITISH ARCHITECTS

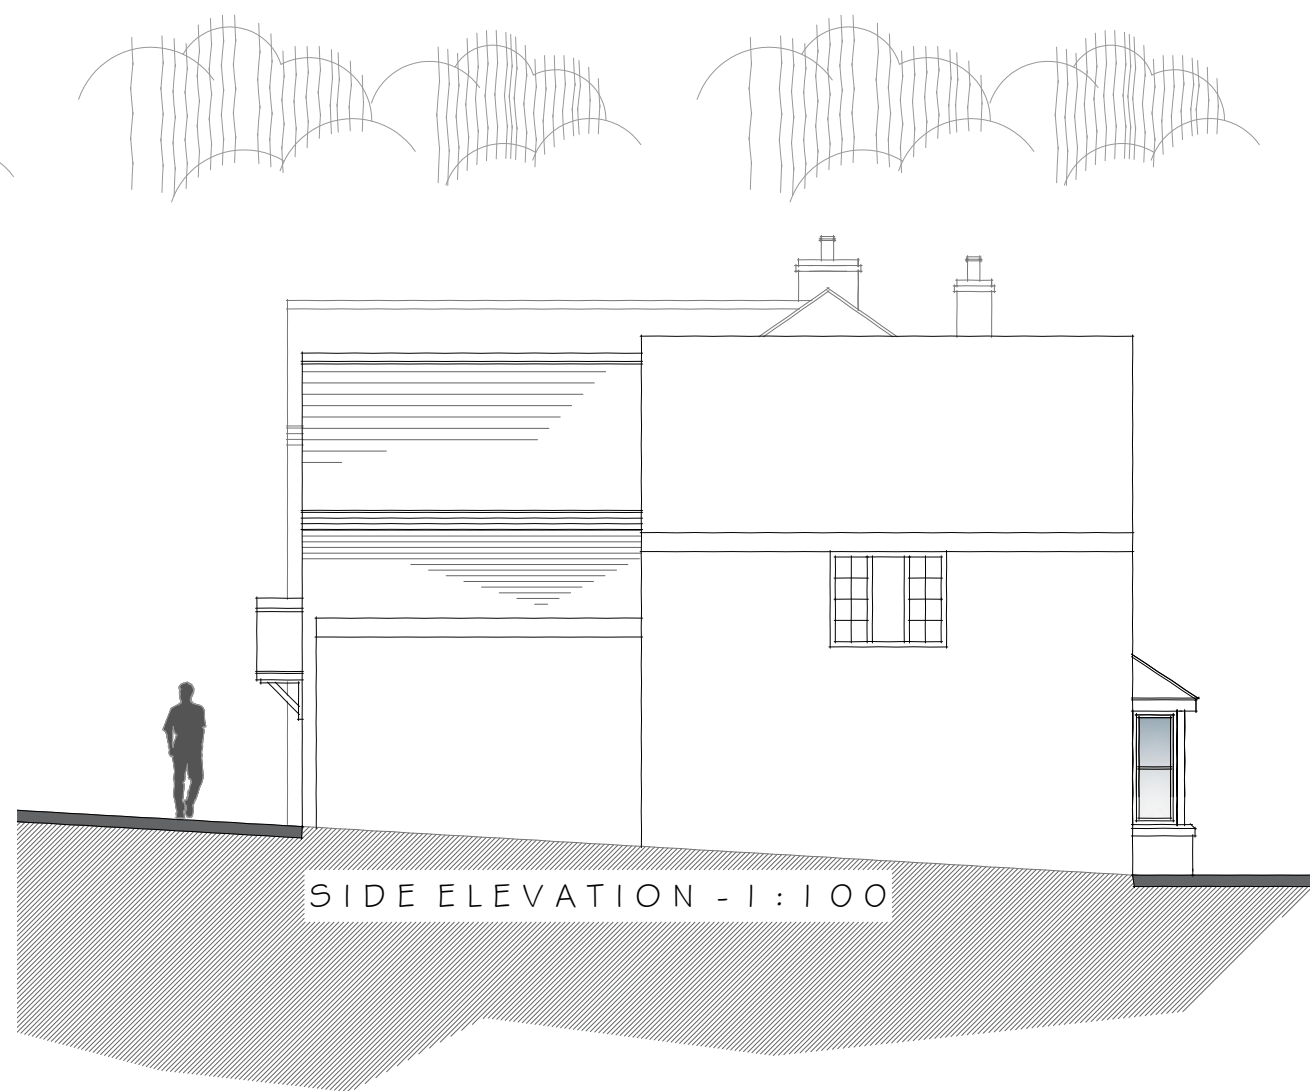

MATERIALS	
WALLS	WINDOWS & DOORS
RED BROWN FACING BRICK, SMOOTH OFF WHITE RENDER, OAK FRAME & LARCH CLADDING	PLAIN CASEMENT WINDOWS. COLOUR TO BE AGREED.
ROOF:	EAVES
PLAIN TILES TO SUIT PITCH	BRICK CORBEL AND OPEN FOOTED RAFTERS
	GUTTERING
	HALF ROUND TO MATCH EXISTING.

KEY:	
	EXISTING WALLS
	PROPOSED WALLS
	PROPOSED WINDOWS

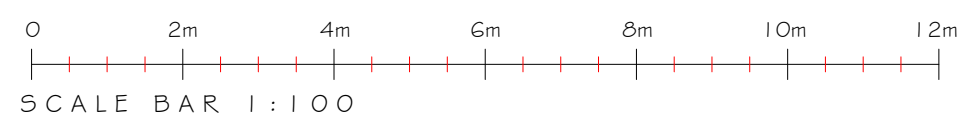

Project: Proposed New Dwelling and extensions at
Address: Sir Francis Burdett, Derby Road, Melbourne
Client: Dunclicliff Developments
Drawing: Planning - Elevations
Job Ref: 1615D Date: 20/12/21
Drawn By: PJH Check By: DB
Scale: 1:100 Drawing No:
Paper Size: A1

MEMBER OF THE CHARTERED INSTITUTE OF BUILDING
MEMBER OF THE CHARTERED INSTITUTE OF ARCHITECTURAL TECHNOLOGISTS
AFFILIATE MEMBER OF THE ROYAL INSTITUTE OF BRITISH ARCHITECTS