


Site Plan

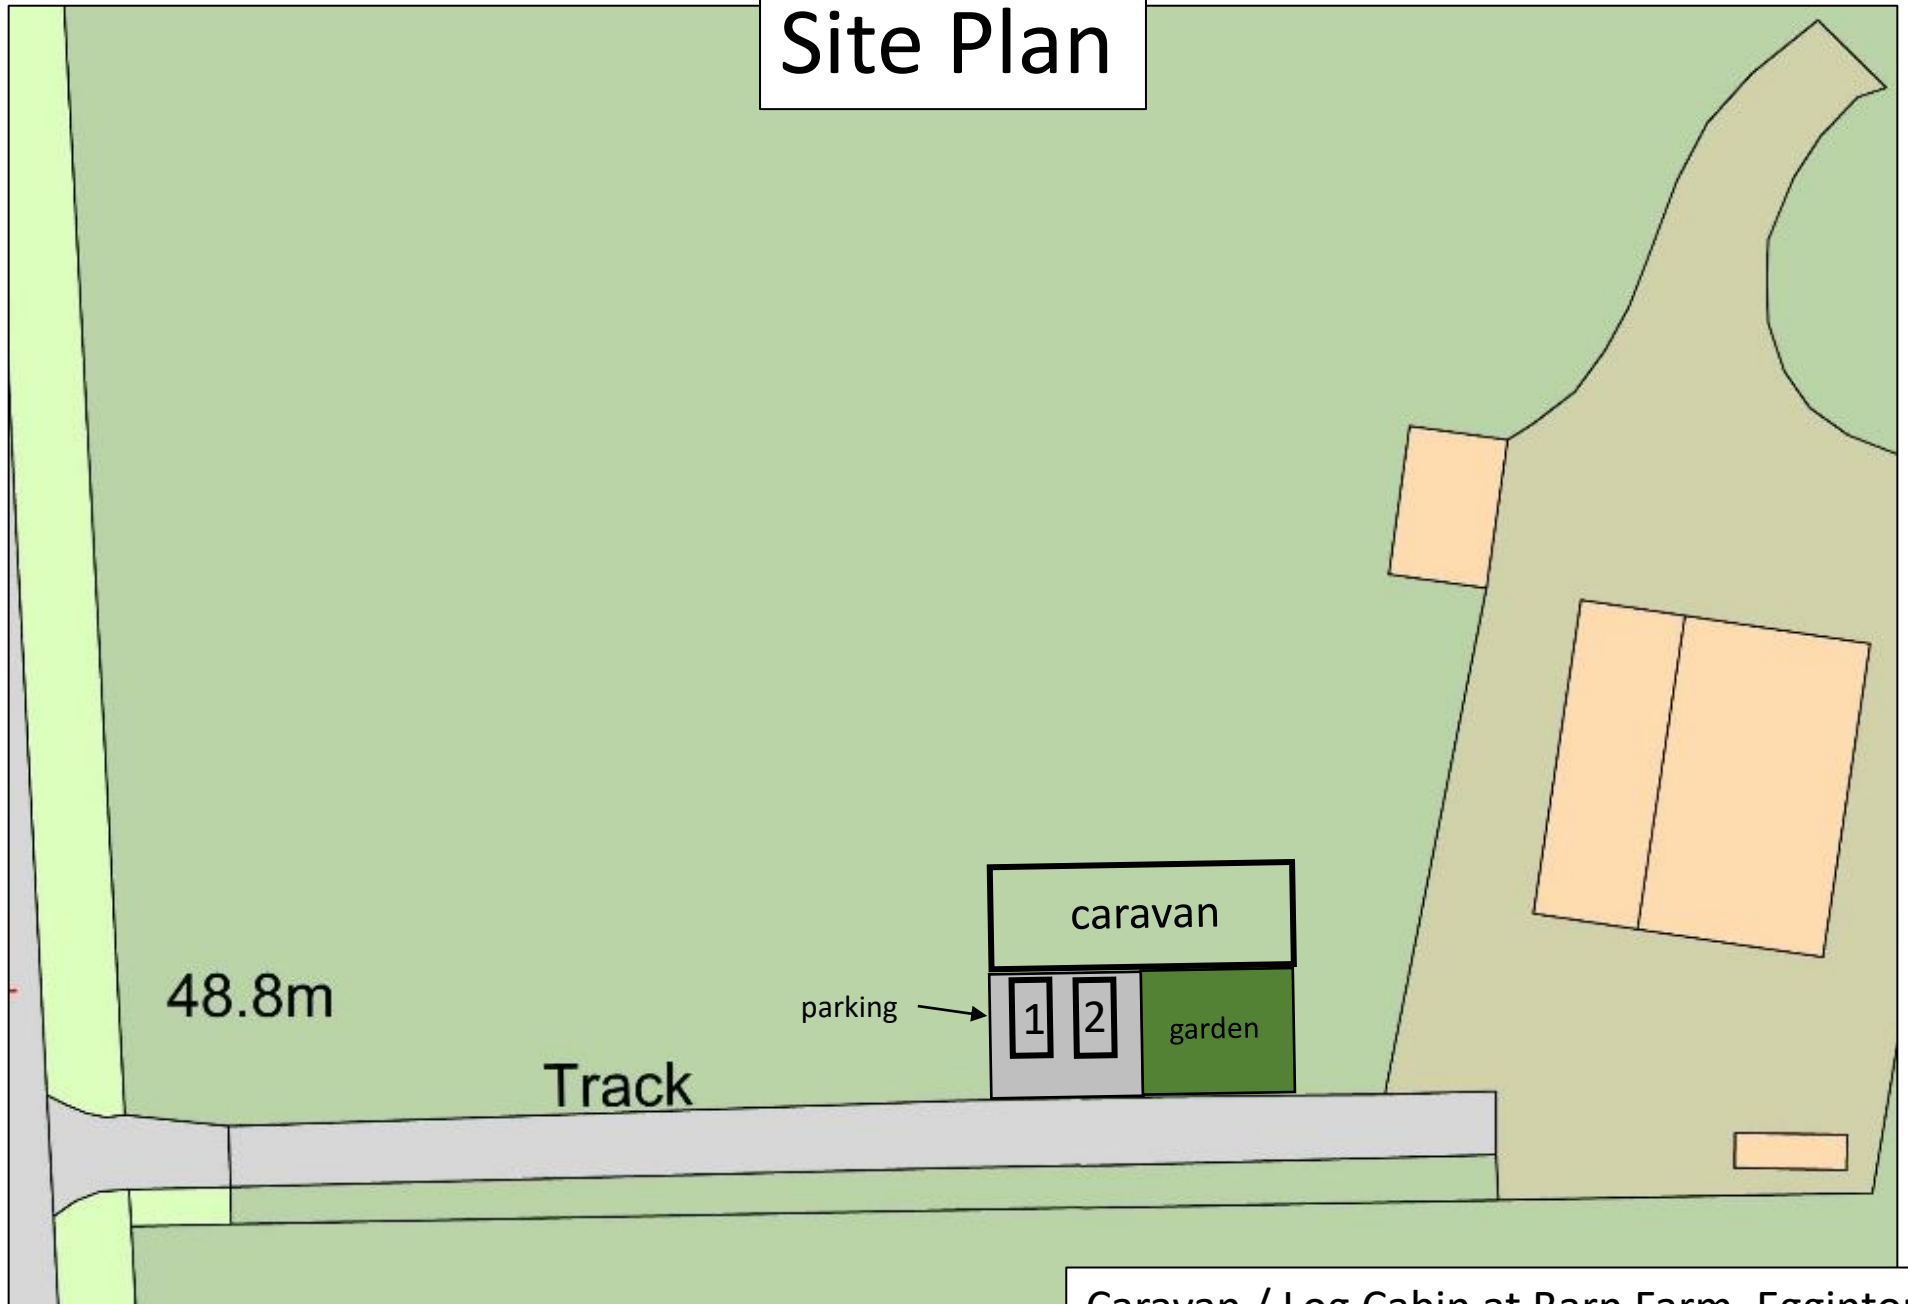

Scale 1 to 500 @ A4

Caravan / Log Cabin at Barn Farm, Egginton