



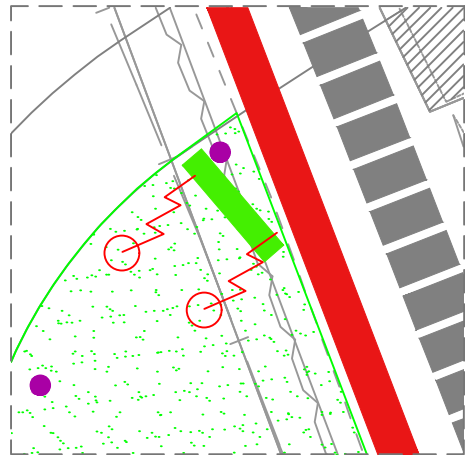

'Coming Soon' Sign - To be removed once sales area opened.

LEGEND

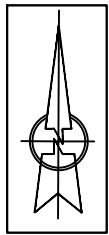

Show Homes



Sales Office



Bollard Lighting



PIR Light



CCTV

Fascia (3.13)



1.8m Closeboard Fencing

Hooptop Fencing



Community Boards (3.15)



Flags (3.11)



Main Sign (3.01/3.02)



Parking sign (3.20)



Flood light



Visitor parking



Staff parking




Landscaping



'Coming Soon' Sign (3.01/3.03)



Path

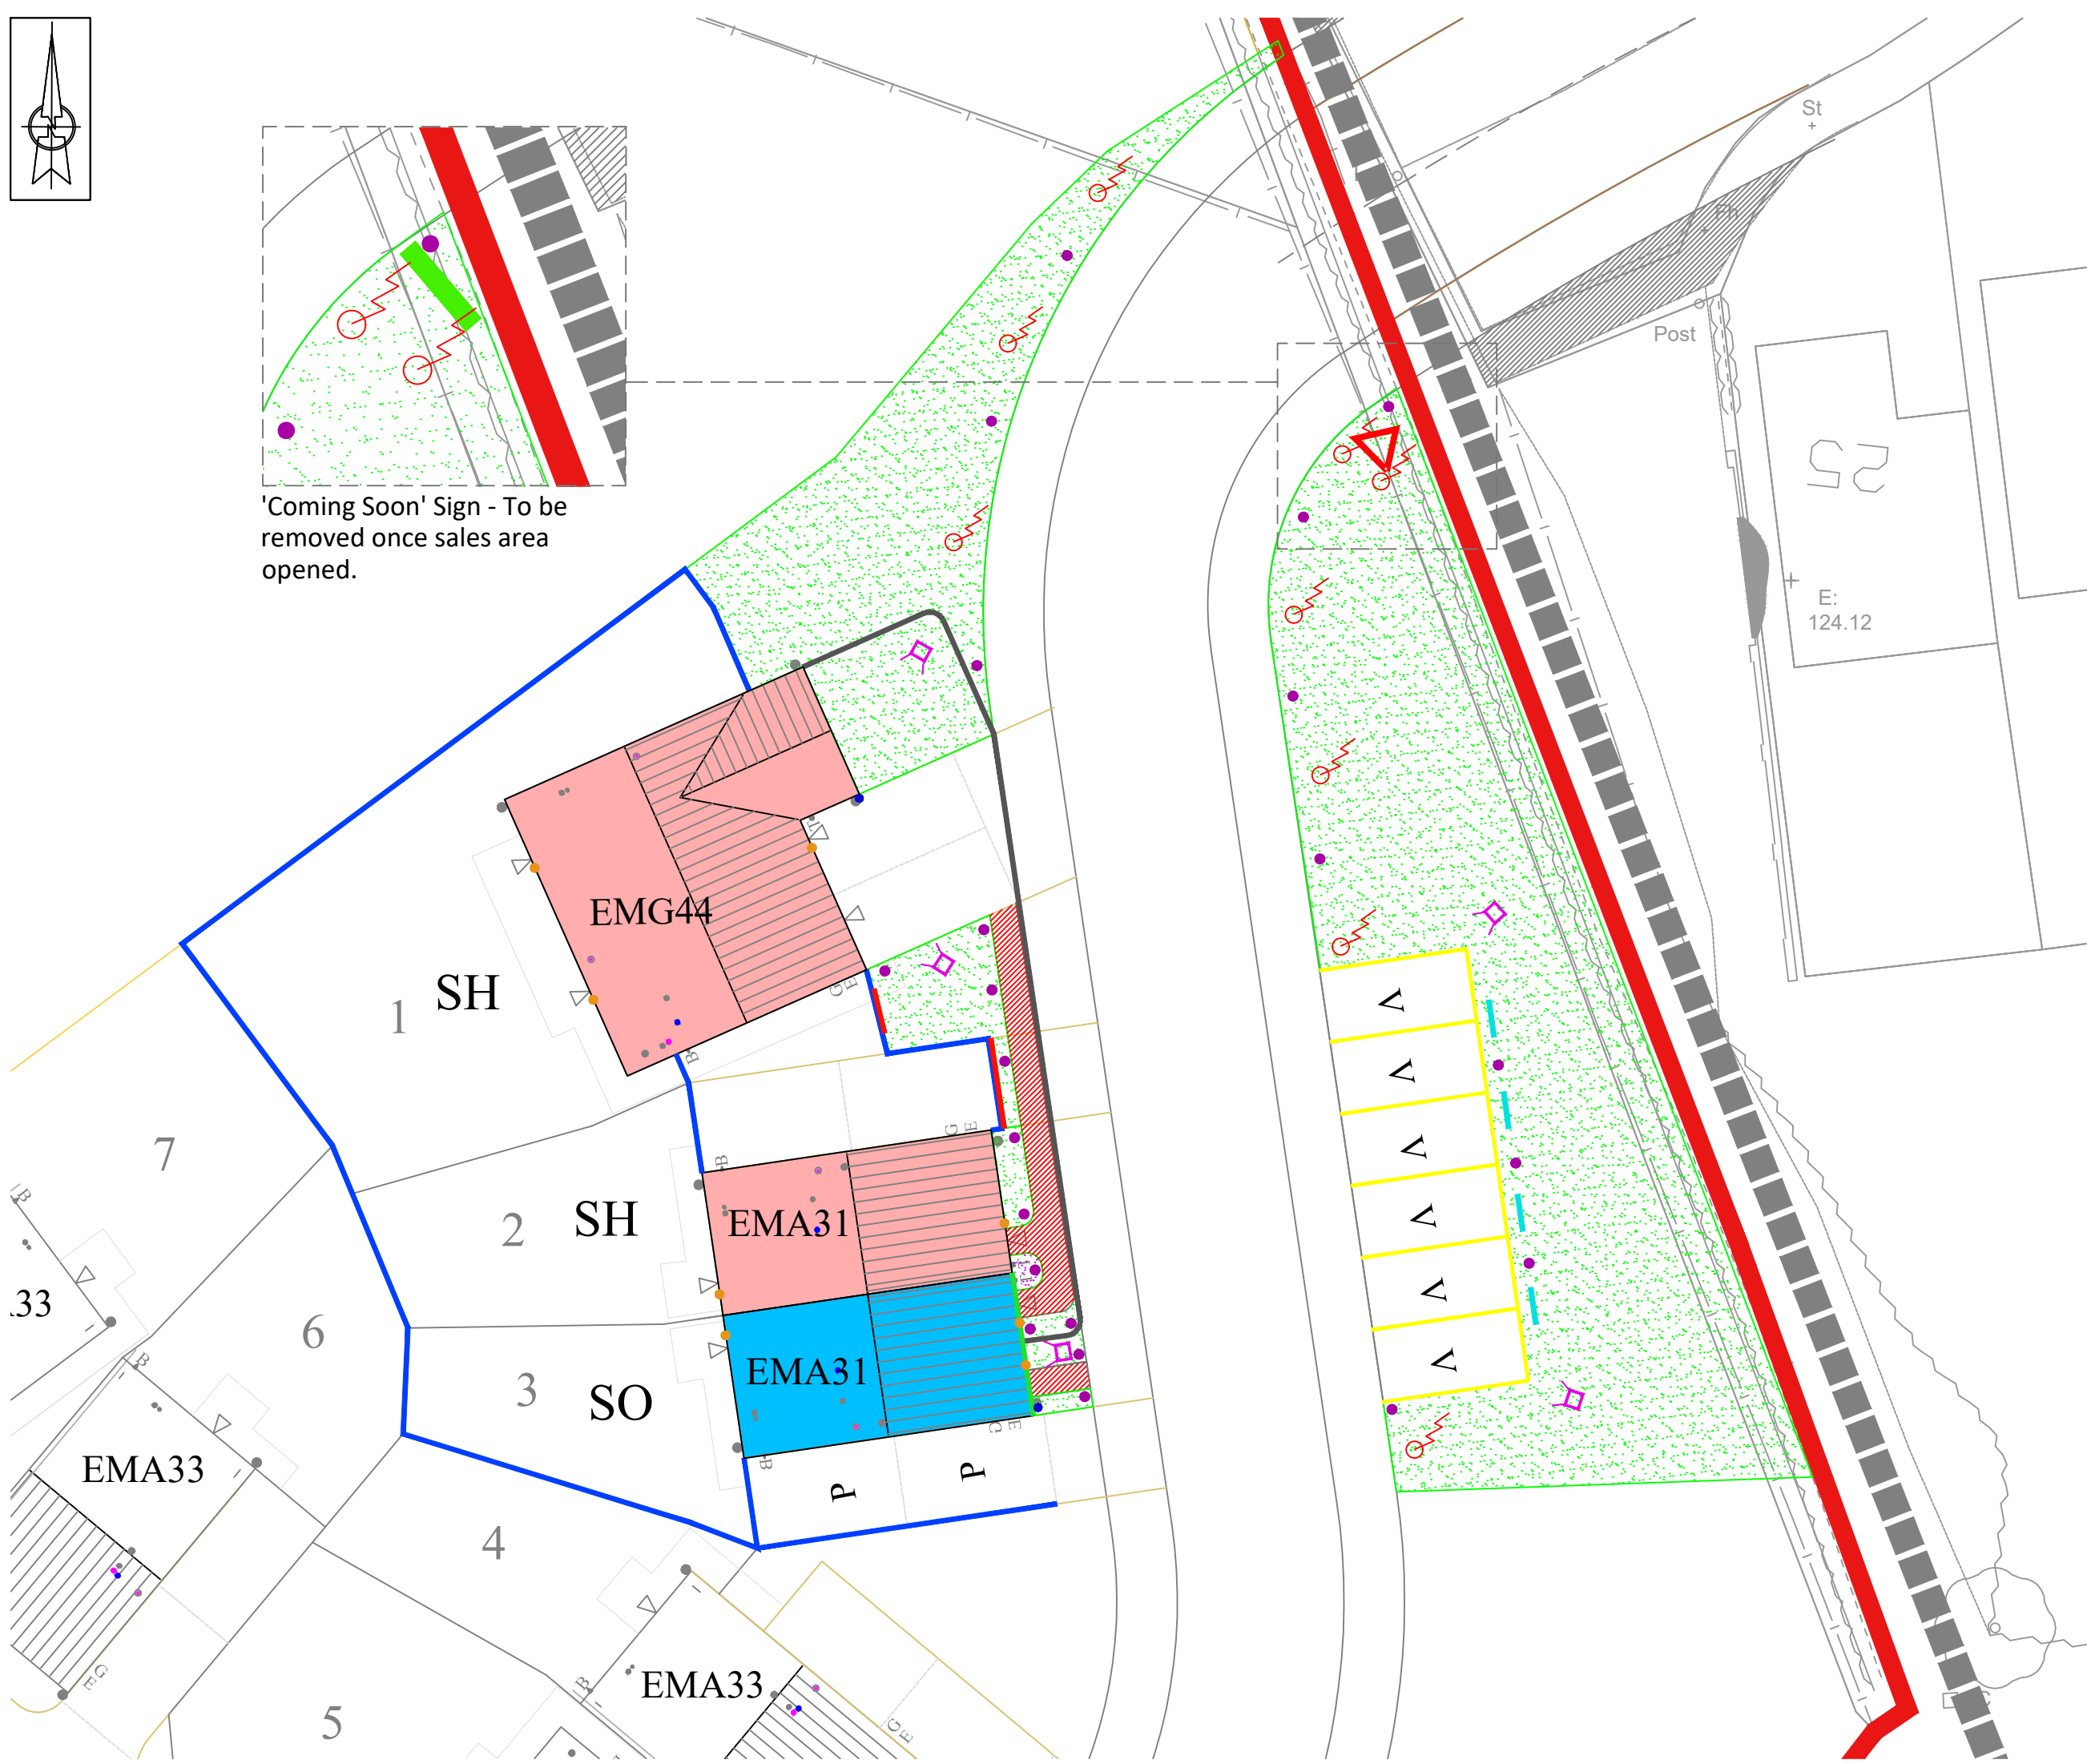

REV	DATE	DESCRIPTION	BY
JOB	CHURCH GRESLEY, SWADLINCOTE		
TITLE	SALES AREA PLAN		
SCALE	1:250 @ A3	DRAWN ST	CHECKED BY NSC
DATE 07.12.21			
Taylor Wimpey West Midlands Ltd Second Floor, Fore 2, Fore Business Park, Huskisson Way, Shirley, Solihull, B90 4SS. Telephone 0121-703 3300 Fax 0121-703 3380		Taylor Wimpey	