
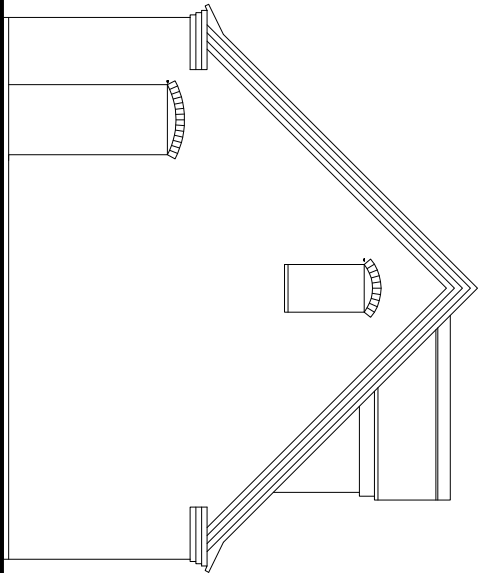
 
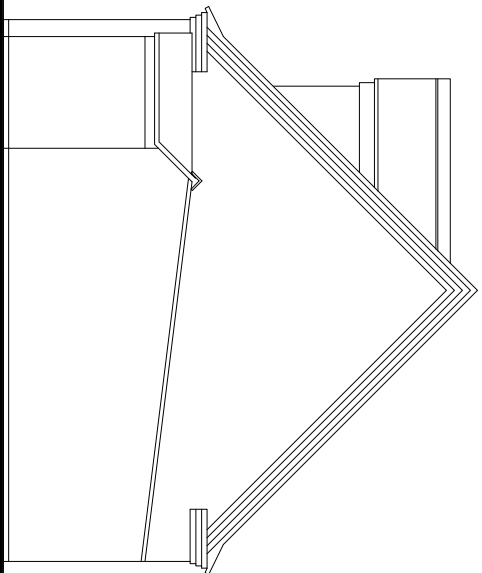



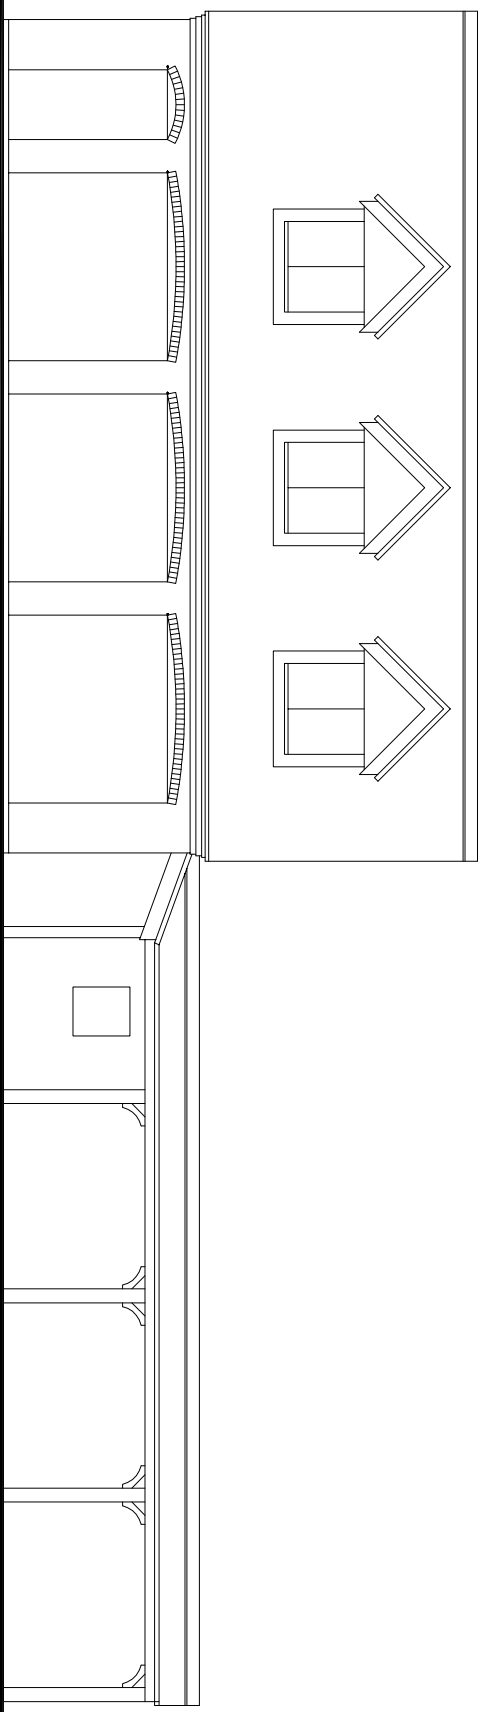


EXISTING FRONT

EXISTING SIDE


EXISTING REAR

EXISTING SIDE

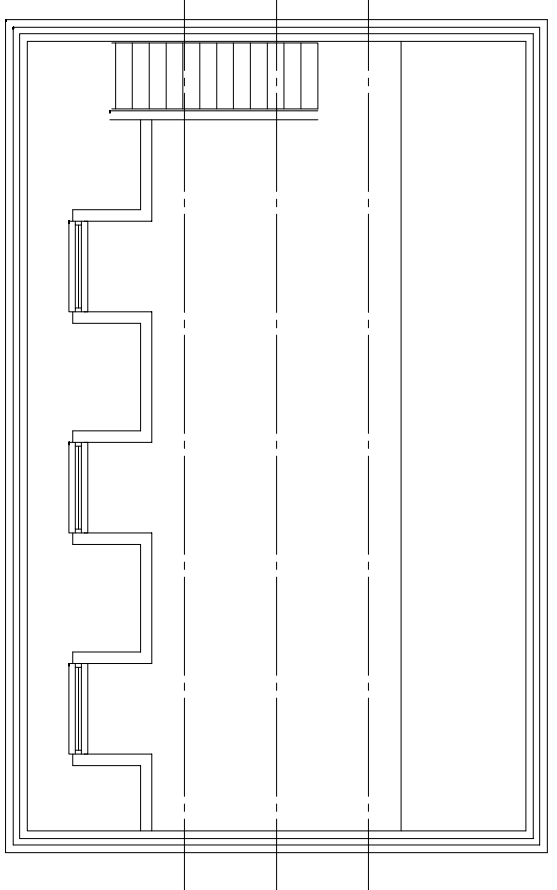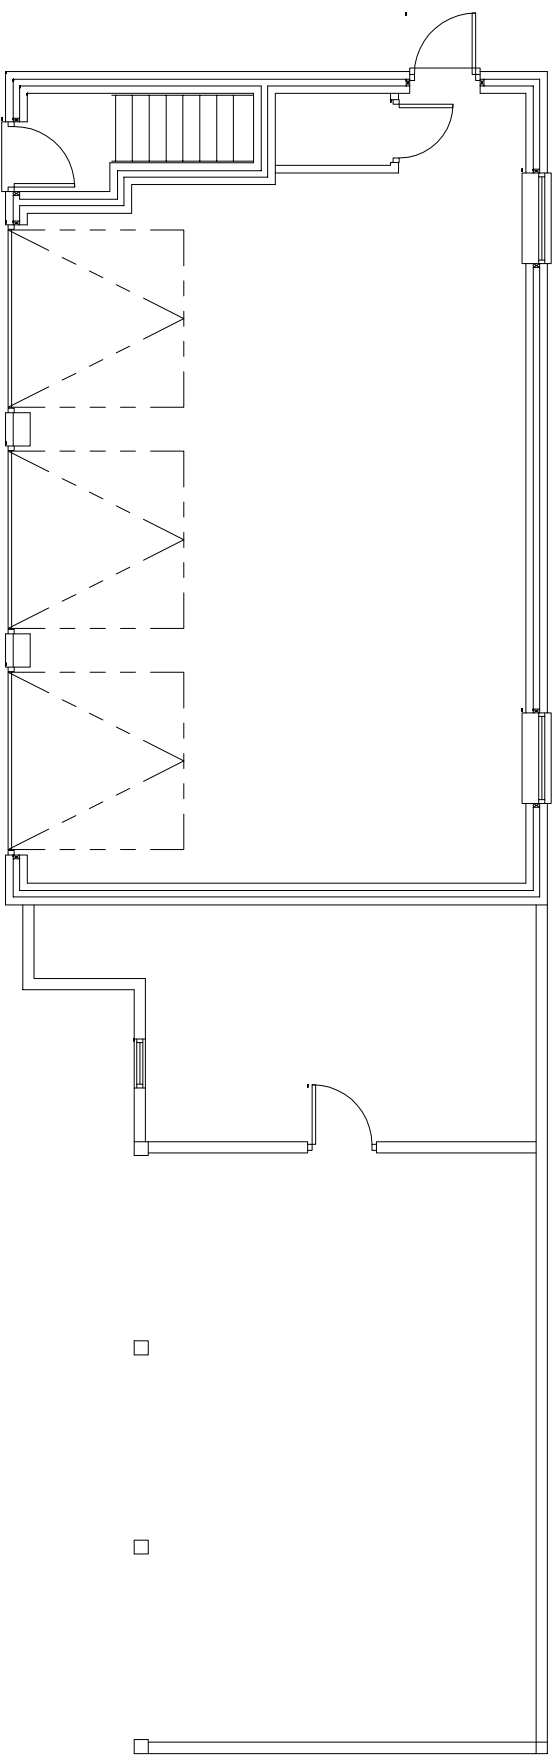

EXISTING GROUND FLOOR

EXISTING FIRST FLOOR

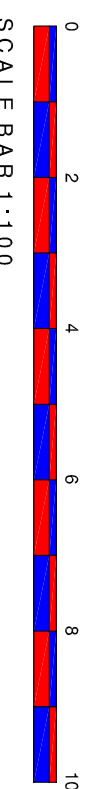

NOTES

Dimensions are given in meters unless otherwise stated. Use figure dimensions only. Contractor to check all levels and dimensions on site prior to works commencing and report any discrepancies.

© Design Copyright

creative

ARCHITECTURAL SOLUTIONS

PROJECT TITLE:

Proposed Conversion of Garage / Flat

PROJECT ADDRESS:

37 Hapton Road, Harrogate Swadlowgate, Derbyshire, DE11 7AF

CLIENT:

Mr. A Gadsby

DRAWING TITLE:

EXISTING SURVEY

SCALE:

1:100

DATE:

NOVEMBER 2020

DWG. REF:

AG37

DWG. NO.:

04

REVISION:

creative@gmx.co.uk