
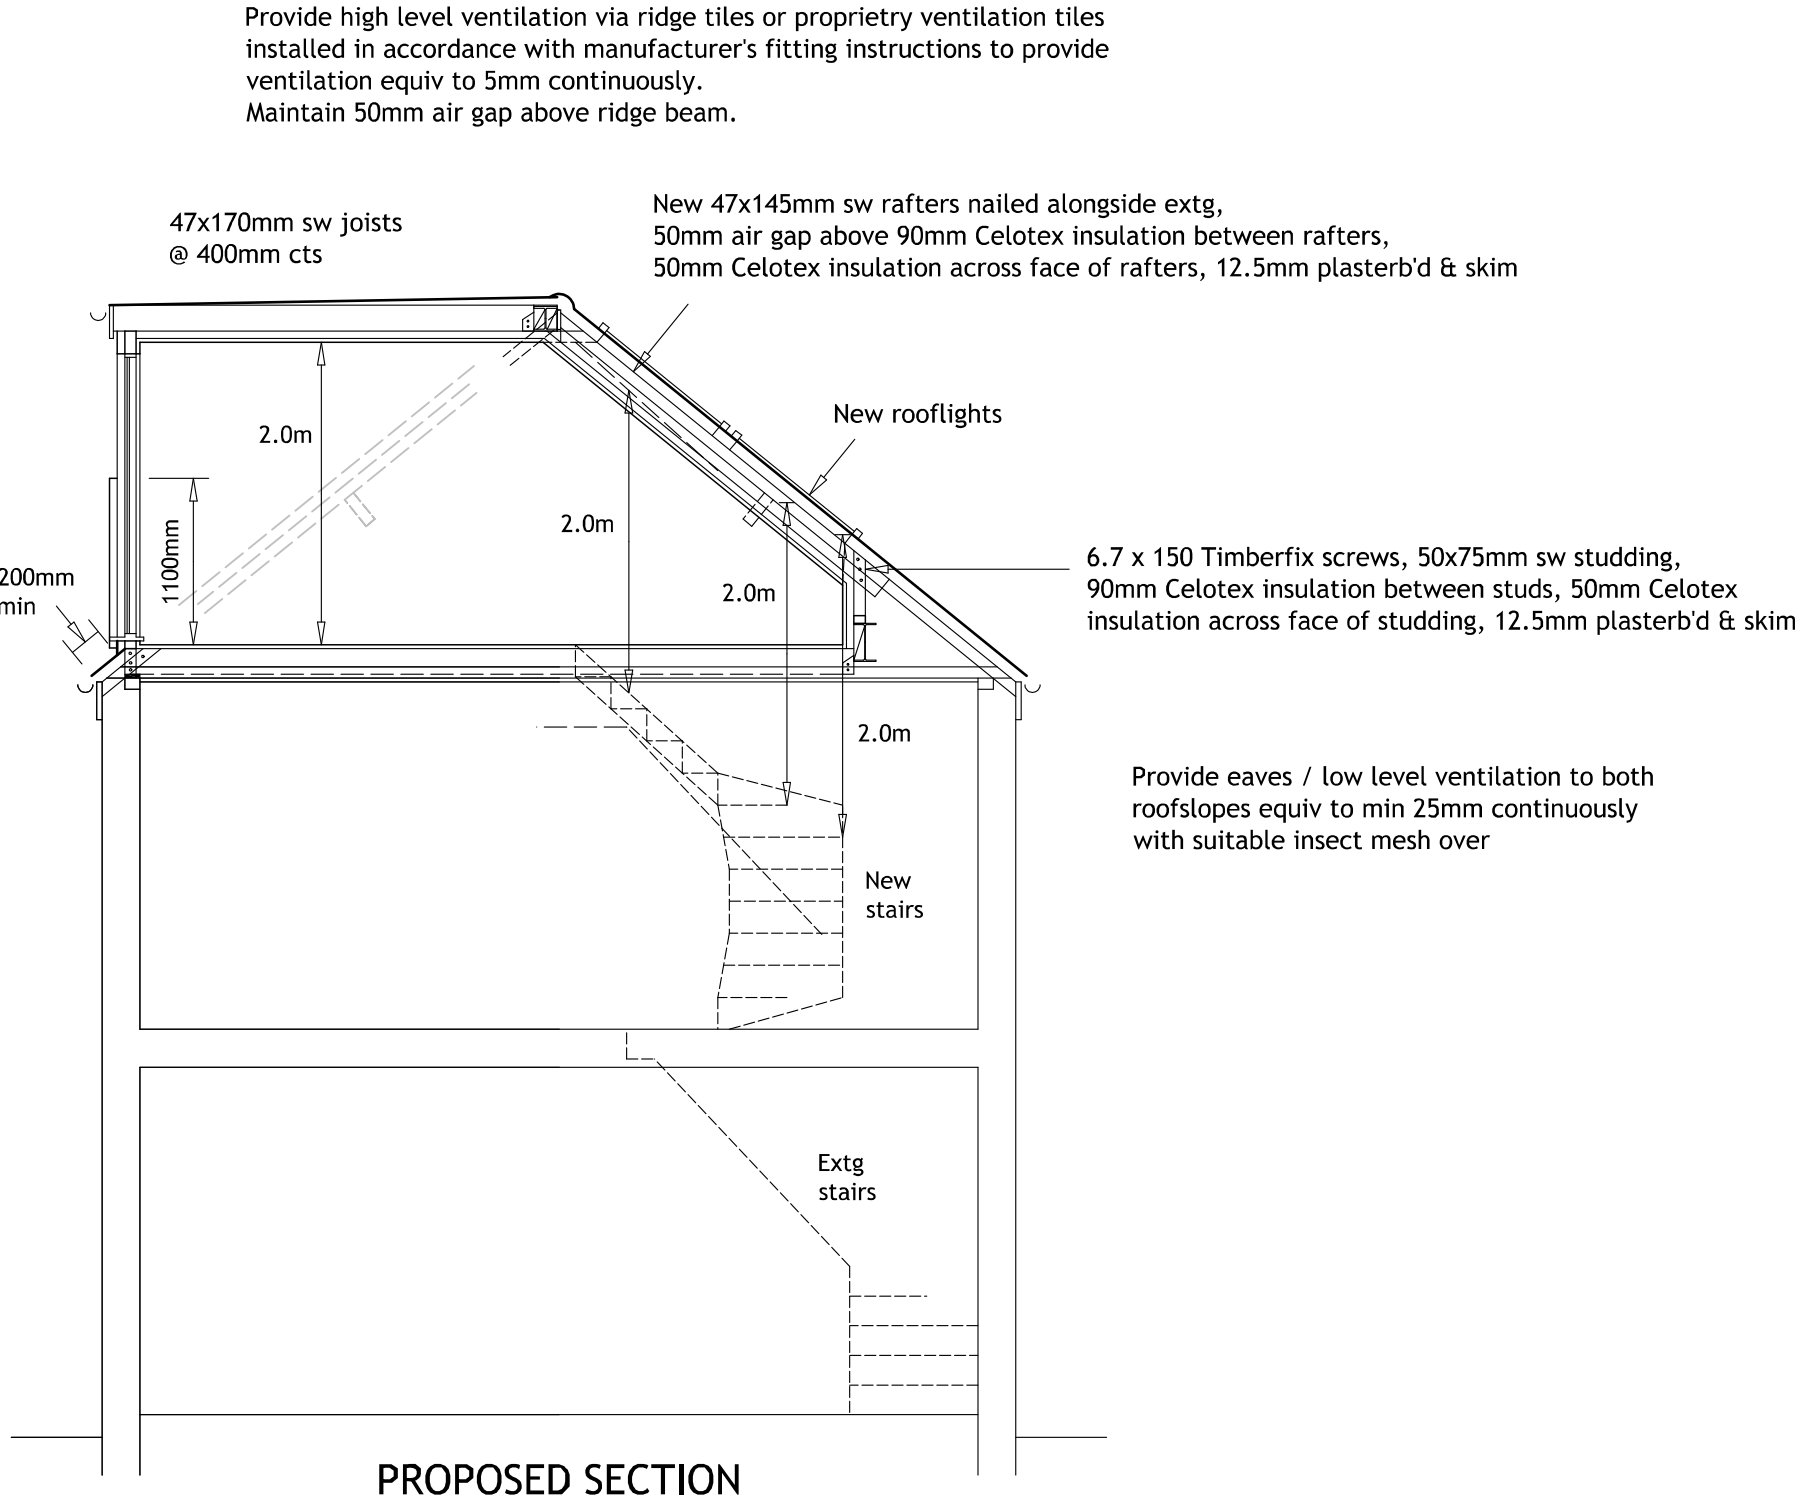


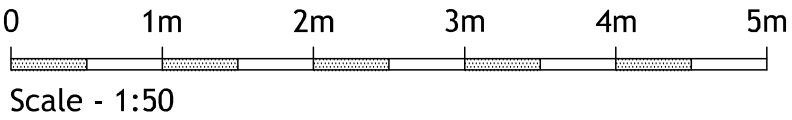

xtraroom loft conversions		
Mr & Mrs TARPLEE		
81 Springfield Road, Etwall, Derbyshire. DE65 6LA		
PROPOSED LOFT CONVERSION		
SCALE :	1:50	Drawing number :
DATE :	Dec 2021	2640 / 3845
BY :	A. Lloyd	Revision :
SHEET :	4 of 6	0
		Sheet : A3