
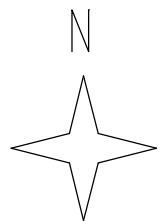


Stanfords VectorMap

132 Repton Road, Hartshorne, Swadlincote, DE11 7AE

REF:0713381

Plan No 1548/BP

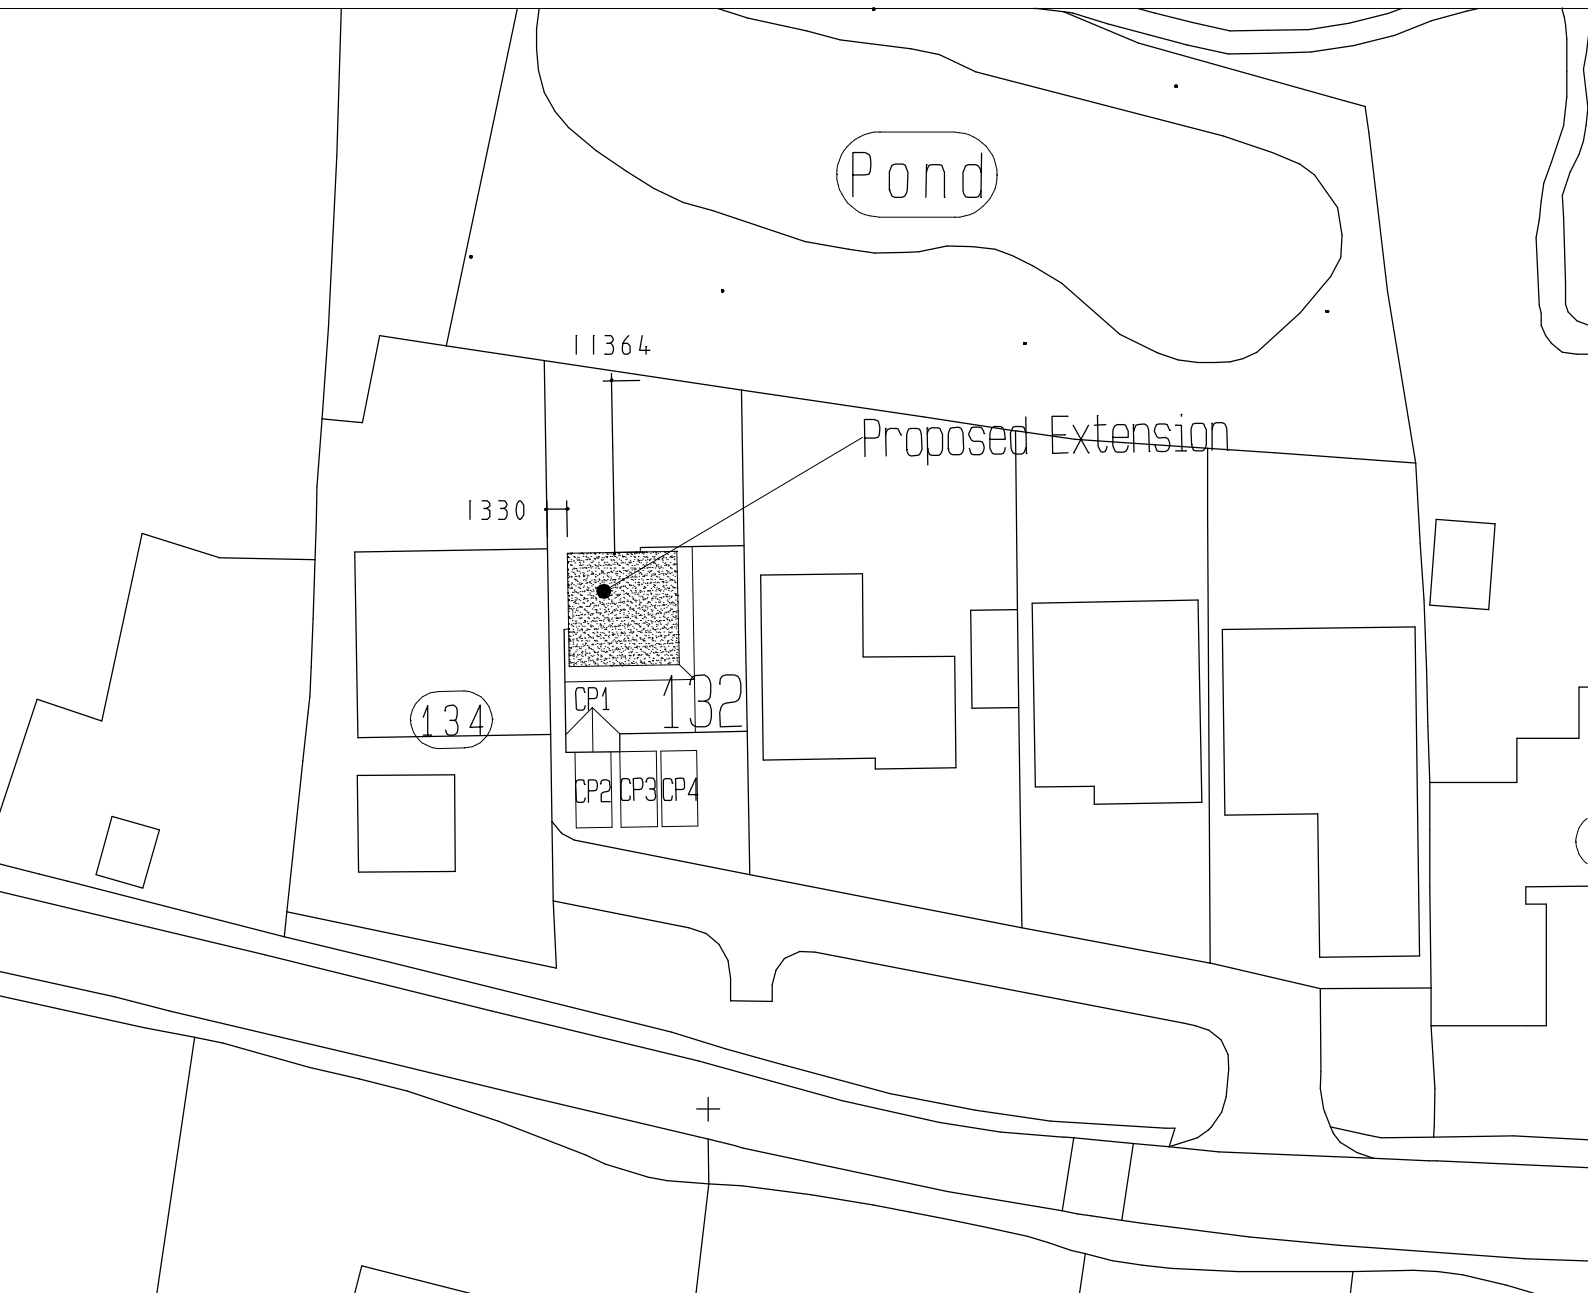

Scale, 1:500
Sheet, A4



© Crown Copyright and database rights 2021 OS 100035409
Reproduction in whole or in part is prohibited
without the prior permission of Ordnance Survey.