


ALL DRAWINGS PREPARED BY
ANDREW LARGE SURVEYORS LTD
ARE TO BE UTILISED FOR
PLANNING PURPOSES ONLY

Notes:

Site Area: 2,400m²

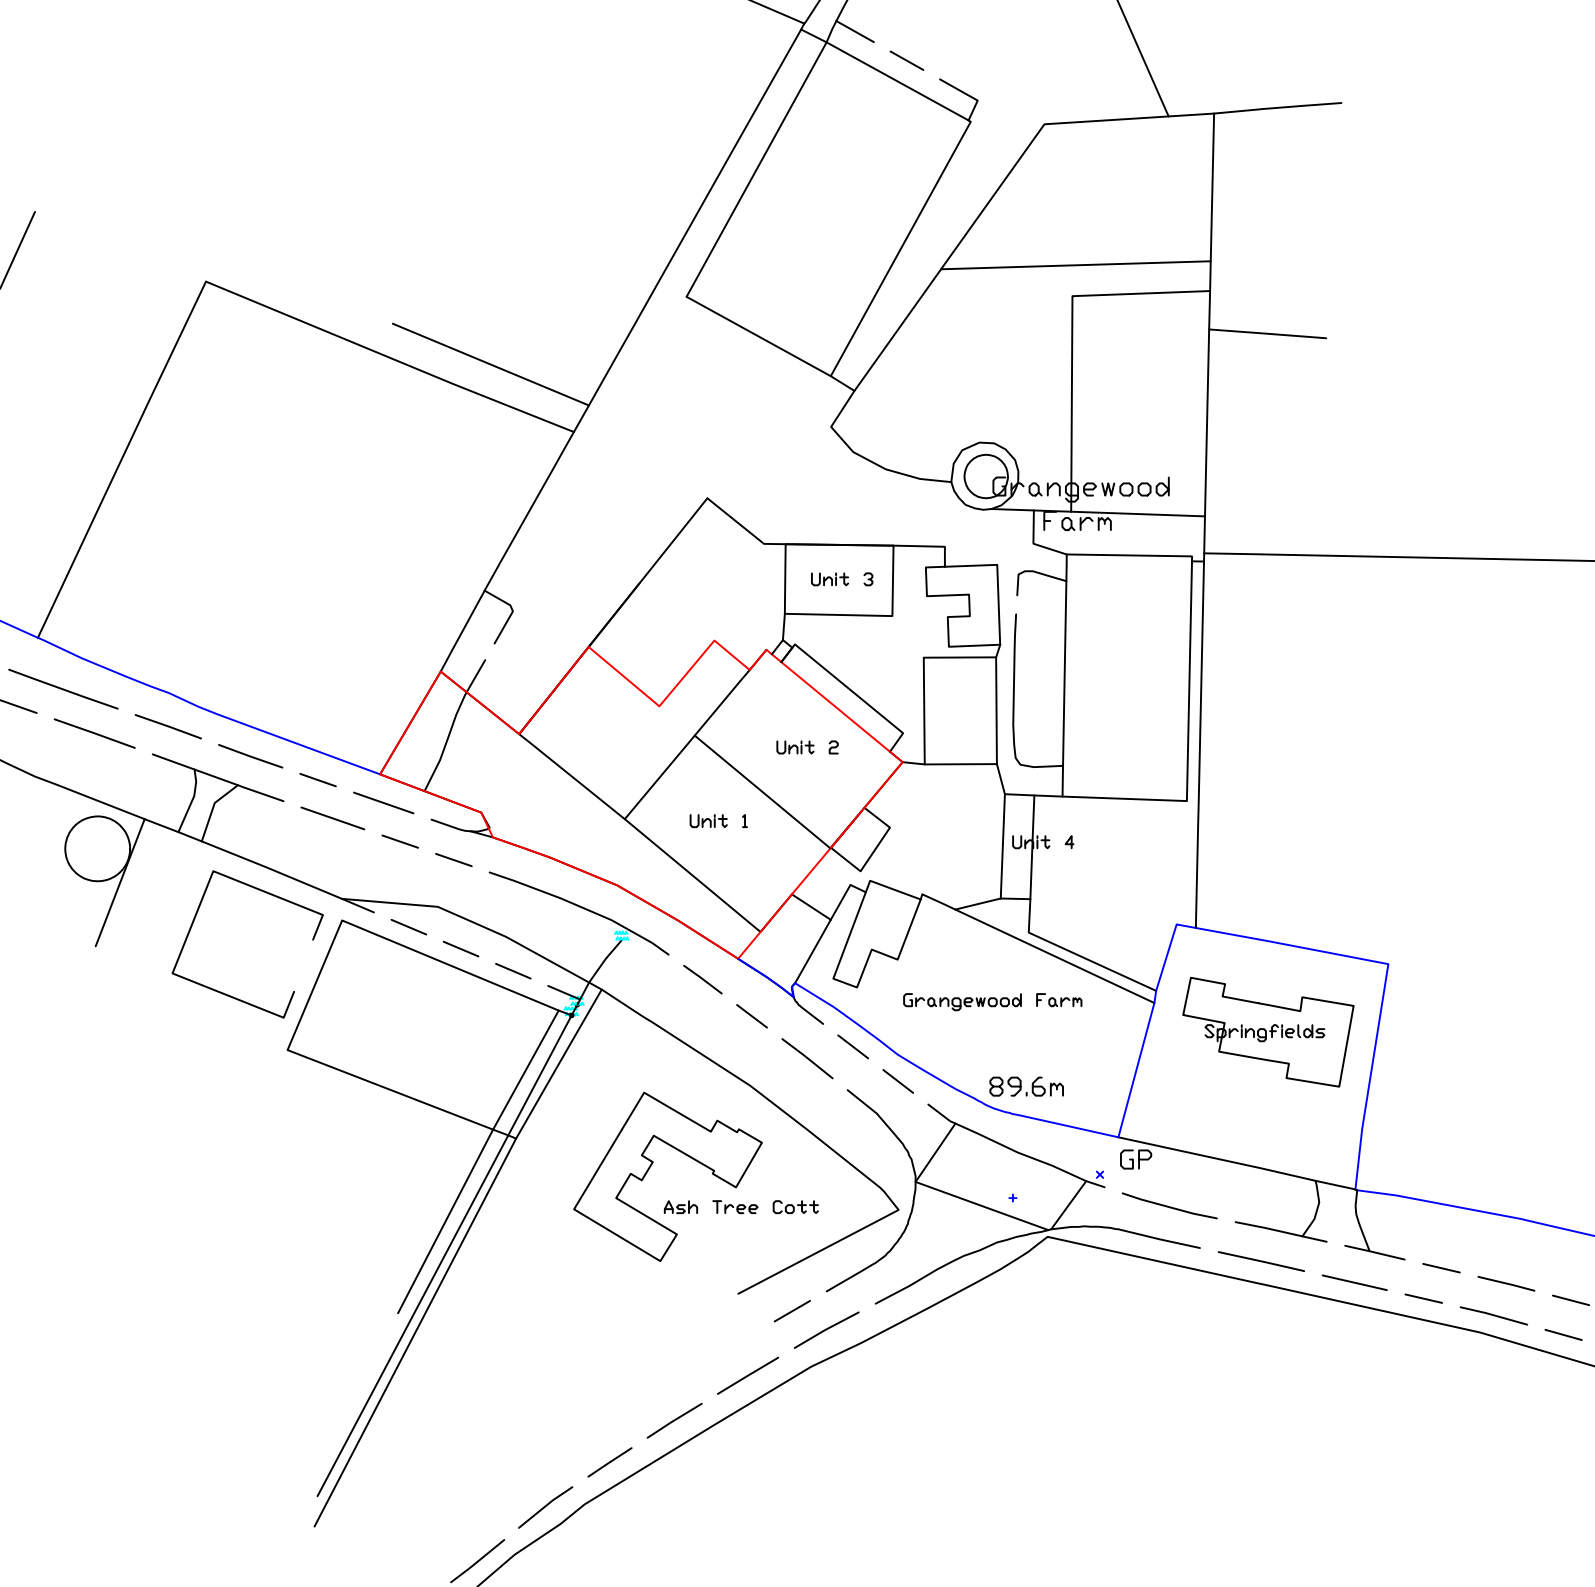

AndrewLarge
surveyors LTD

GRANGEWOOD FARM,
GRANGEWOOD, NETHERSEAL,
SWADLINCOTE, DERBYSHIRE

SITE LOCATION PLAN
SCALE: 1:1250@A4