

PROPOSED CAR PARK

EXISTING CAR PARK

61.0m

Park House


Track

TRUCK/TRAILER
PARKING


EI
Sub Sta

Weighbridge

TRUCK/TRAILER

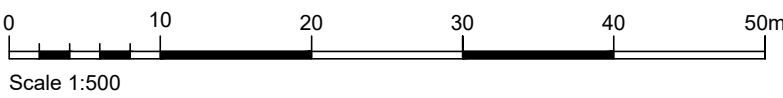

REV	DESCRIPTION	DATE	INITIAL
STAGE: PLANNING			

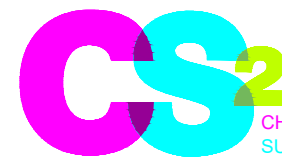

CS2 4 Bridgewater House, Queensbridge,
Northampton, NN4 7BF

T 01604 603030
E csharp@CS2.co.uk

PROJECT:
YUSEN LOGISTICS (UK) LIMITED,
BURTON ROAD, FINDERN, DERBY
DE65 6BG
TITLE:

BLOCK PLAN

DRAWN: CS	CHECKED: LS	DATE: 06/12/2021
SCALE: 1:500 @ A1	DRAWING NO. 1054365/E02	REV: