




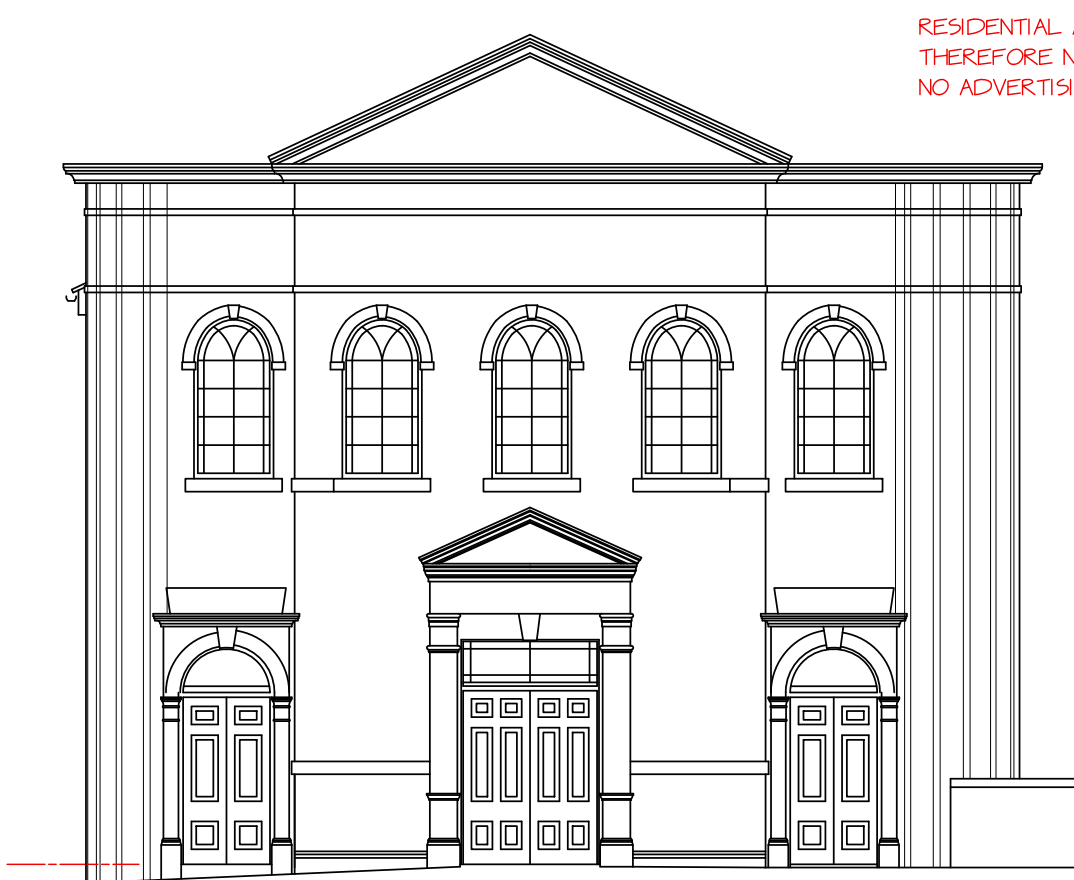


PROPOSED FRONT WEST STREET

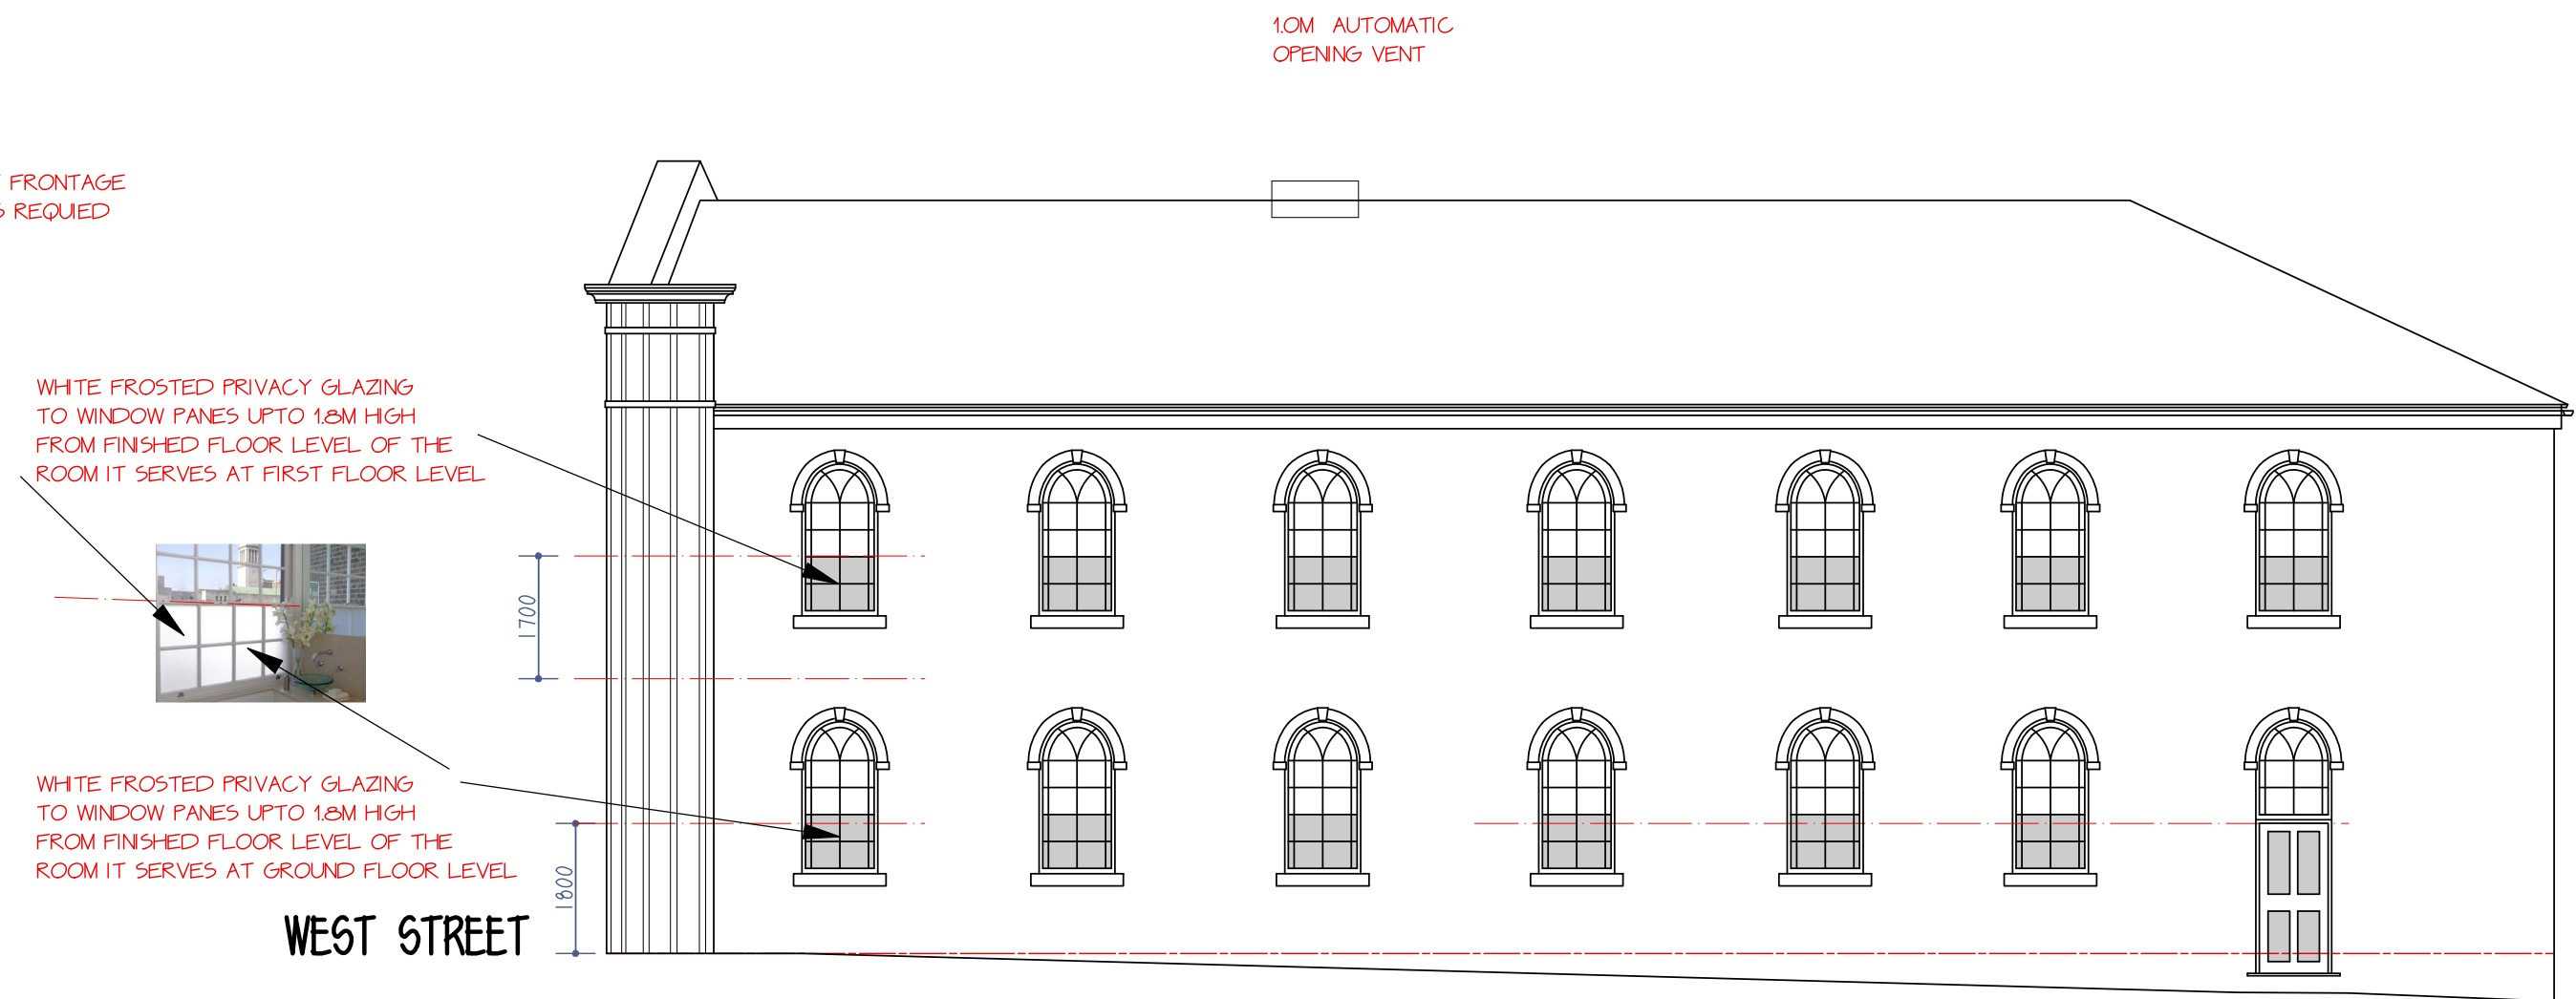

PROPOSED SIDE

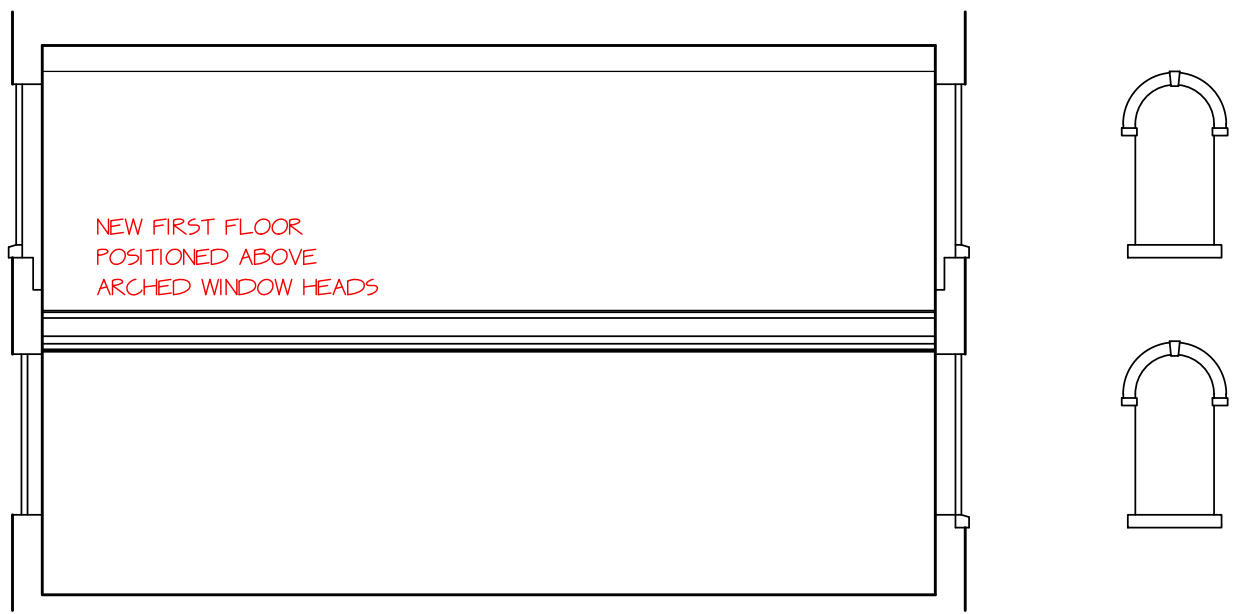

SECTION

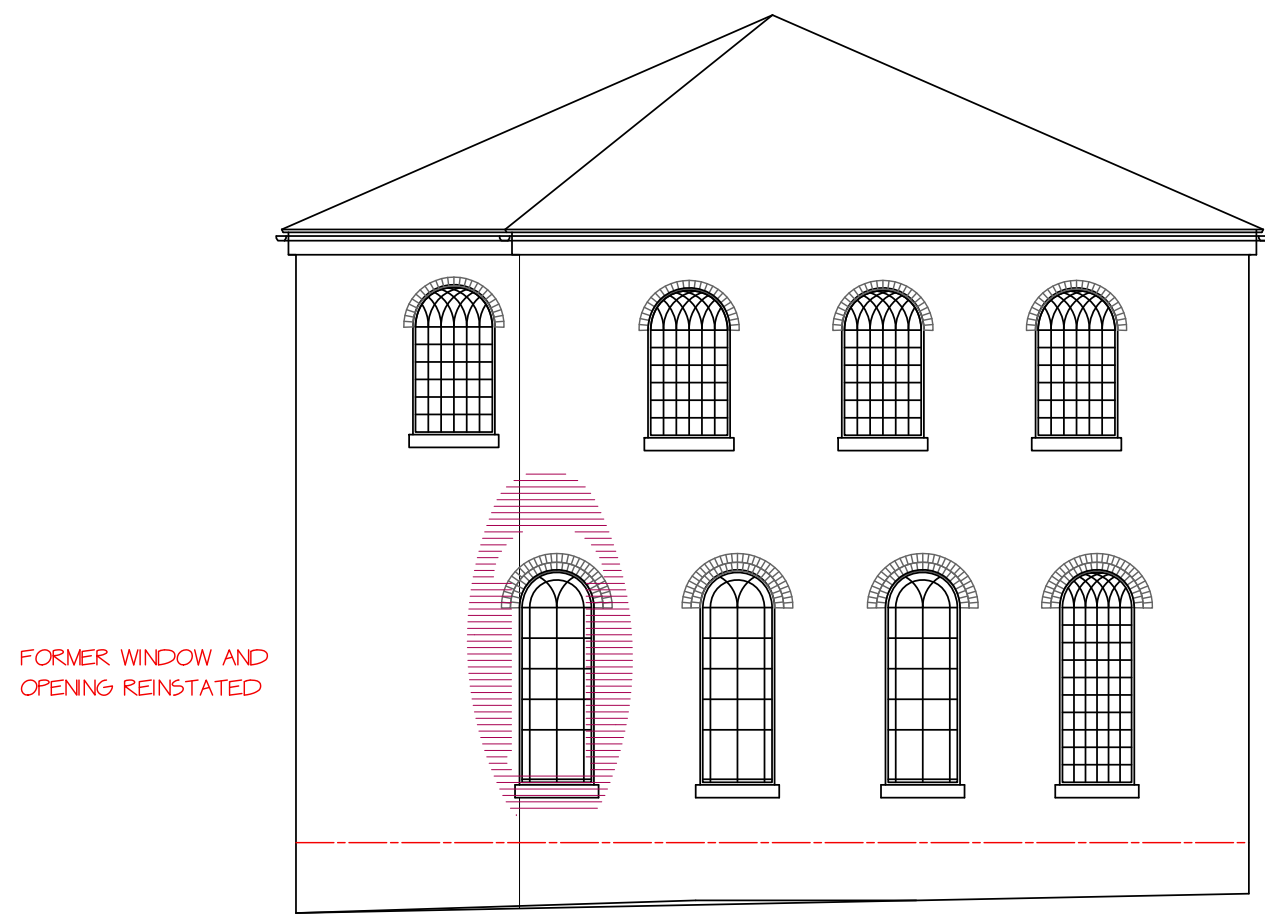

PROPOSED REAR MARKET STREET



PROPOSED SIDE



202 woodville road hartshome swadlincote derbyshire de11 7ex
tel - 01283 226771 e-mail - mail@sgdesignstudio.co.uk

drawing
Proposed Elevations

project
Former Methodist Church
West Street
Swadlincote
client
Mr H Johal

date 11/03/2018 revision Nil -/-/
scale 1:100 at a1 size

drawing number 222-17-04 Nil

