


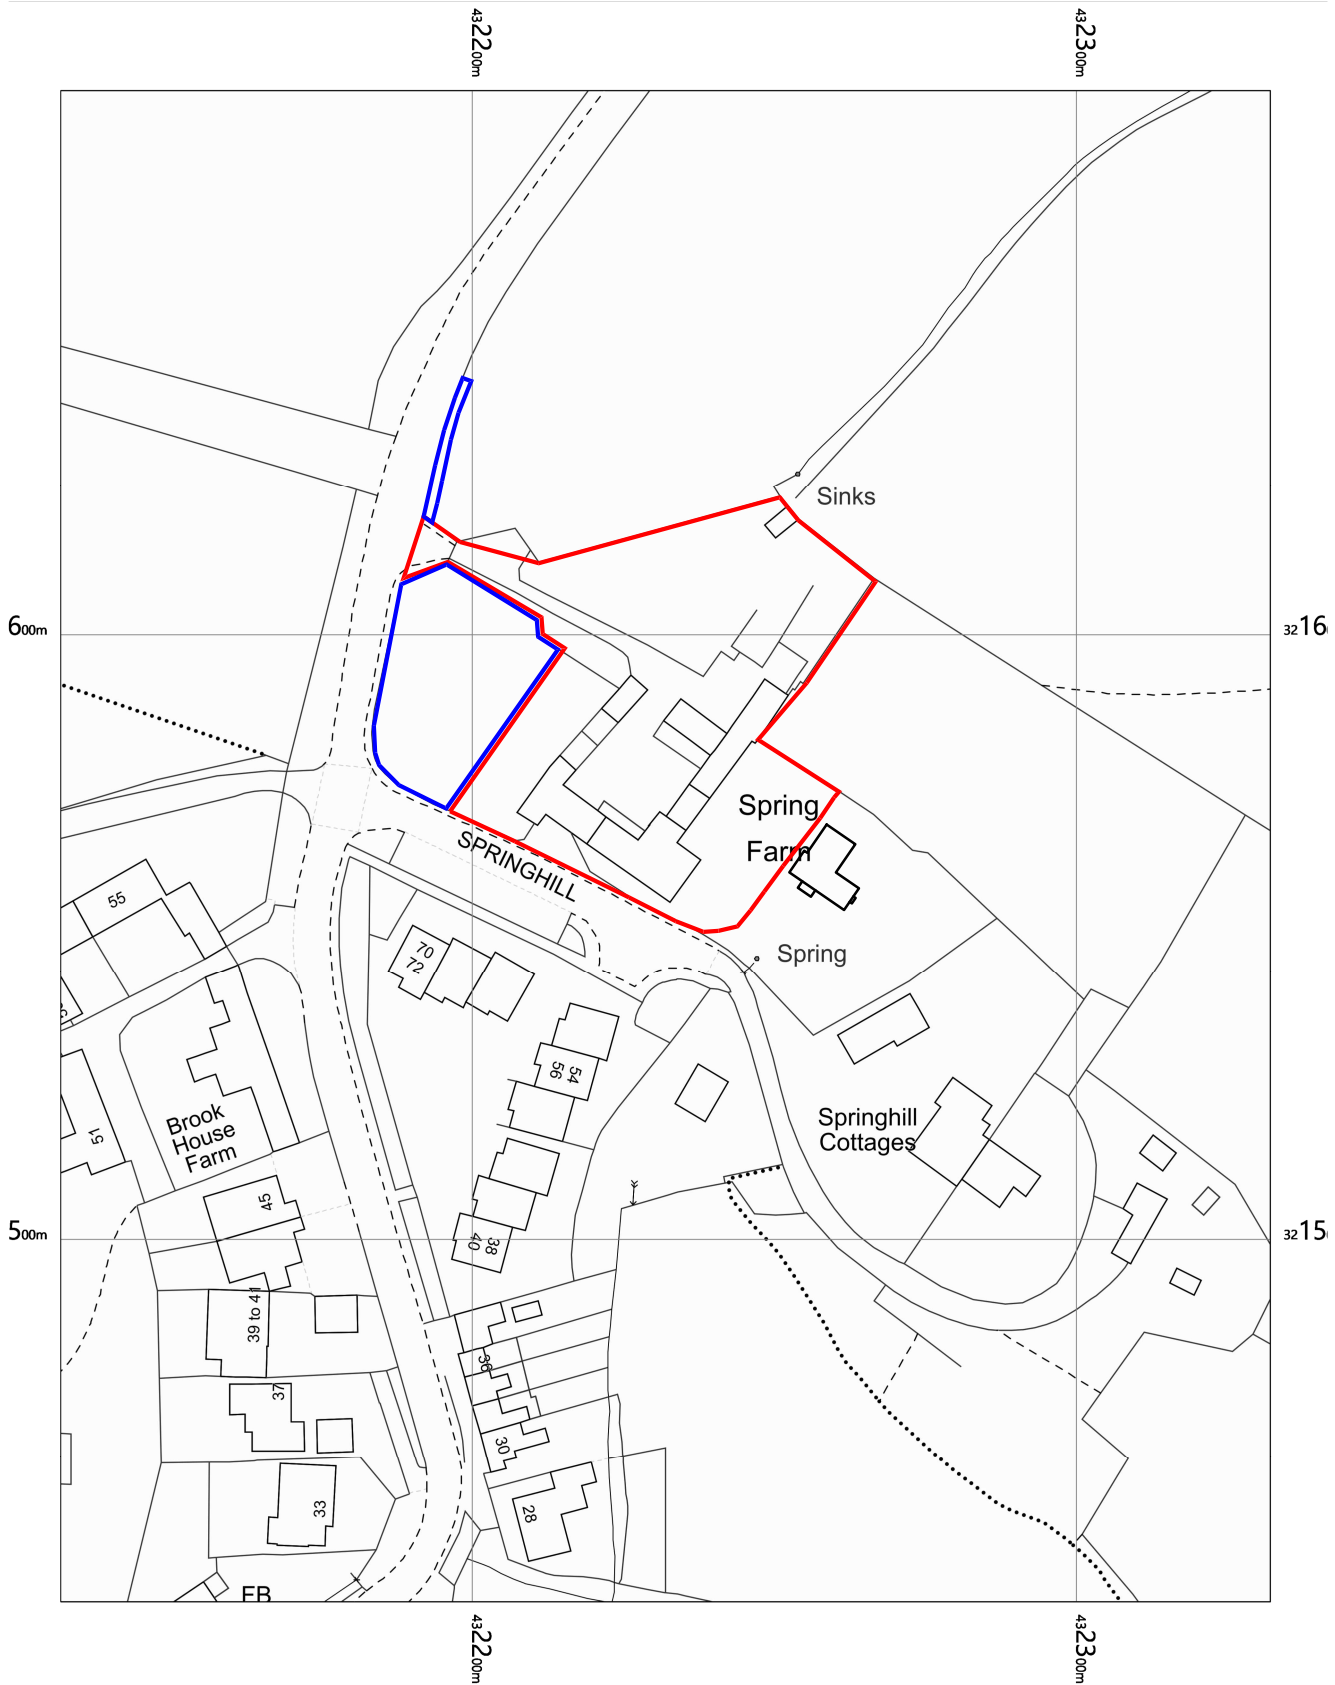

SPRING FARM
LOCATION PLAN
Scale: 1:1250
5200/102