




NATIONAL
MAP CENTRE

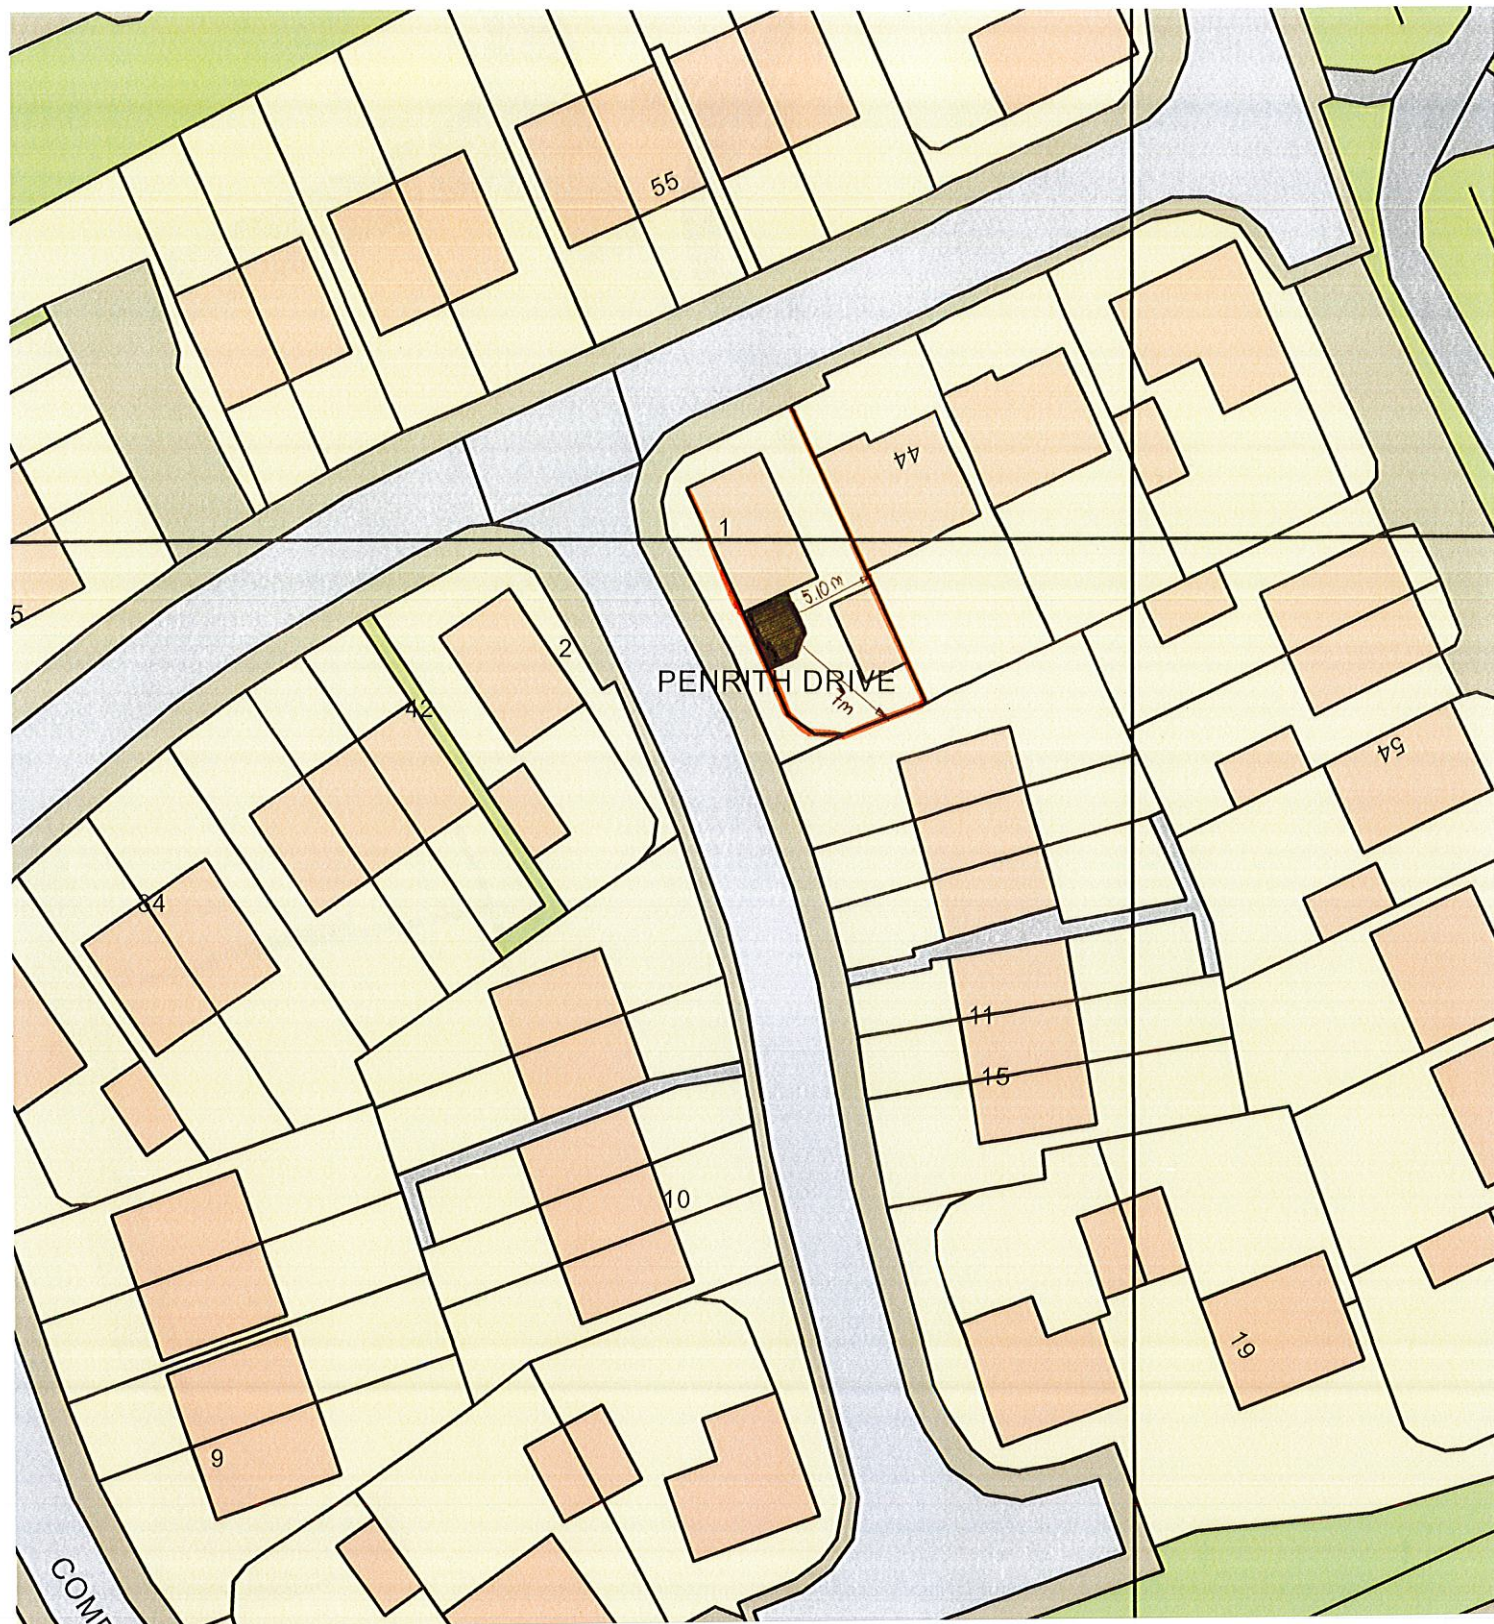

Os Licence number 100046950
Our Reference **900 09917**

BLOCK PLAN

PVCu orangery

0 SCALE 1:500 30
METRES


Anglian
Home Improvements
Raising the standard.

Site Address

**1 PENRITH DRIVE
LITTLEOVER
DERBY
DE23 3AL**