


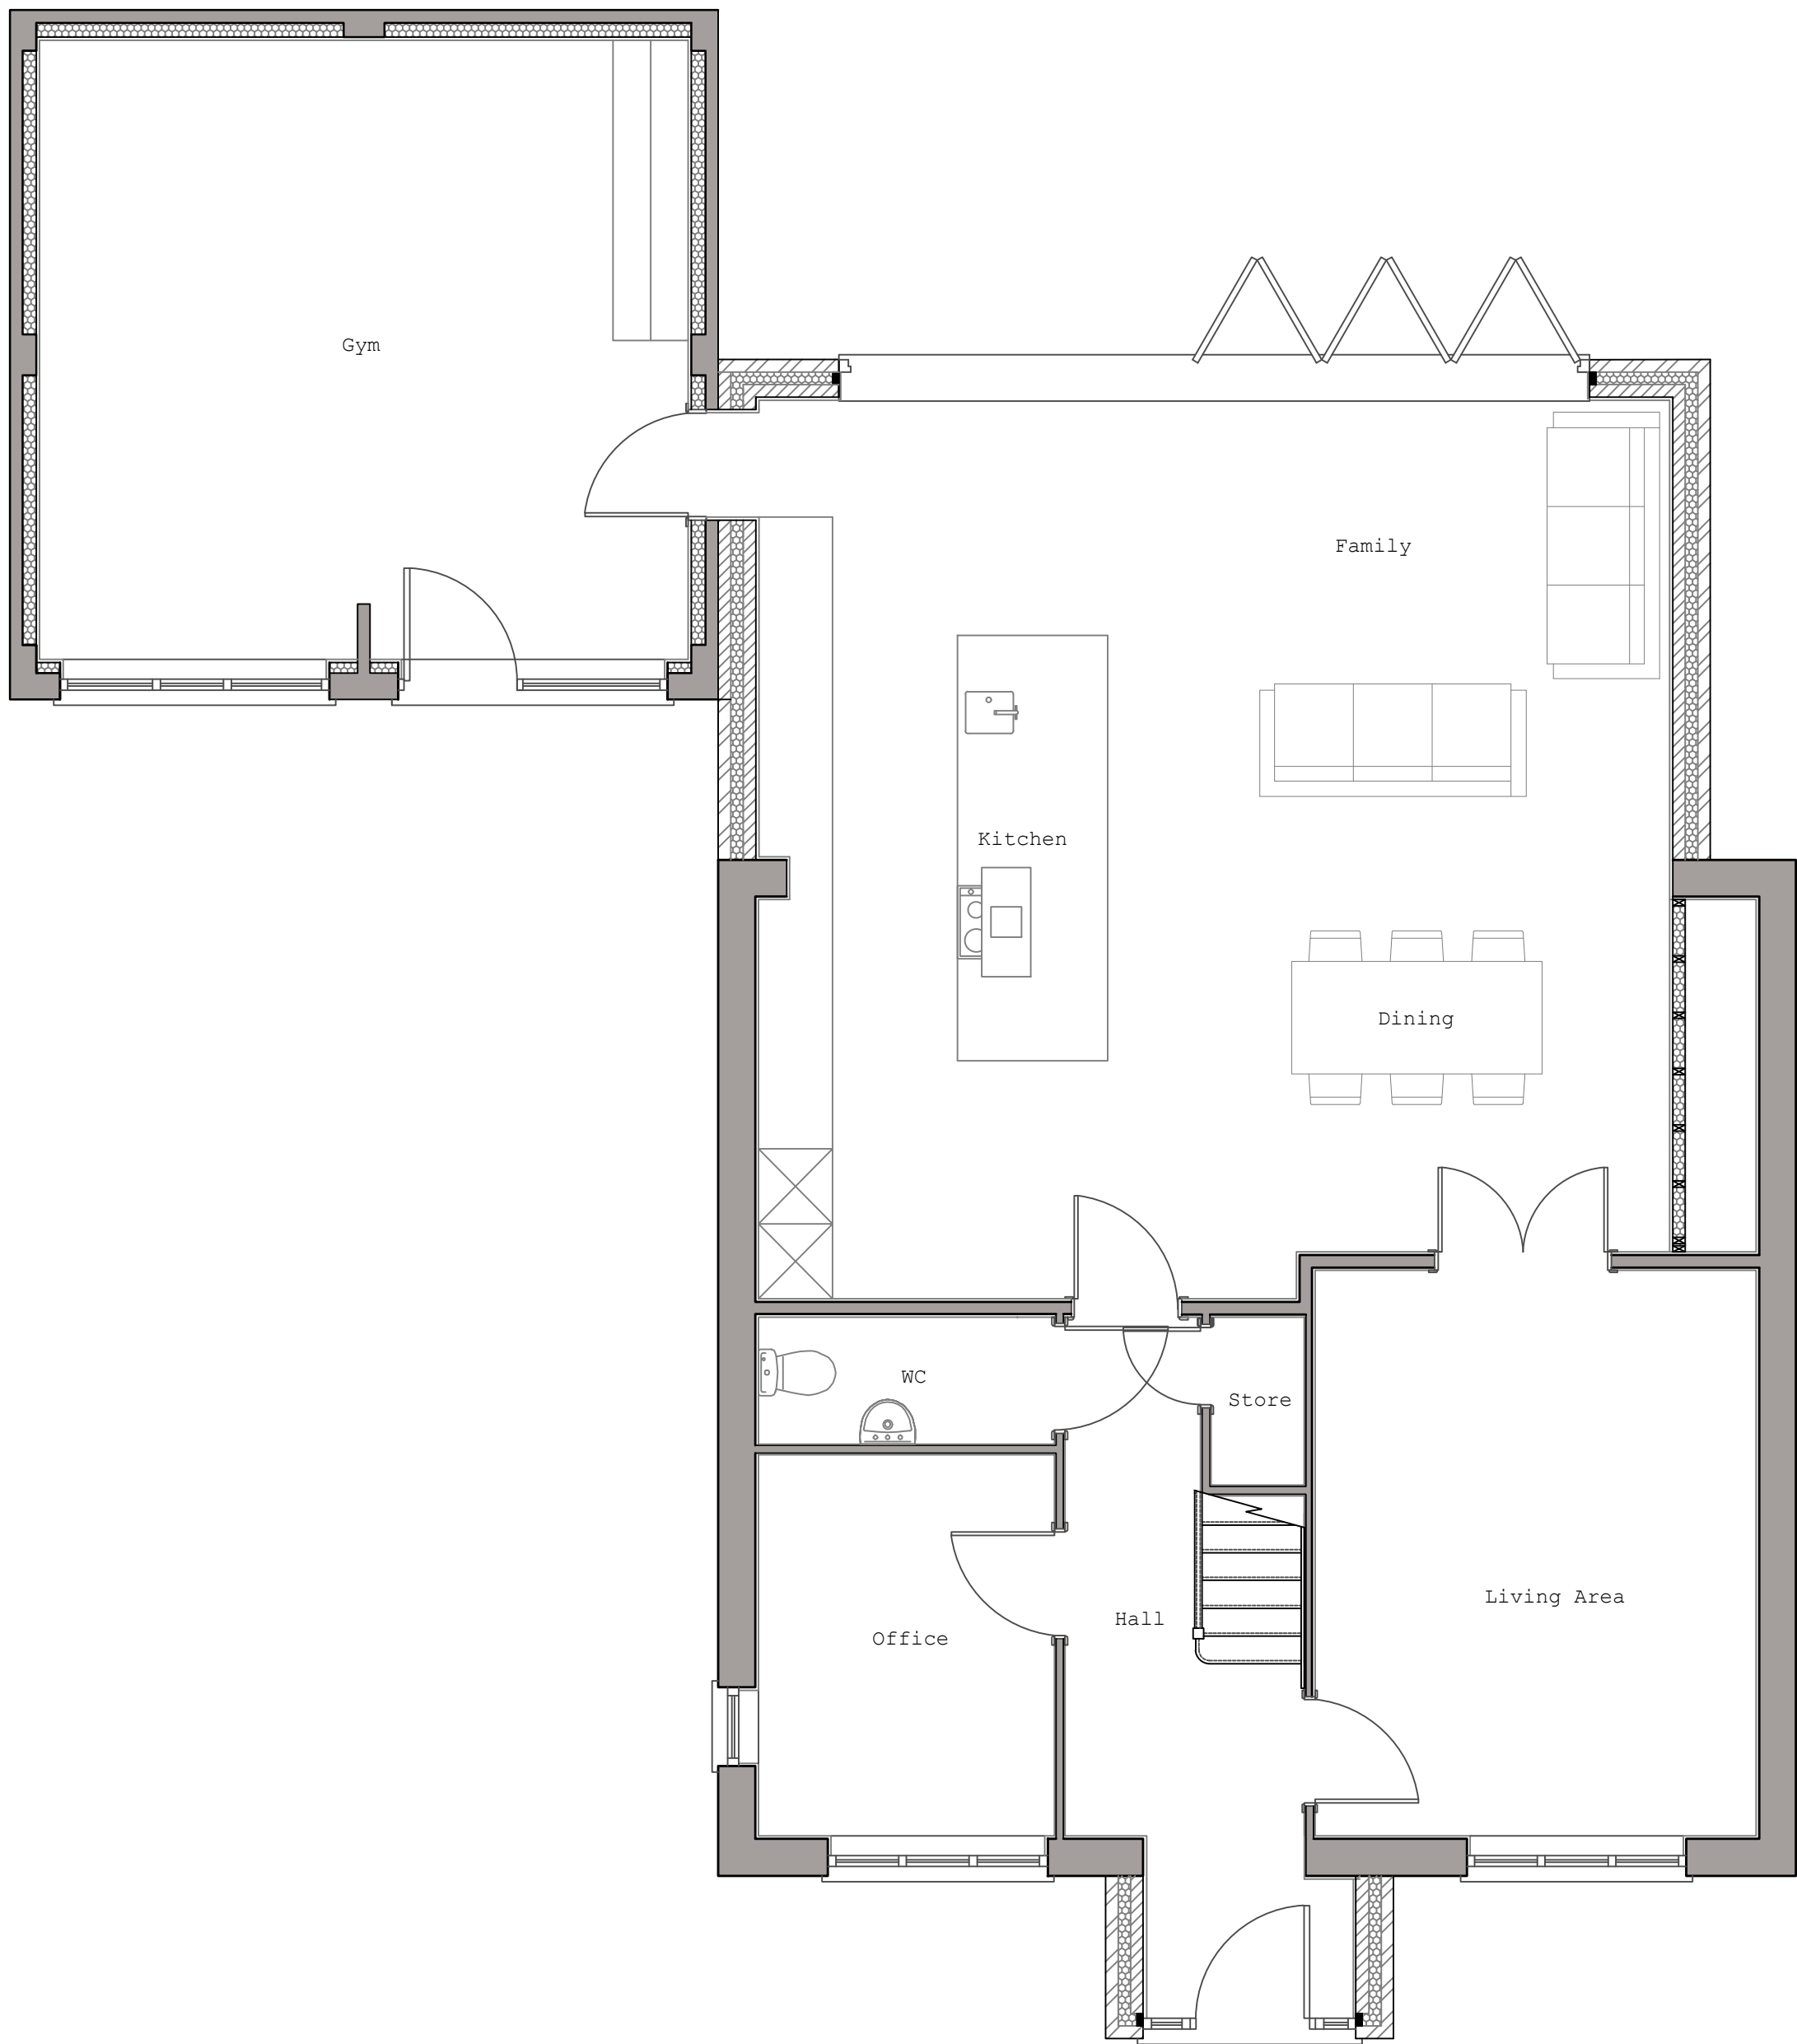

EXISTING GROUND FLOOR LAYOUT
(SCALE 1:50)

A	Drawing revised to planners comments	RGG			3 Mar 22
REV:	AMENDMENTS:	DRN:	CHK:	APP:	DATE:

FOR PLANNING			
DRAWN BY: RGG	CHECKED BY:	APPROVED BY:	SCALE:
DATE: 14 Nov 21	DATE:	DATE:	1:50 @ A1

ORIGINAL DRAWING SIZE A1 (594 X 841)



3 Thompson Close, Mickleover, Derby, DE3 0AU
07999 748 532
a.i.designs@outlook.com

CLIENT:	Mr Aujla
---------	----------

PROJECT:	15 Warwick Close Littleover Derby, DE23 3UY
----------	---

DRAWING TITLE:	Proposed Layouts Option A
----------------	---------------------------------

DRAWING NUMBER:	2232-004 A
-----------------	------------