

A1 @ 1:250



PROPOSED TIMBER BENCHES

© 2021 Copyright Of This Drawing Is Held With S G Design Studio Ltd.
This Drawing Is Not To Be Scaled From By Contractors / Developers.
To Be Read In-Conjunction With All Architects And Engineers' Drawings.
All Dimensions, Spans And Roof Pitches Are To Be Checked Before Works Commence And Fabrication.
Discrepancies Are To Be Reported To S G Design Studio Limited Immediately.



ESTATE RAILINGS - 1.2M HIGH
RAL 7016 (ANTHRACITE)



EV CHARGING POINT WITH
LED LIGHT HEAD
12 NO TWIN CHARGING POINTS PROPOSED
(24 VEHICLES)



BROXAP APOLLO CYCLE SHELTER
ANTHRACITE COLOUR - RAL 7016

Rev D - 09/02/2022 - Minor Alterations Prior To Submission
Rev C - 07/03/2022 - Landscaping Notes Added
Rev A - 23/02/2022 - Estate Fencing And Ev Charging Points Added

S designstudio
architectural services
g

202 woodville road harlshome swadlincote derbyshire de11 7ex
tel - 01283 226771 e-mail - mail@sgdesignstudio.co.uk

drawing
Option 2
Proposed Parking
project
Kiln Way
Woodville
Swadlincote

client
First Fence Ltd

date 21/05/2021 revision D 09/03/2022

scale 1:50 1:100 1:500 & 1:1250 at a1 size

drawing number **222-30-12**

project 21000201 name 222-30-120 rev D 09/03/2022



CBL CARPINUS BETULUS LUCAS UPRIGHT HORNBEAM
8 - 10CM GIRTH
AIA ALNUS INCANA AUREA GREY ALDER
3.0 - 3.5M
APC ACER PLATANOIDES COLUMNARE MAPLE
3.0 - 3.5M
AC ACER CAMPESTRE
8 - 10CM GIRTH - 2.75 - 3.0M

NATIVE HEDGE OUTSIDE
BOUNDARY FENCE

ESTATE RAILINGS - 1.2M HIGH
RAL 7016 (ANTHRACITE)

NATIVE HEDGE AROUND
PARKING AREAS

OUTSIDE SEATING AREA
FOR STAFF

2NO 4.25 - 5.0M TALL TREES TO REPLACE
TWO EXISTING TREES PROPOSED TO
BE LOST
SORBUS AUCUPARIA 14 - 16CM - 4.25 - 5.0M

TREE PLANTING SCHEDULE
ALL PLANTS TO BE PROTECTED FROM RABBIT DAMAGE
AFTER PLANTING THE AREA IS TO RECEIVE MIN 50MM LAYER OF
APPROVED COMPOST FINE BARK
NOMINAL SIZE 1 - 10MM SPREAD OVER

BRD NESTING BOXES TO BE POSITIONED WITHIN TREES /
ON TIMBER POSTS MIN 2.4M ABOVE GROUND LEVEL
MIN 4NO TO BE FITTED, SPACED APART.

NEW MIXED HEDGING CONSISTS MAINLY (50%) OF CRATAEGUS MONOGYMA
(HAWTHORN) BUT ALSO INCLUDES A MIX OF PRUNUS SPINOSA
(BLACKTHORN), CORVILUS AVELLANA (HAZEL), CORNUS SANGUINEA
(COMMON DOGWOOD) AND ACER CAMPESTRE (FIELD MAPLE)
(125% OF EACH THESE 2 YEAR OLD PLANTS ARE 60/80CM
IN HEIGHT AND ARE PACKED IN 50S WHICH IS IDEAL FOR A 10
METRE RUN OF HEDGING WITH A PLANTING DISTANCE OF 5 PER
METRE. THIS HEDGING MIX IS MADE TO REFLECT RURAL HEDGING.
IT IS SUITABLE FOR ALL SOIL TYPES AND POSITIONS, IT GROWS
WELL IN TOWN, COASTAL OR EXPOSED GARDENS.

CUT BACK EXISTING
TIMBER FENCE AND REPLACE
WITH ESTATE RAILINGS / FENCE
CREATING A MORE OPEN FRONTAGE



VIVARA PRO OVAL NEST
BOX - 32MM OPENING






VIVARA PRO OVAL NEST
BOX - 28MM OPENING



WOODSTONE BARCELONA
OPEN NEST BOX

BIRD NESTING BOXES - MIXTURE OF EACH

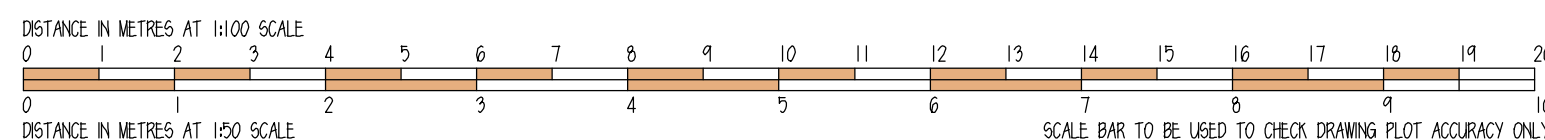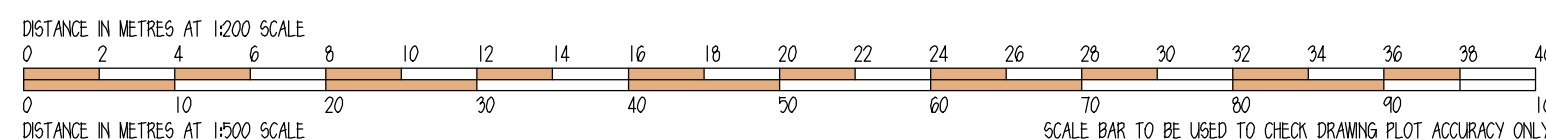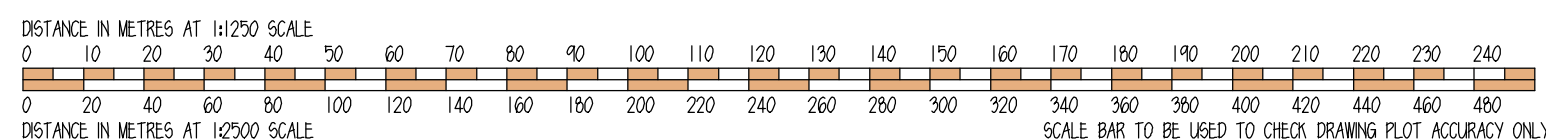

DE11 8EA