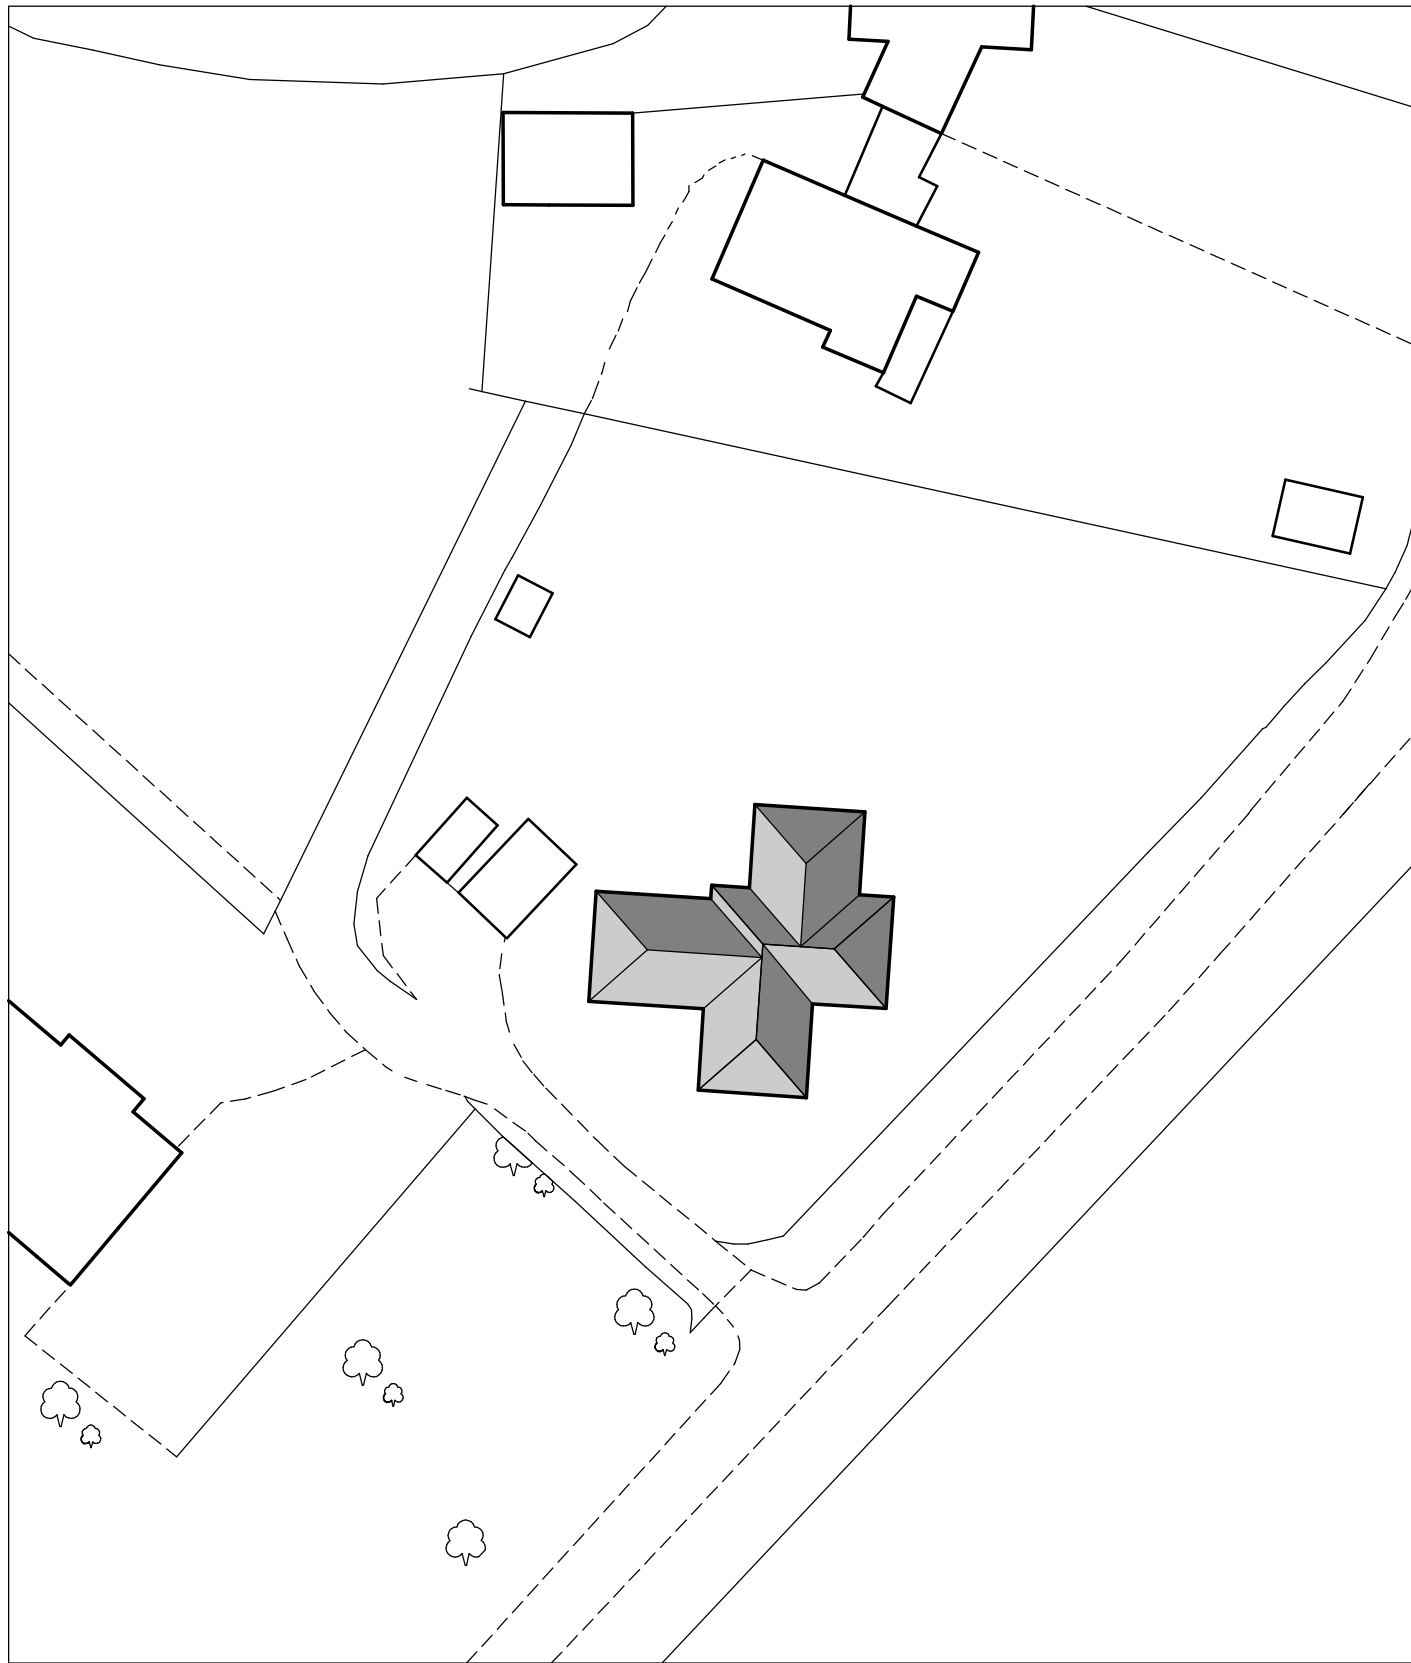


© Crown Copyright 2021 OS 100035409
 Reproduction in whole or in part is prohibited without the prior permission of Ordnance Survey

<i>title</i> SITE & LOCATION PLAN				
TREE TOPS . CALKE ROAD MELBOURNE . DERBYS				
<i>client</i> Mr & Mrs J Butler	<i>scale</i> 1:500/1250 @ A3	<i>date</i> 21.09.21	<i>drg no.</i> 21/056.1	