


6 Dewberry Court Stenson Fields Derby DE24 3EZ - Location Plan

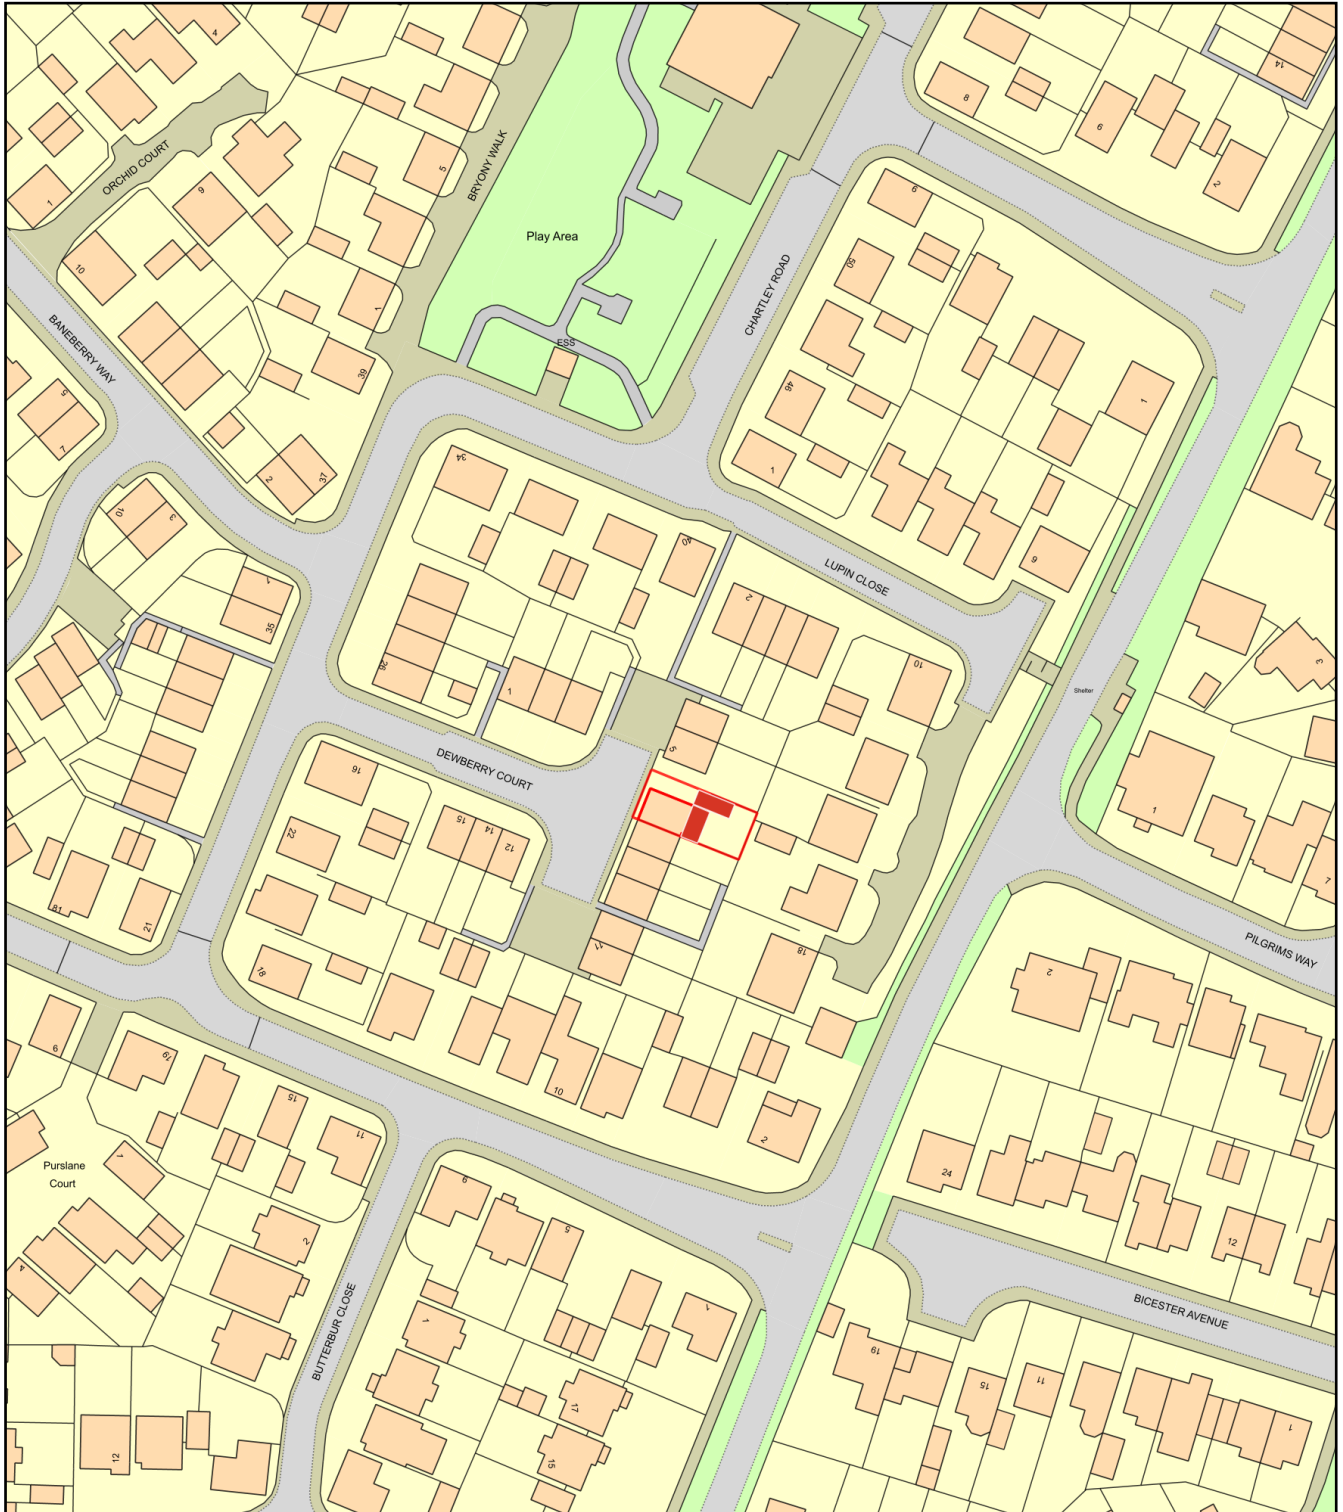

0 50
Metres



Plan Produced for: Mr & Mrs Smith

Date Produced: 25 Mar 2022

Plan Reference Number: TQRQM22084081835067

Scale: 1:1250 @ A4