

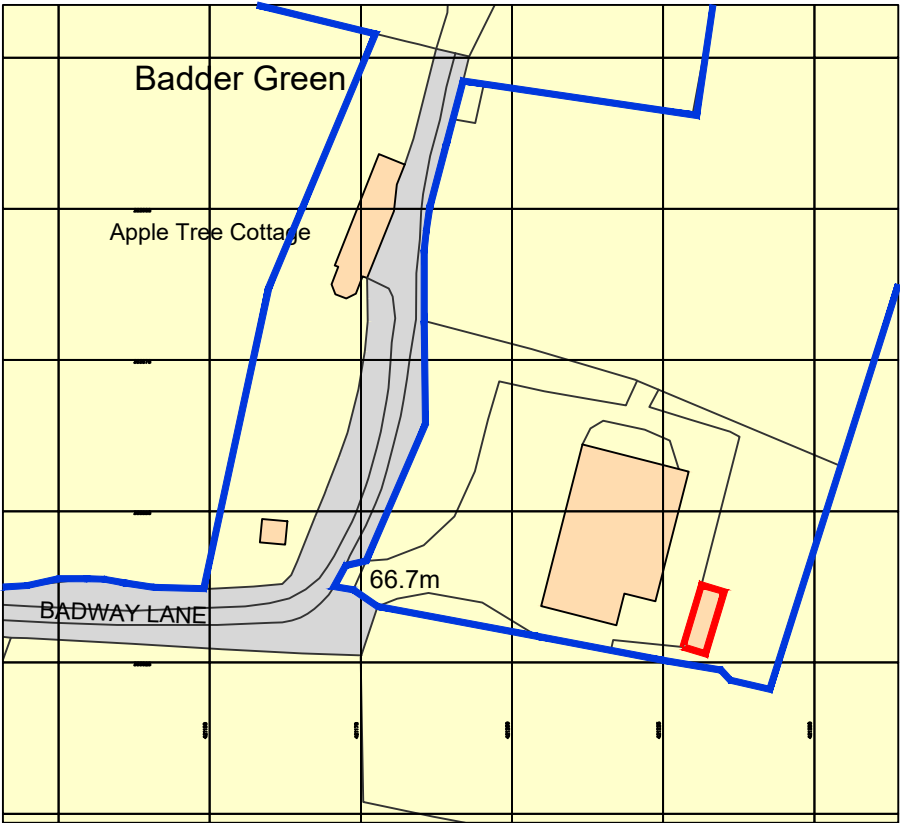


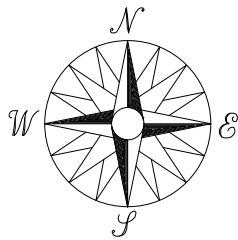

Ordnance Survey, (c) Crown Copyright 2022. All rights reserved. Licence number 100022432

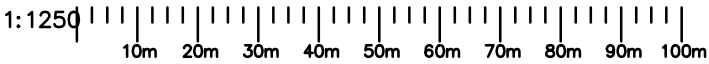

PLAN AS REFERRED TO
SITE LOCATION PLAN Scale 1:1250 @ A3

TOWN PLANNING CONCEPT	Job SHIRE FARM CHURCH BROUGHTON	Date Jan 22	Scale 1:1250
	Title LOCATION PLAN	Drawing No CP453/02	
	Client MR N ALSOP	All dimensions to be checked prior to construction on site. Any discrepancies are to be immediately noted to the office of origin. Do not scale drawings. Figured dimensions to be used only.	