




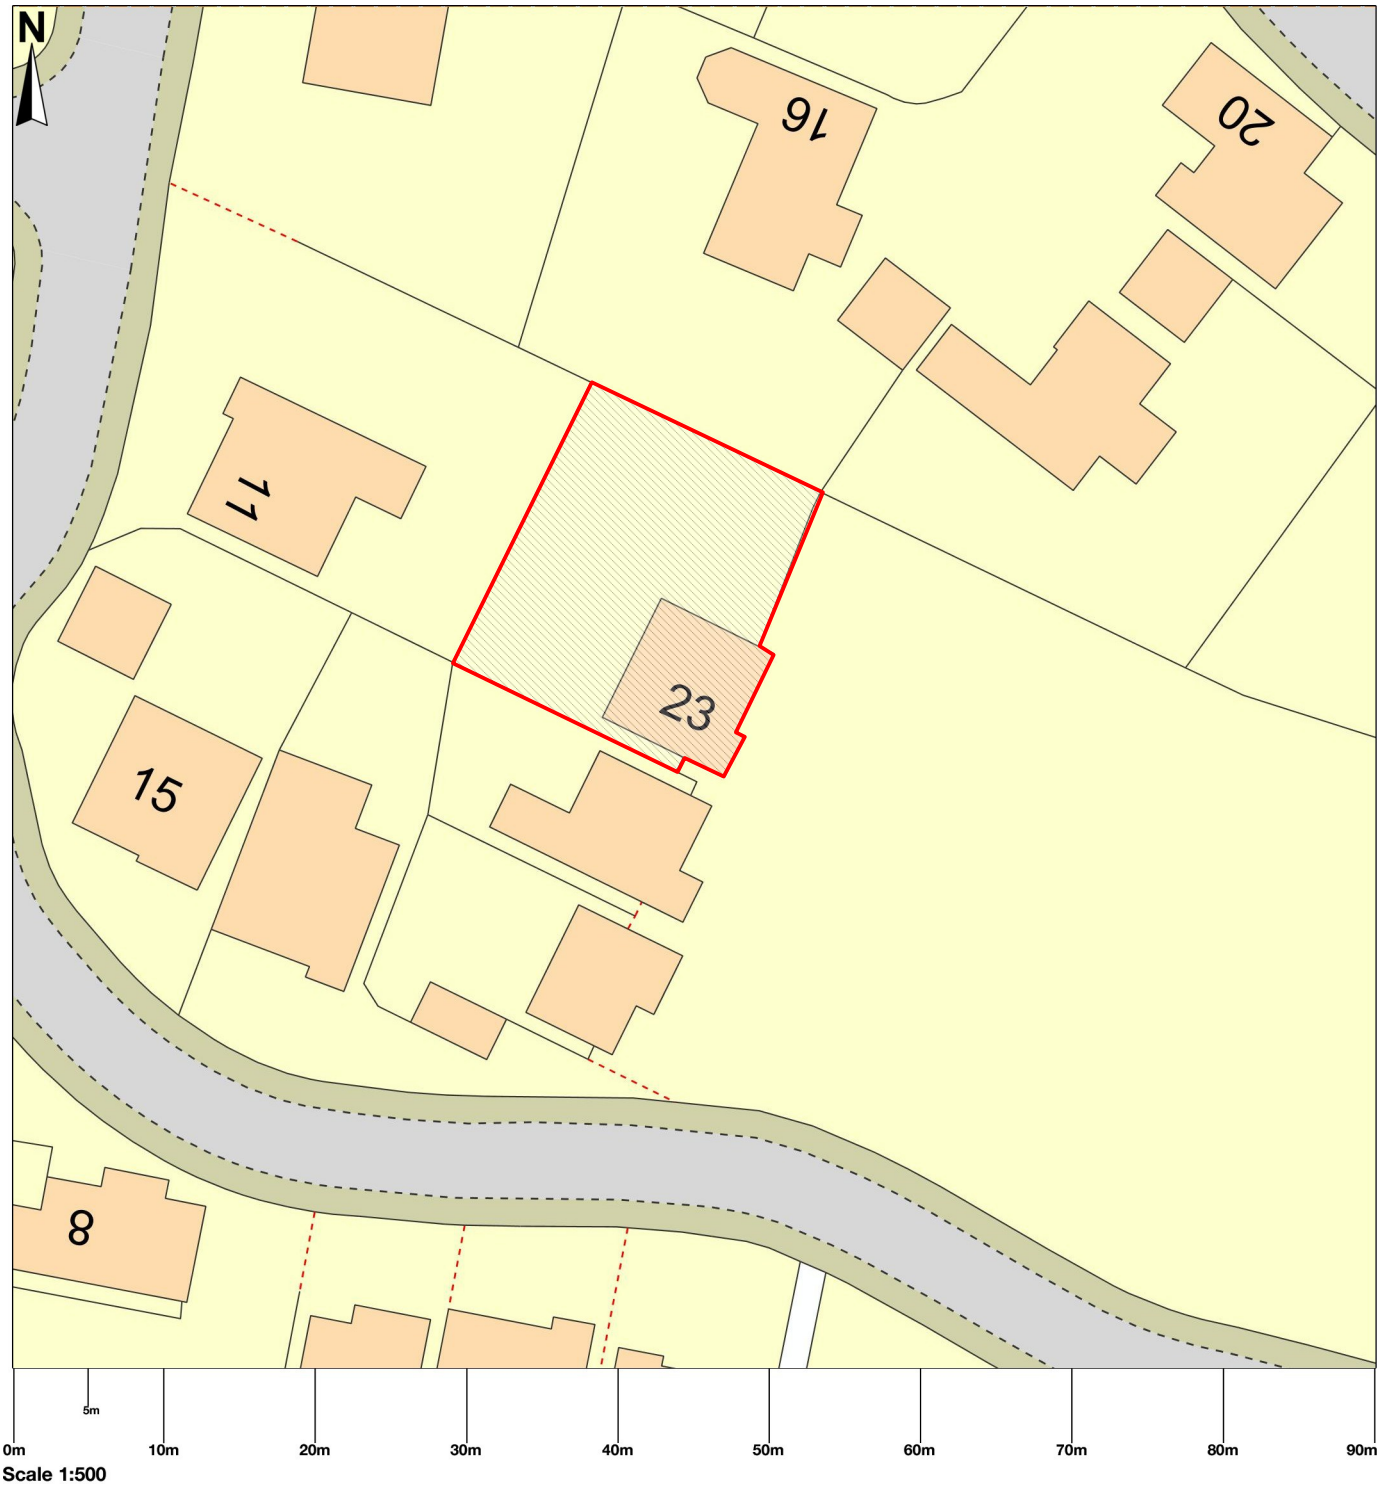

23 Maple Drive, Aston-On-Trent, Derby, DE72 2DG

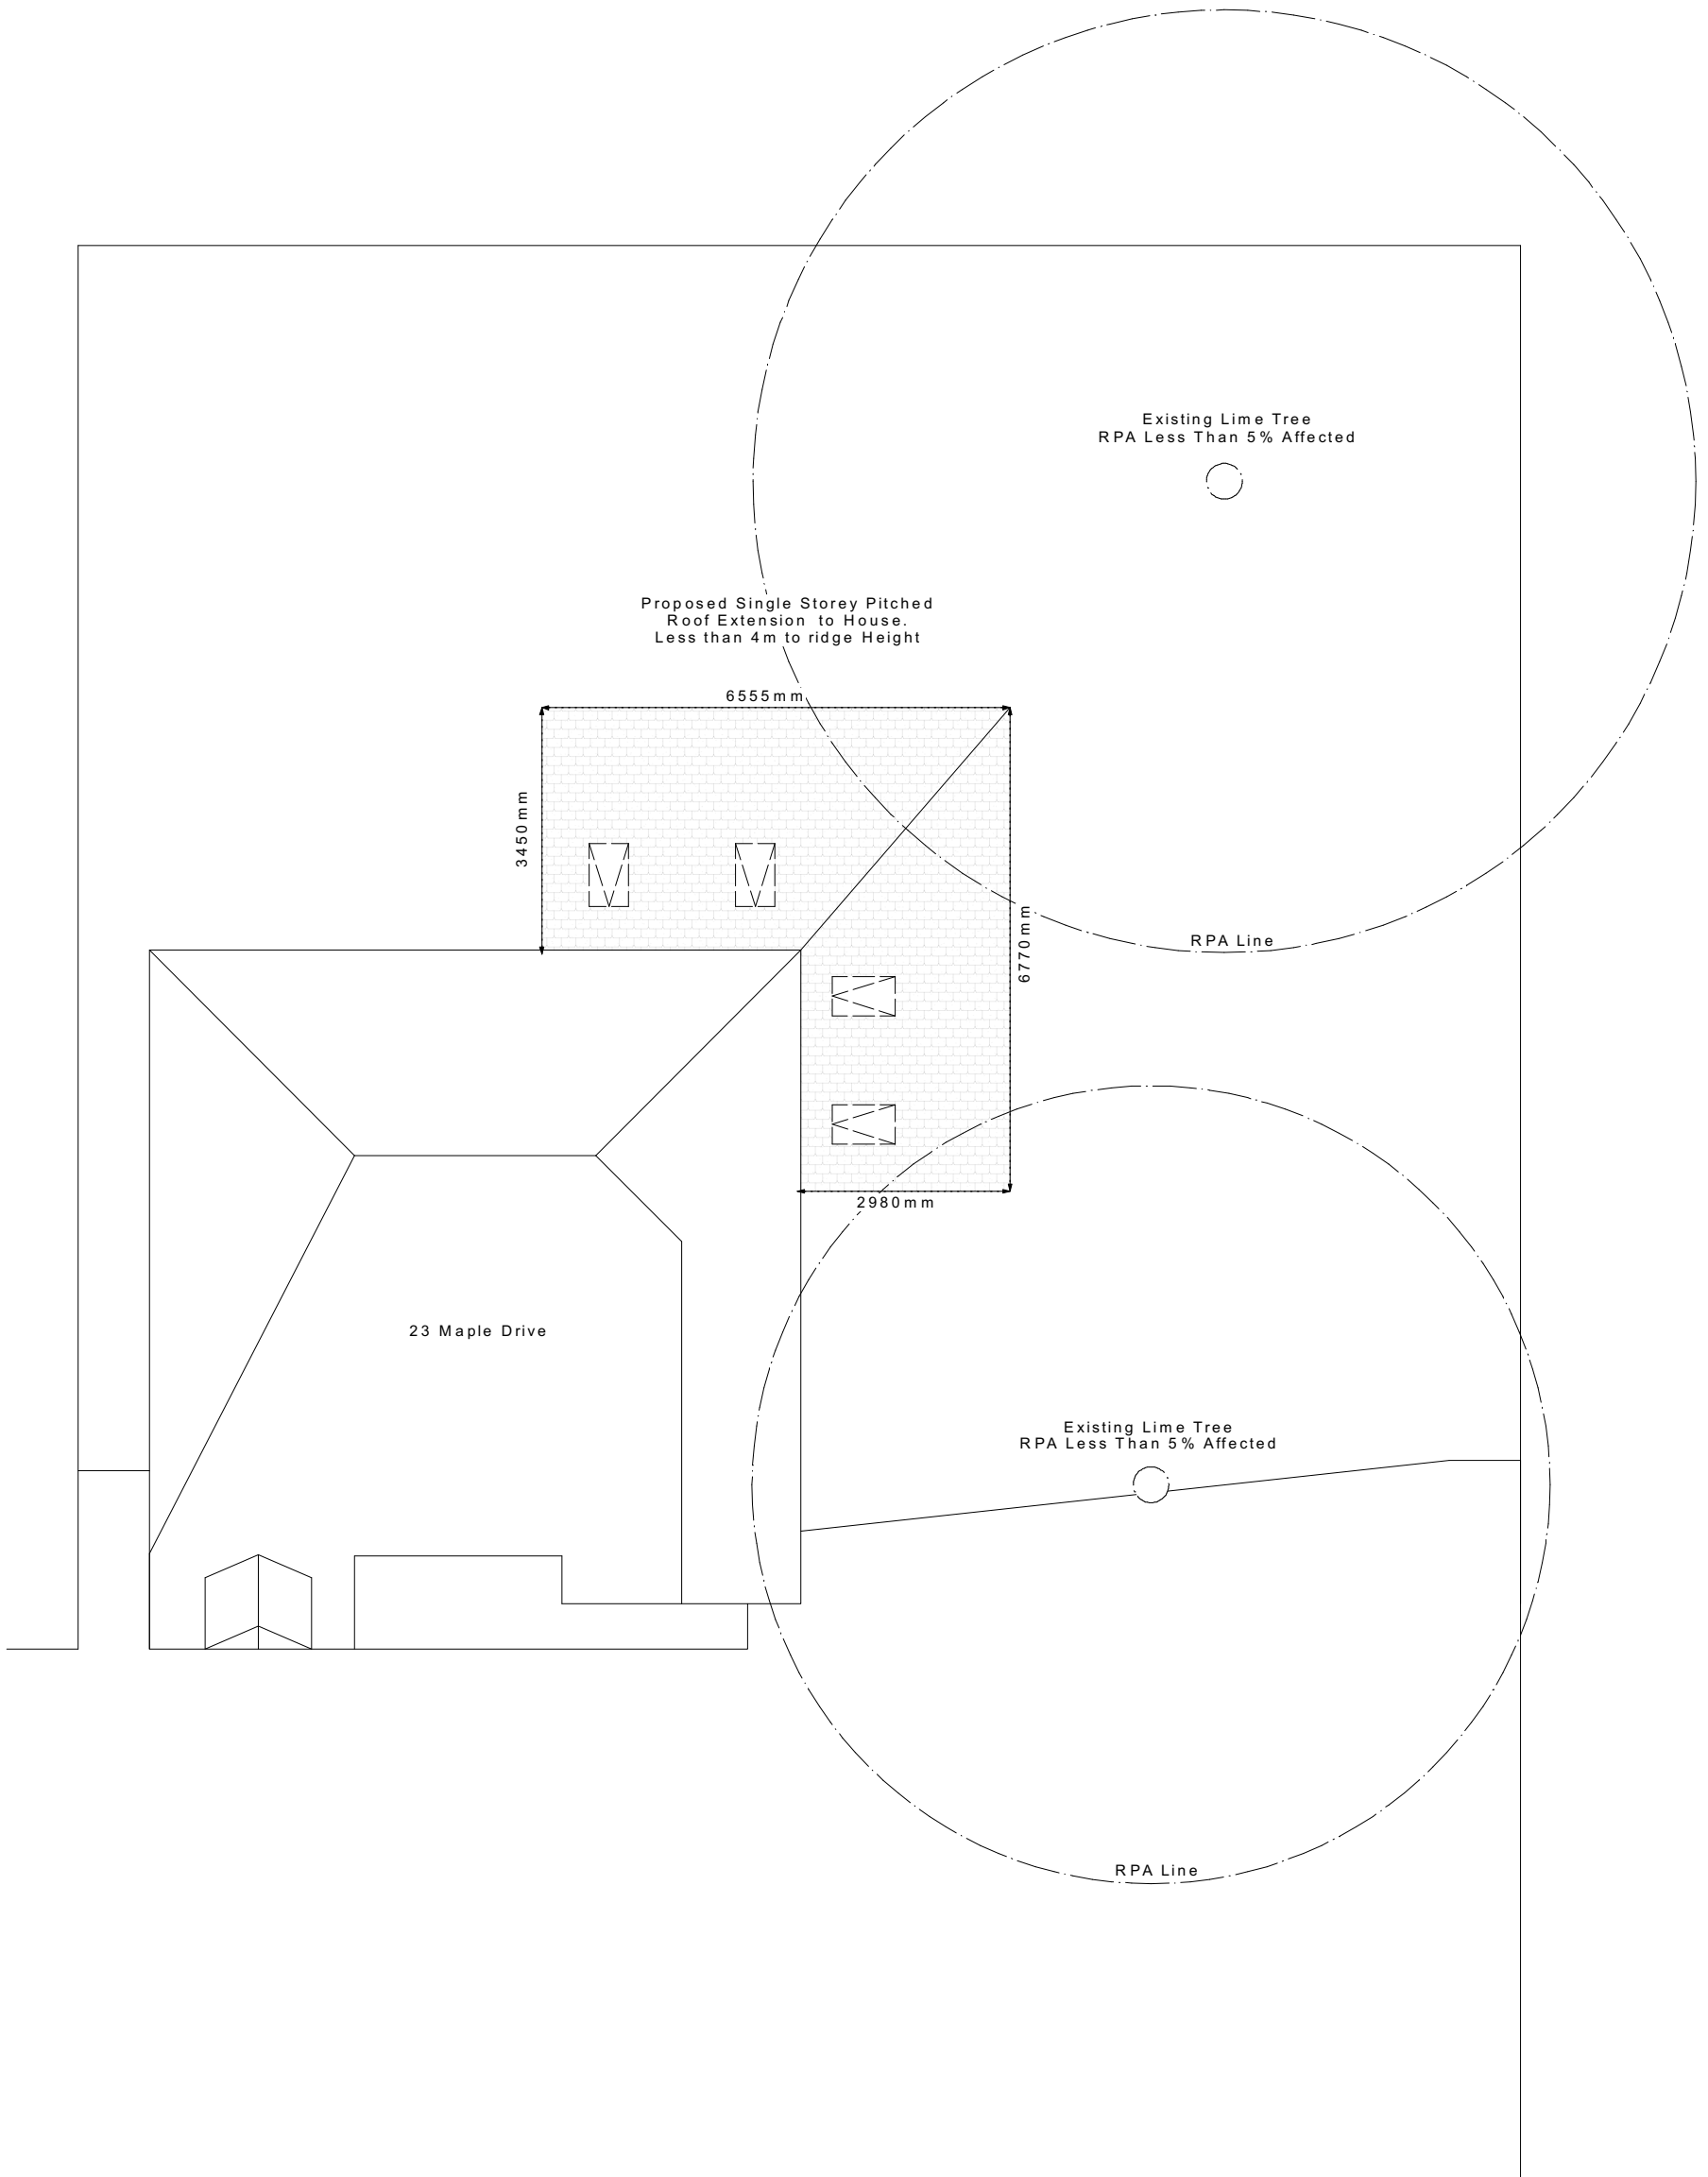


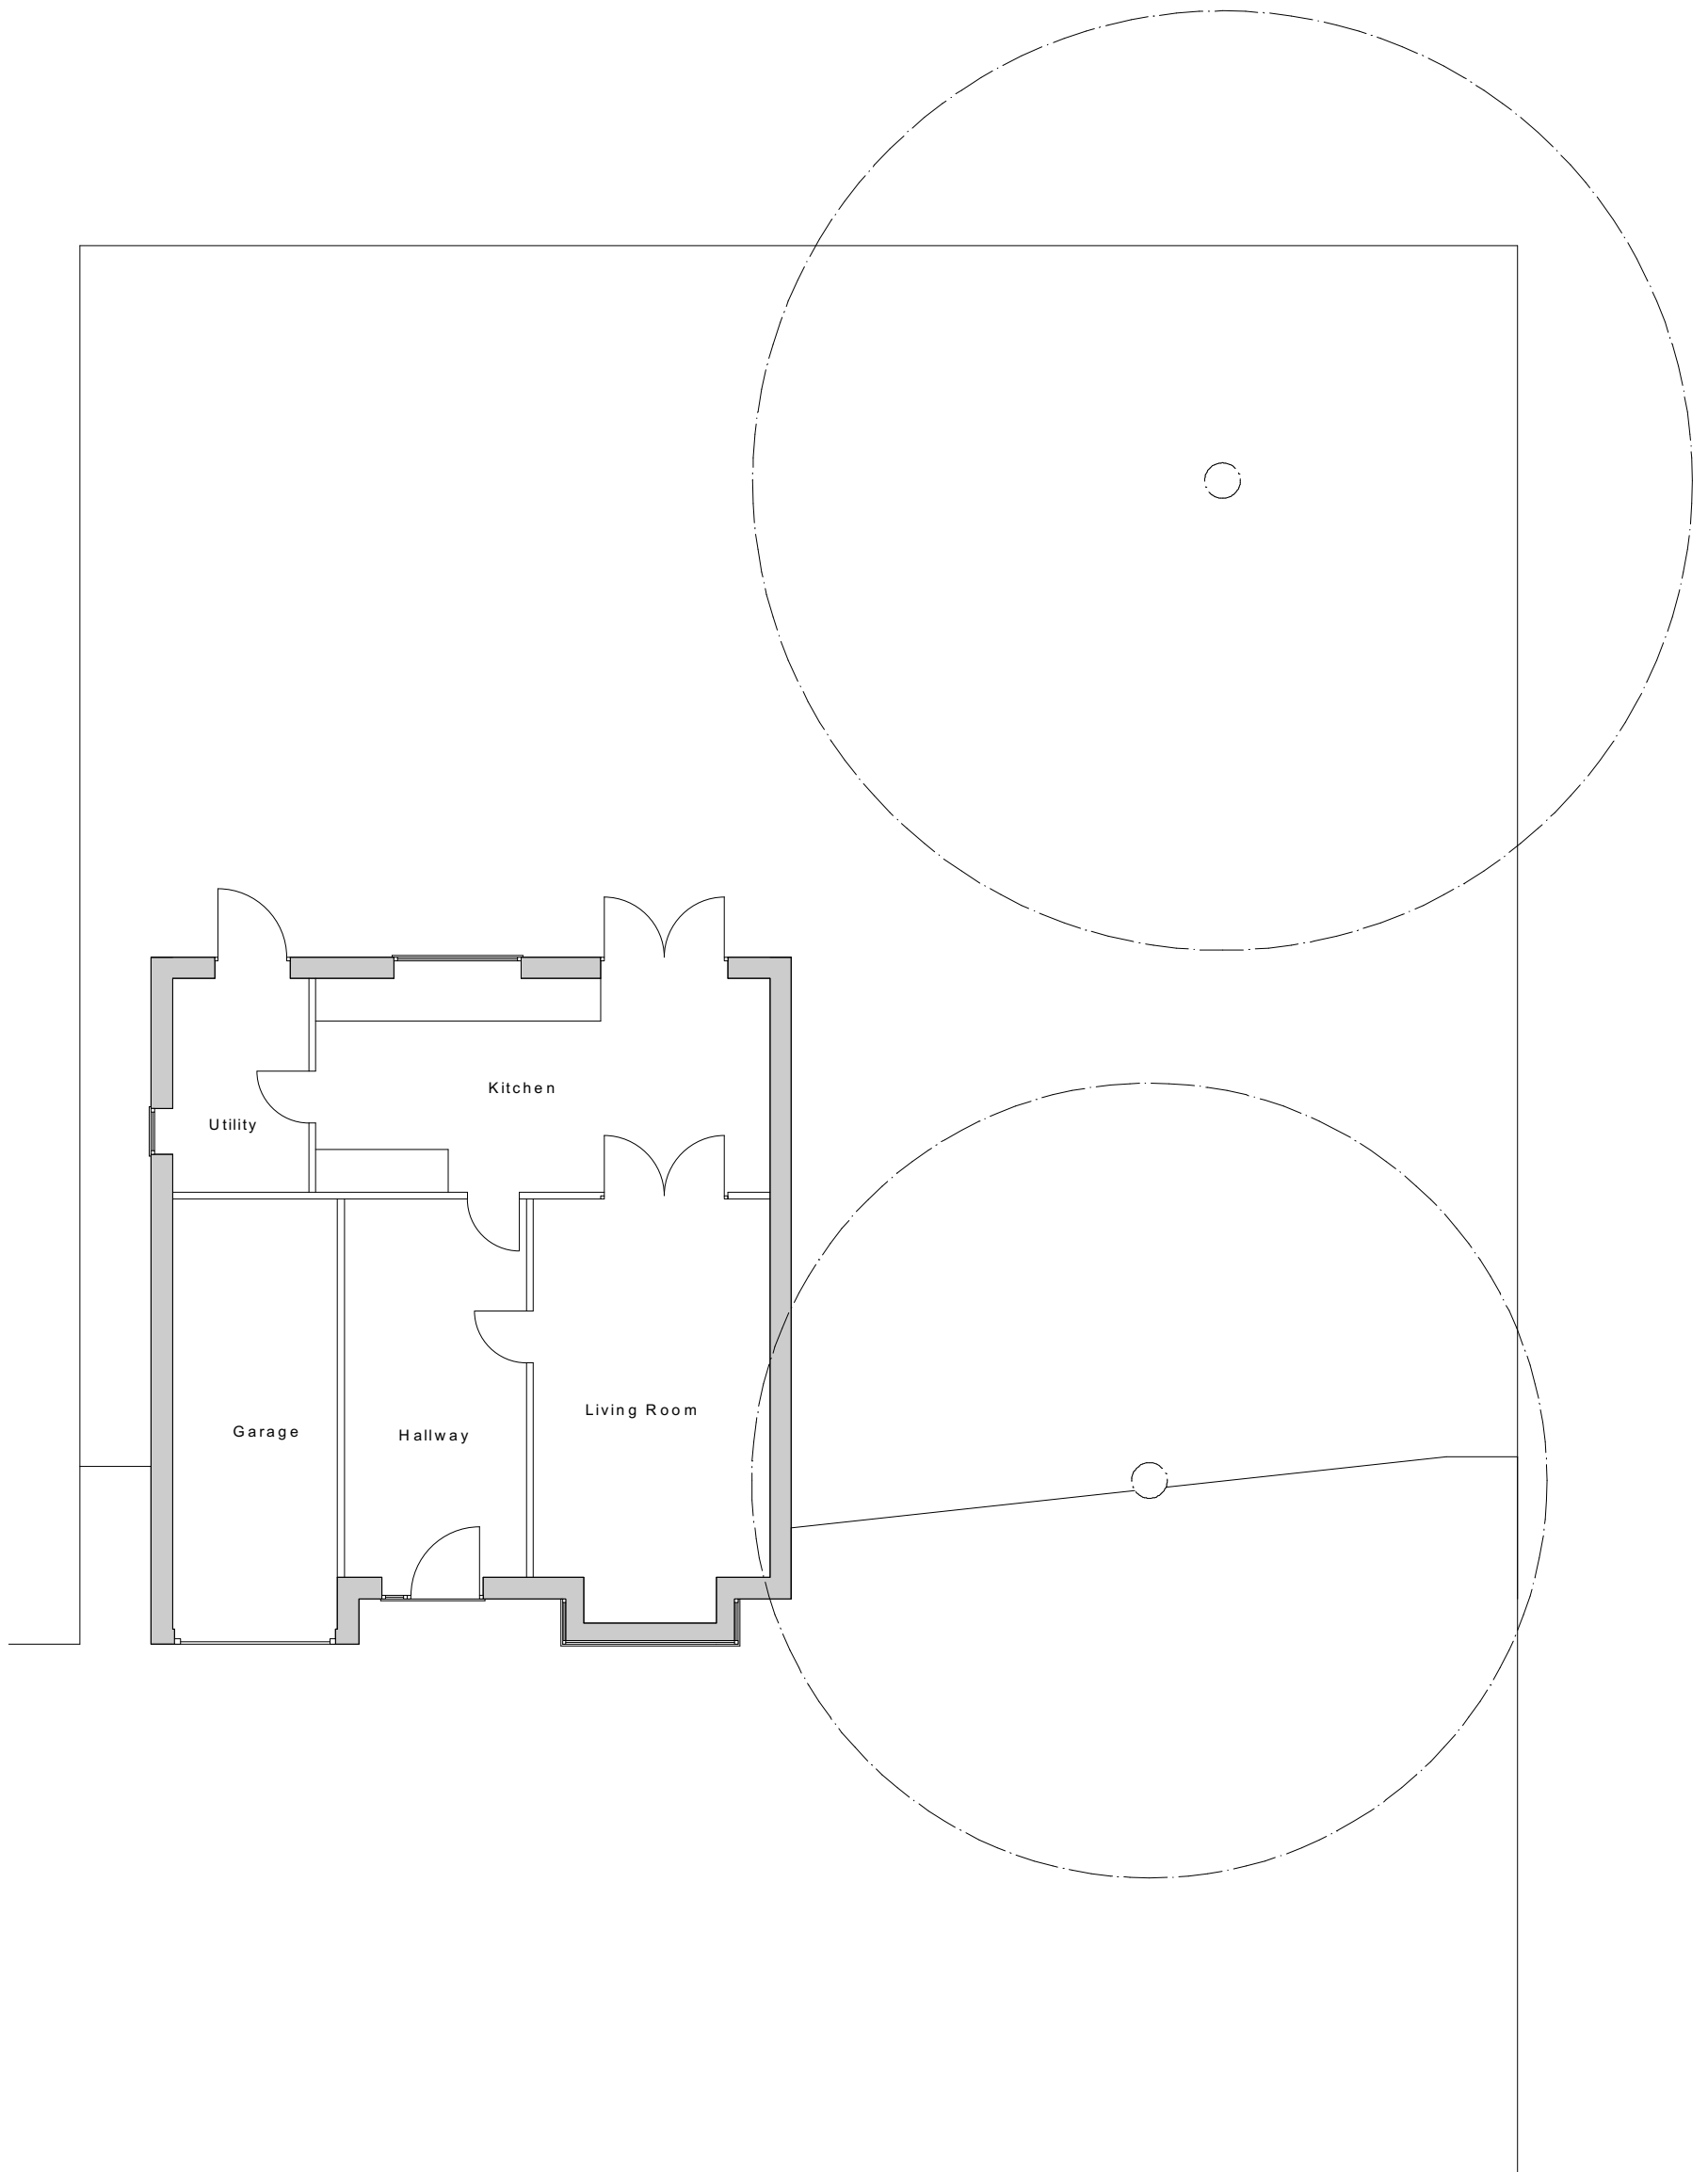






Existing Front Elevation

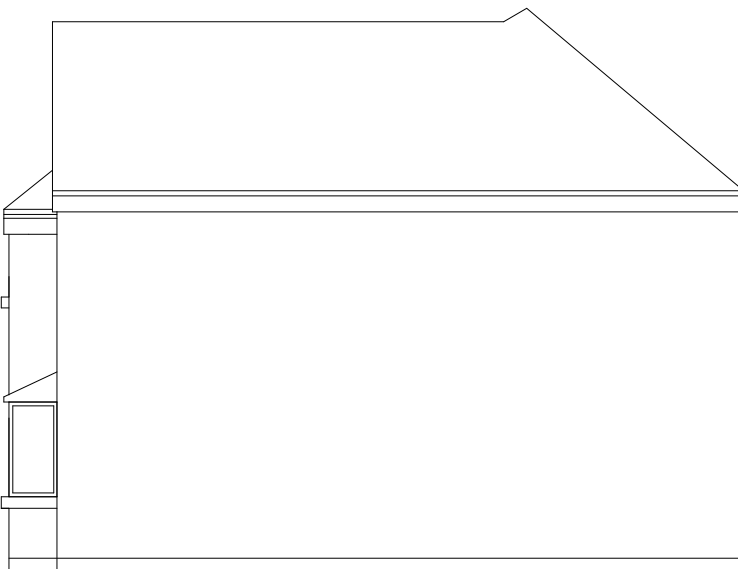


Existing Side North Elevation




Existing Rear Elevation

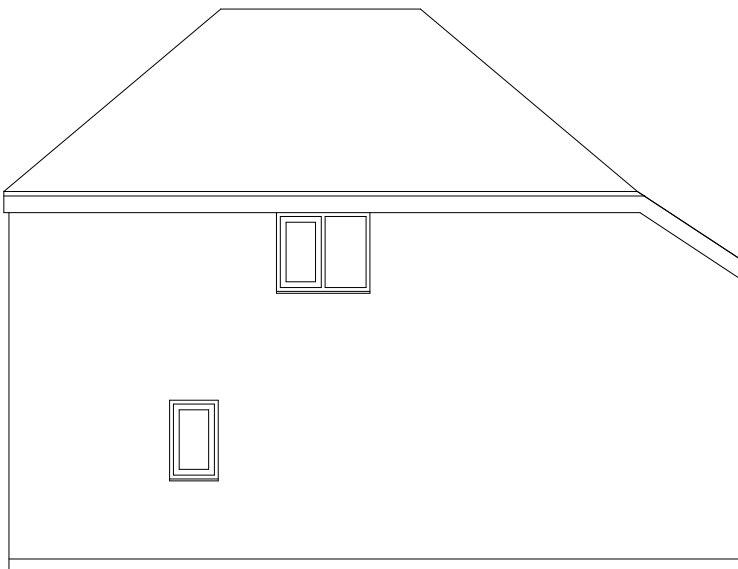

Existing Side South Elevation

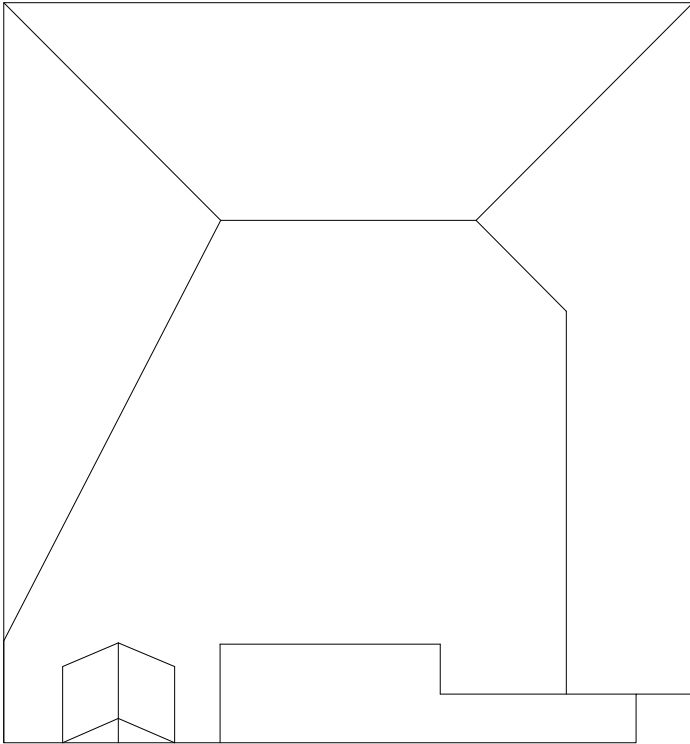


Existing Roof Plan

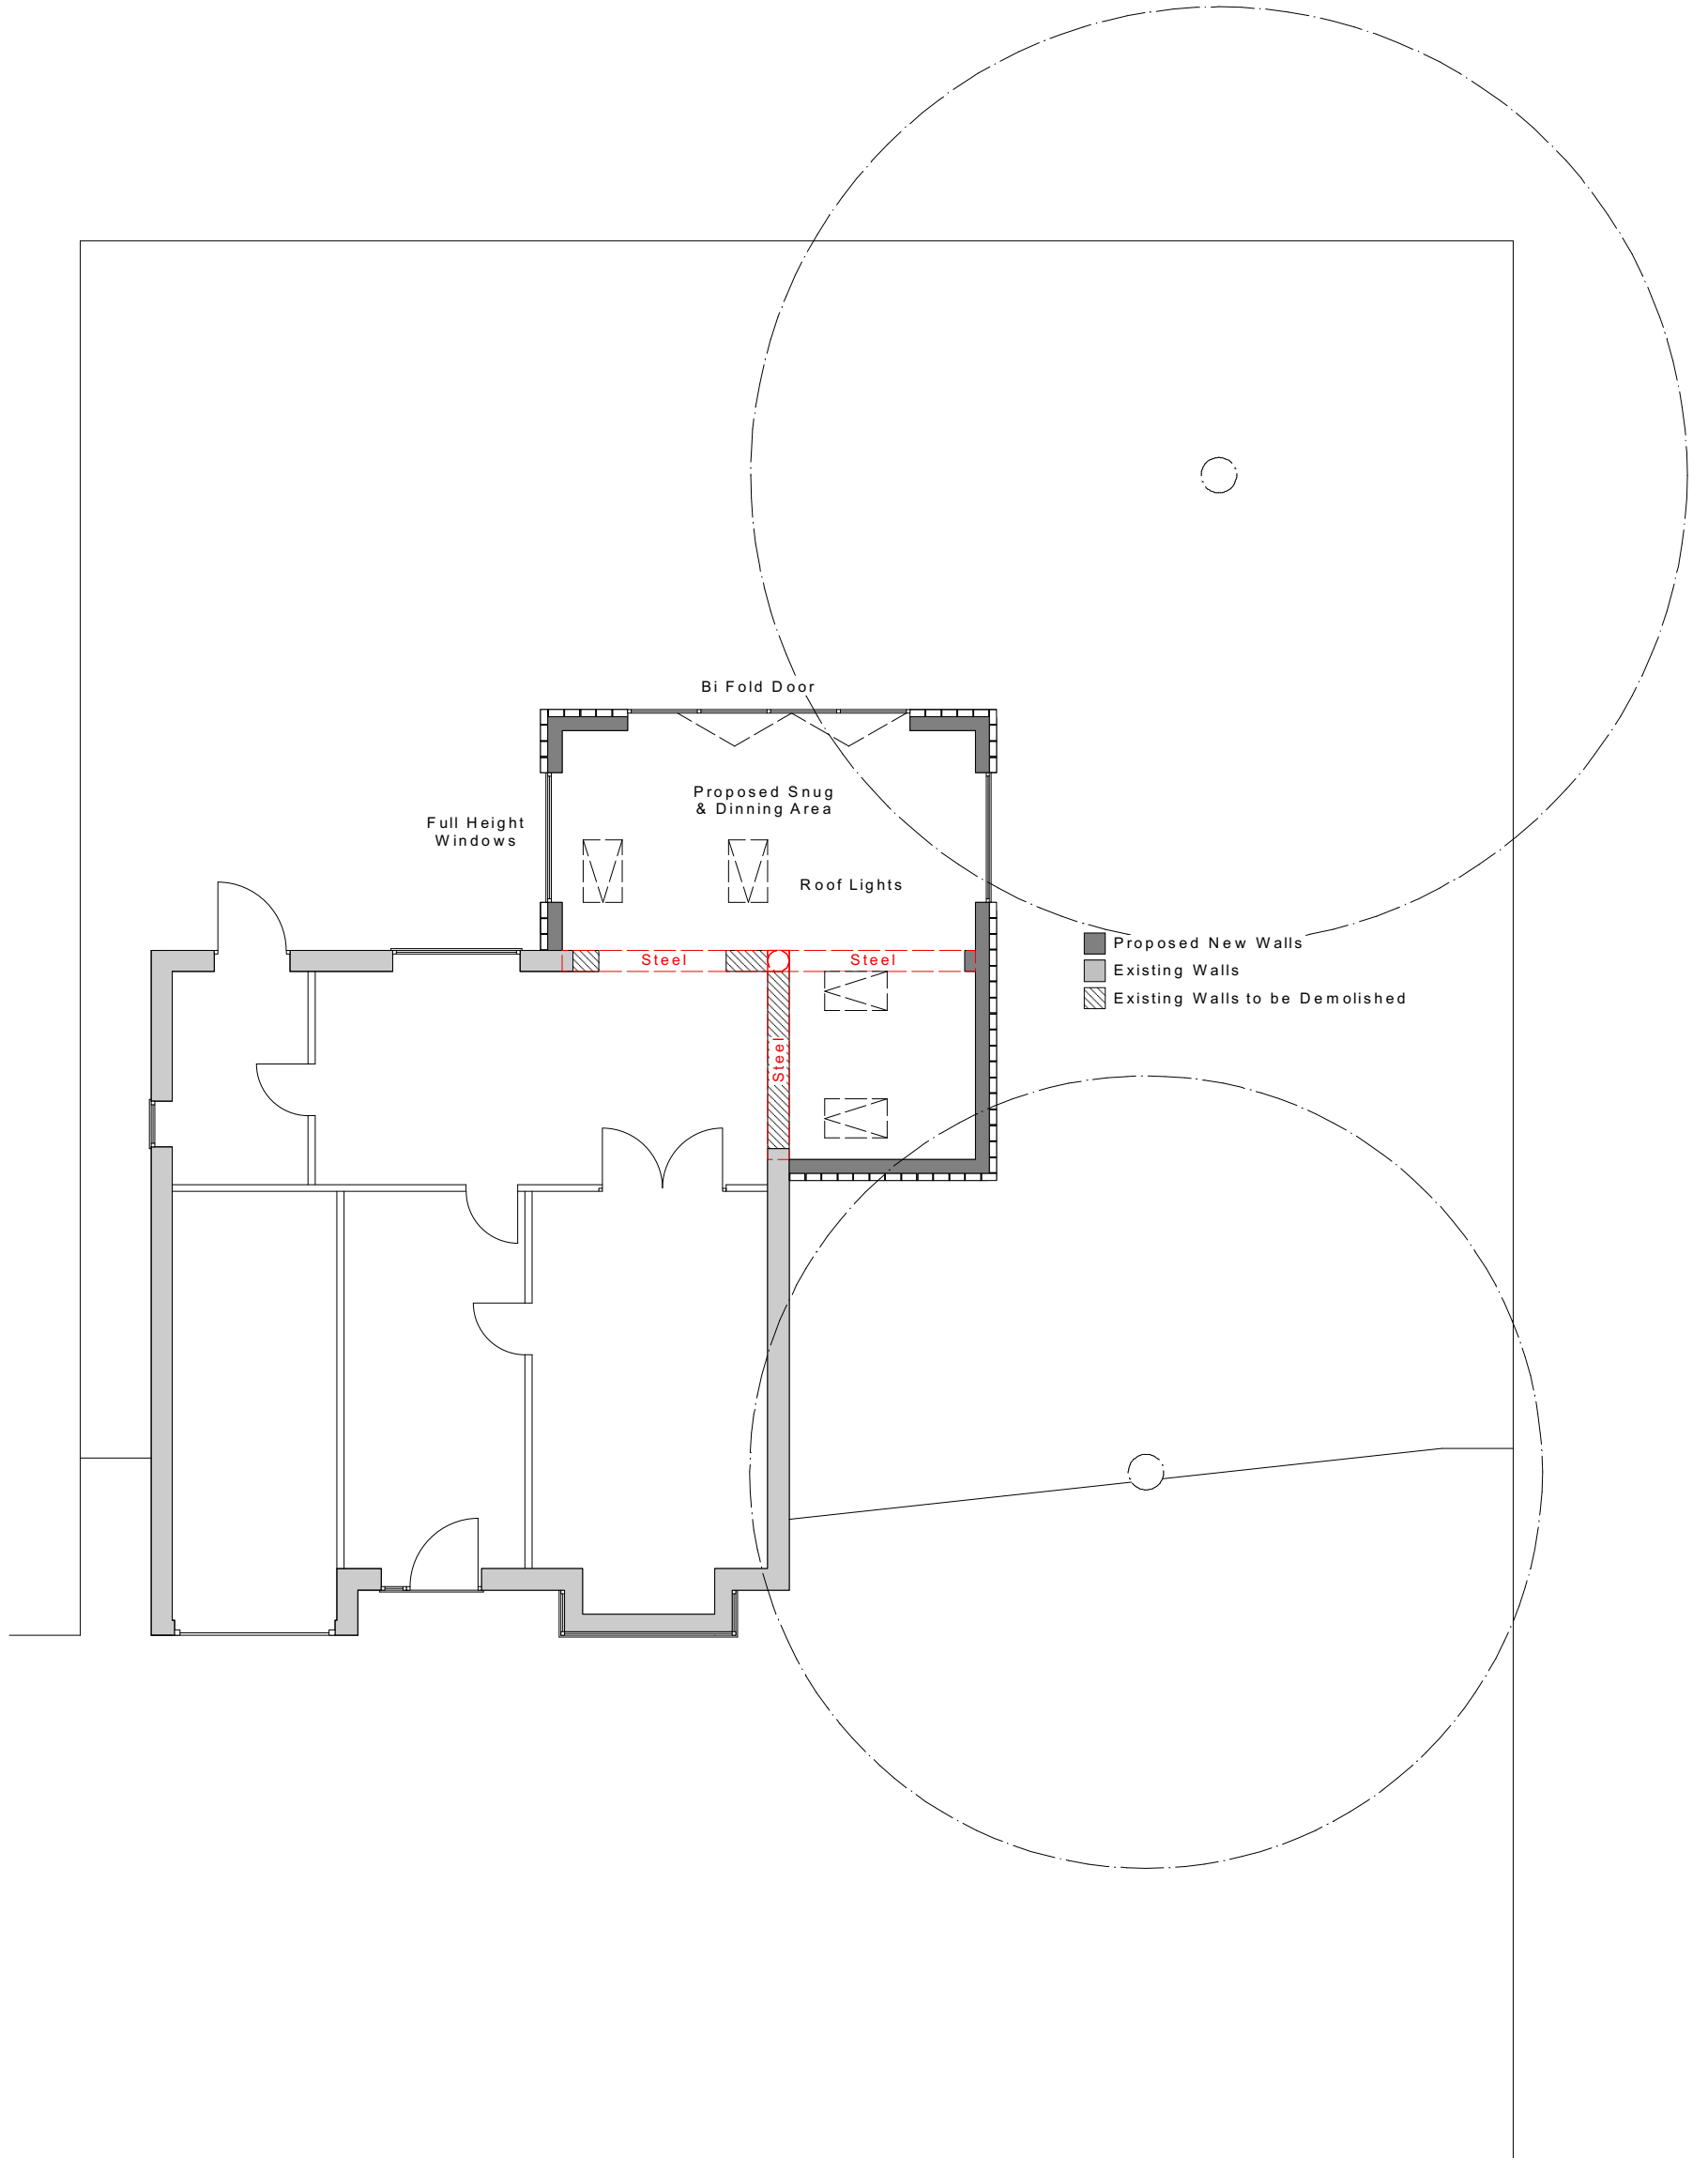





Proposed Front Elevation

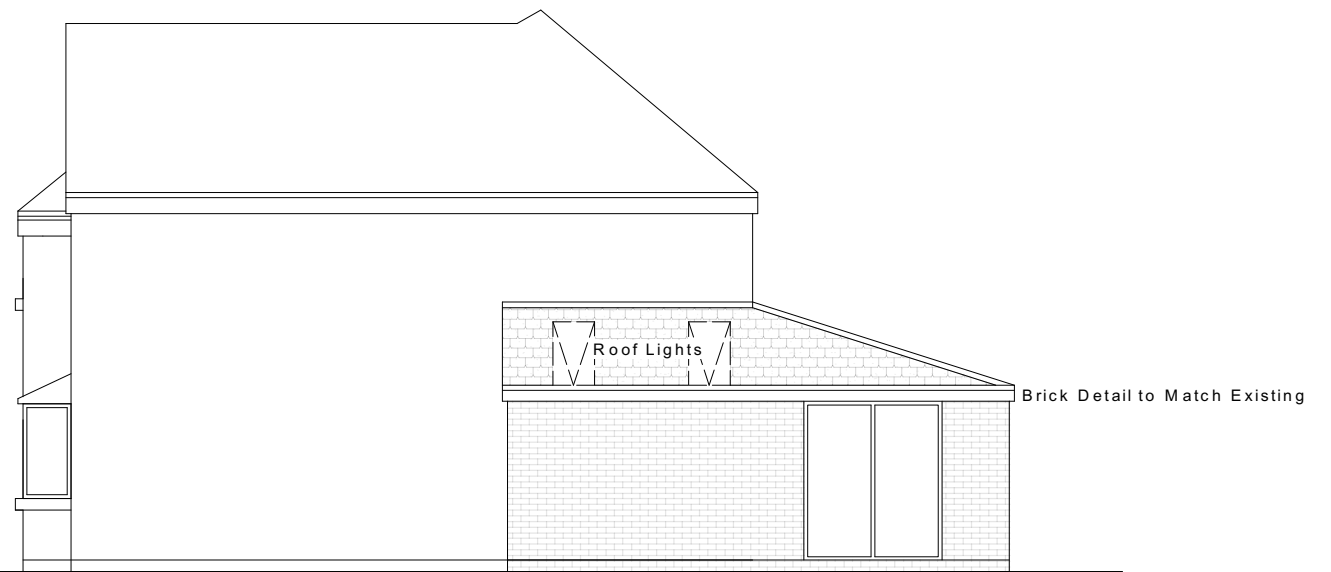


Proposed Side North Elevation

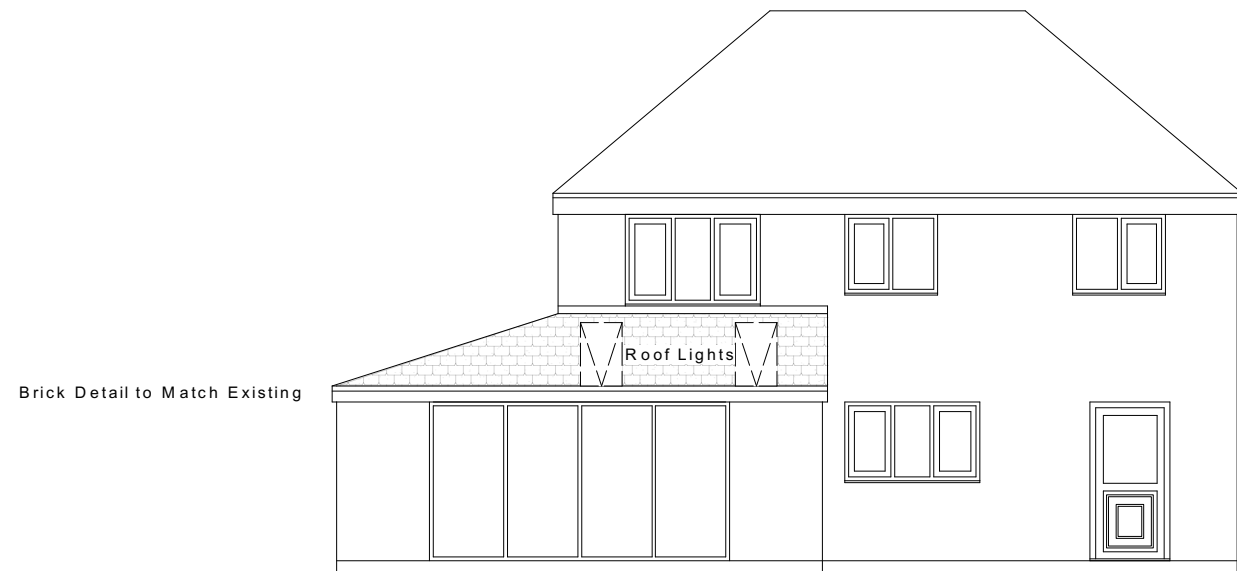

Proposed Rear Elevation

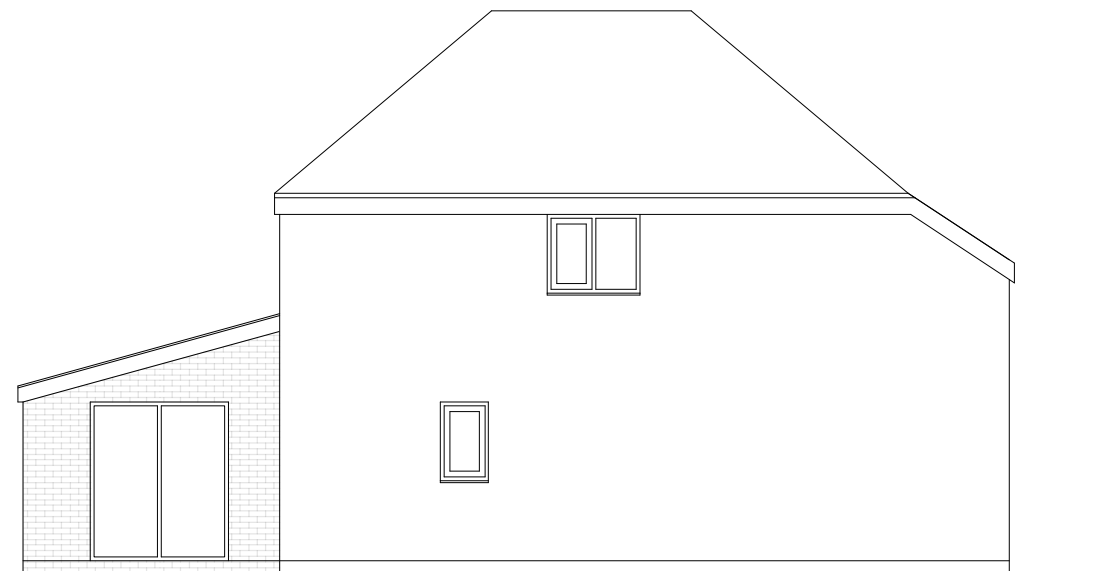

Proposed Side South Elevation

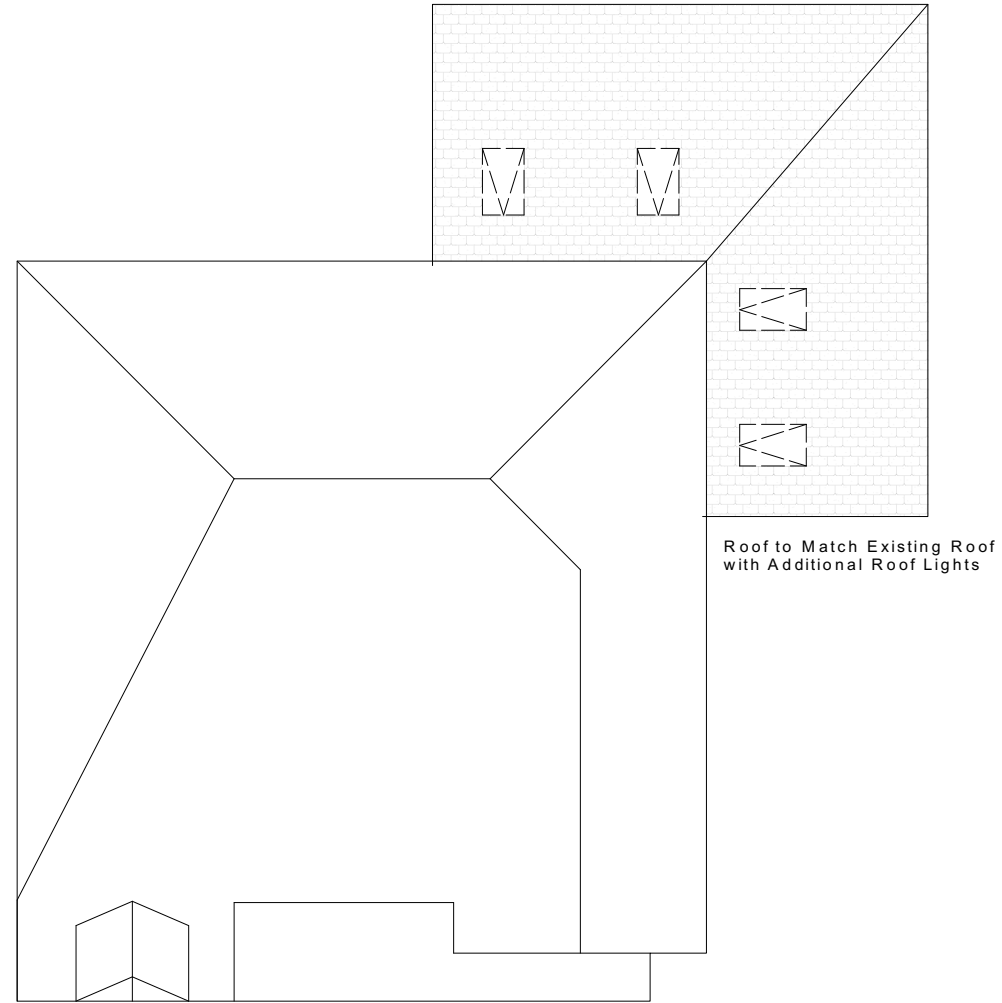

Proposed Roof Plan

Roof to Match Existing Roof
with Additional Roof Lights