


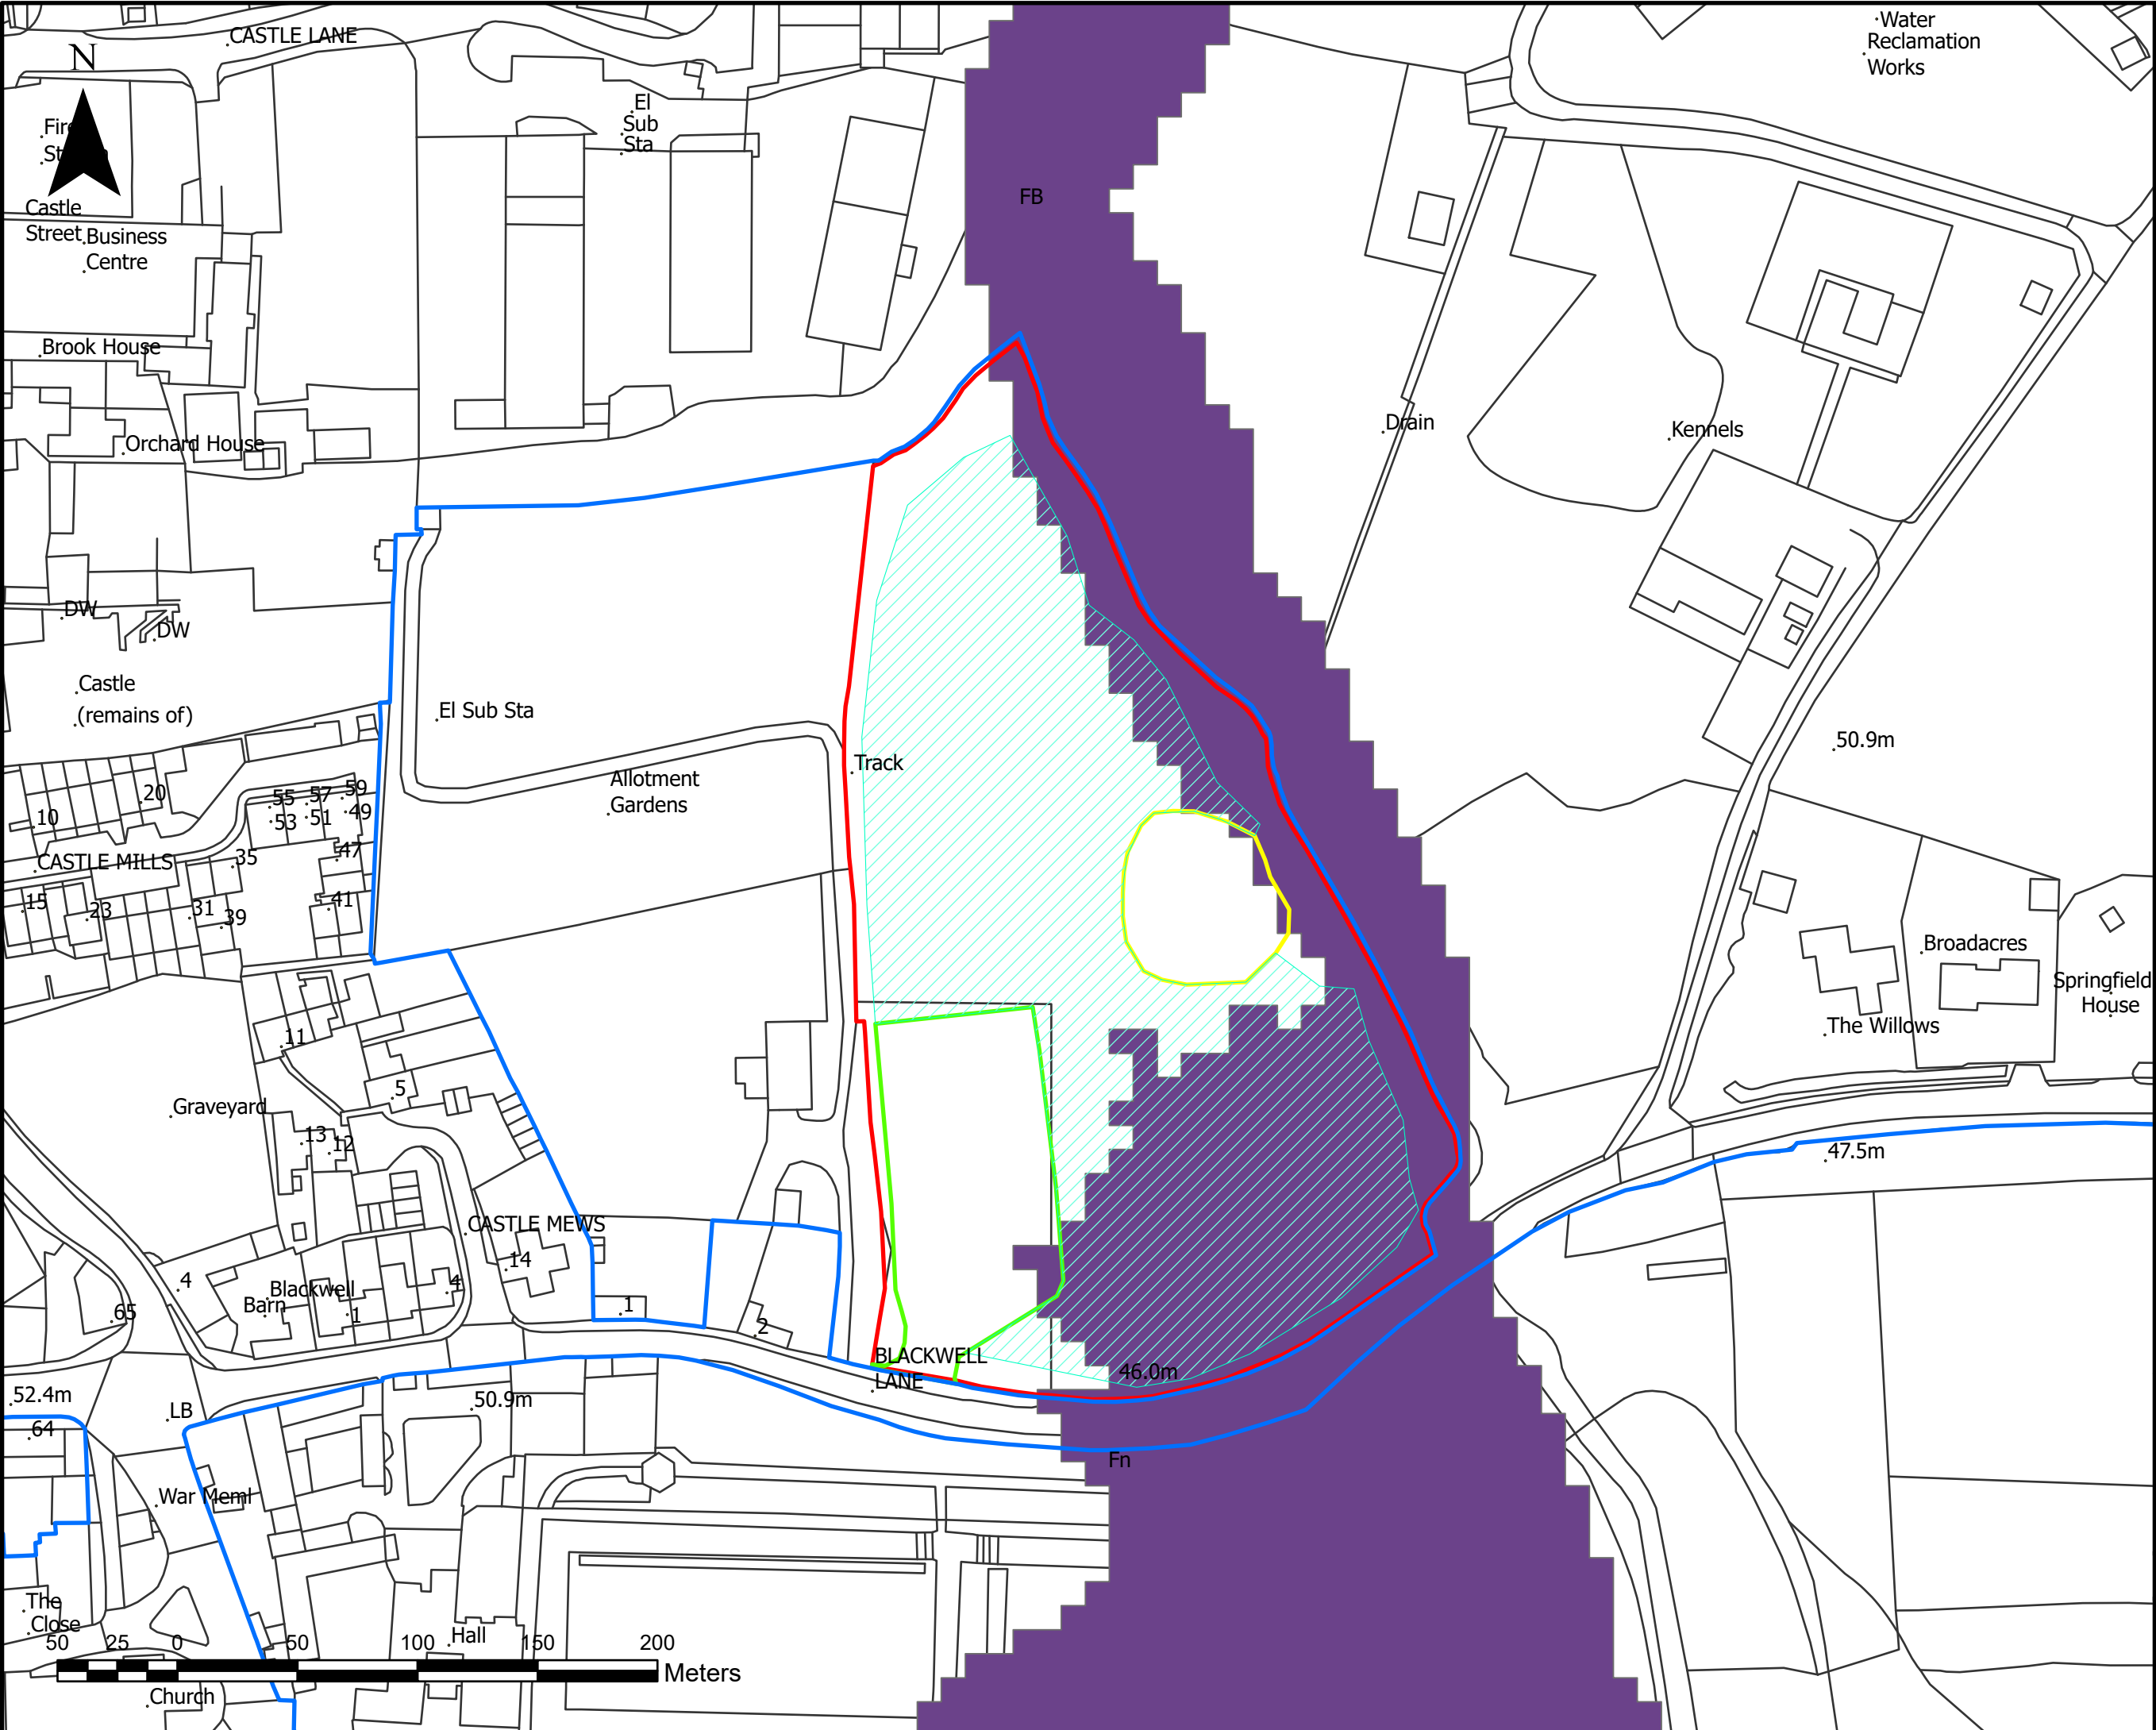

MELBOURNE HALL

CHANGE OF USE APPLICATION

Flood_Zones

Application Site

Attenuation Basin

Car Park


Field

Drawing Name:
Melbourne Hall
Proposed Car Park

Drawing No:
16065/MH/CarPark/Flood

Scale: 1:1250 Paper: A3

Date: April 25th 2022

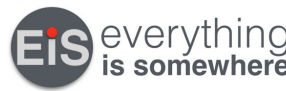

everything
is somewhere