


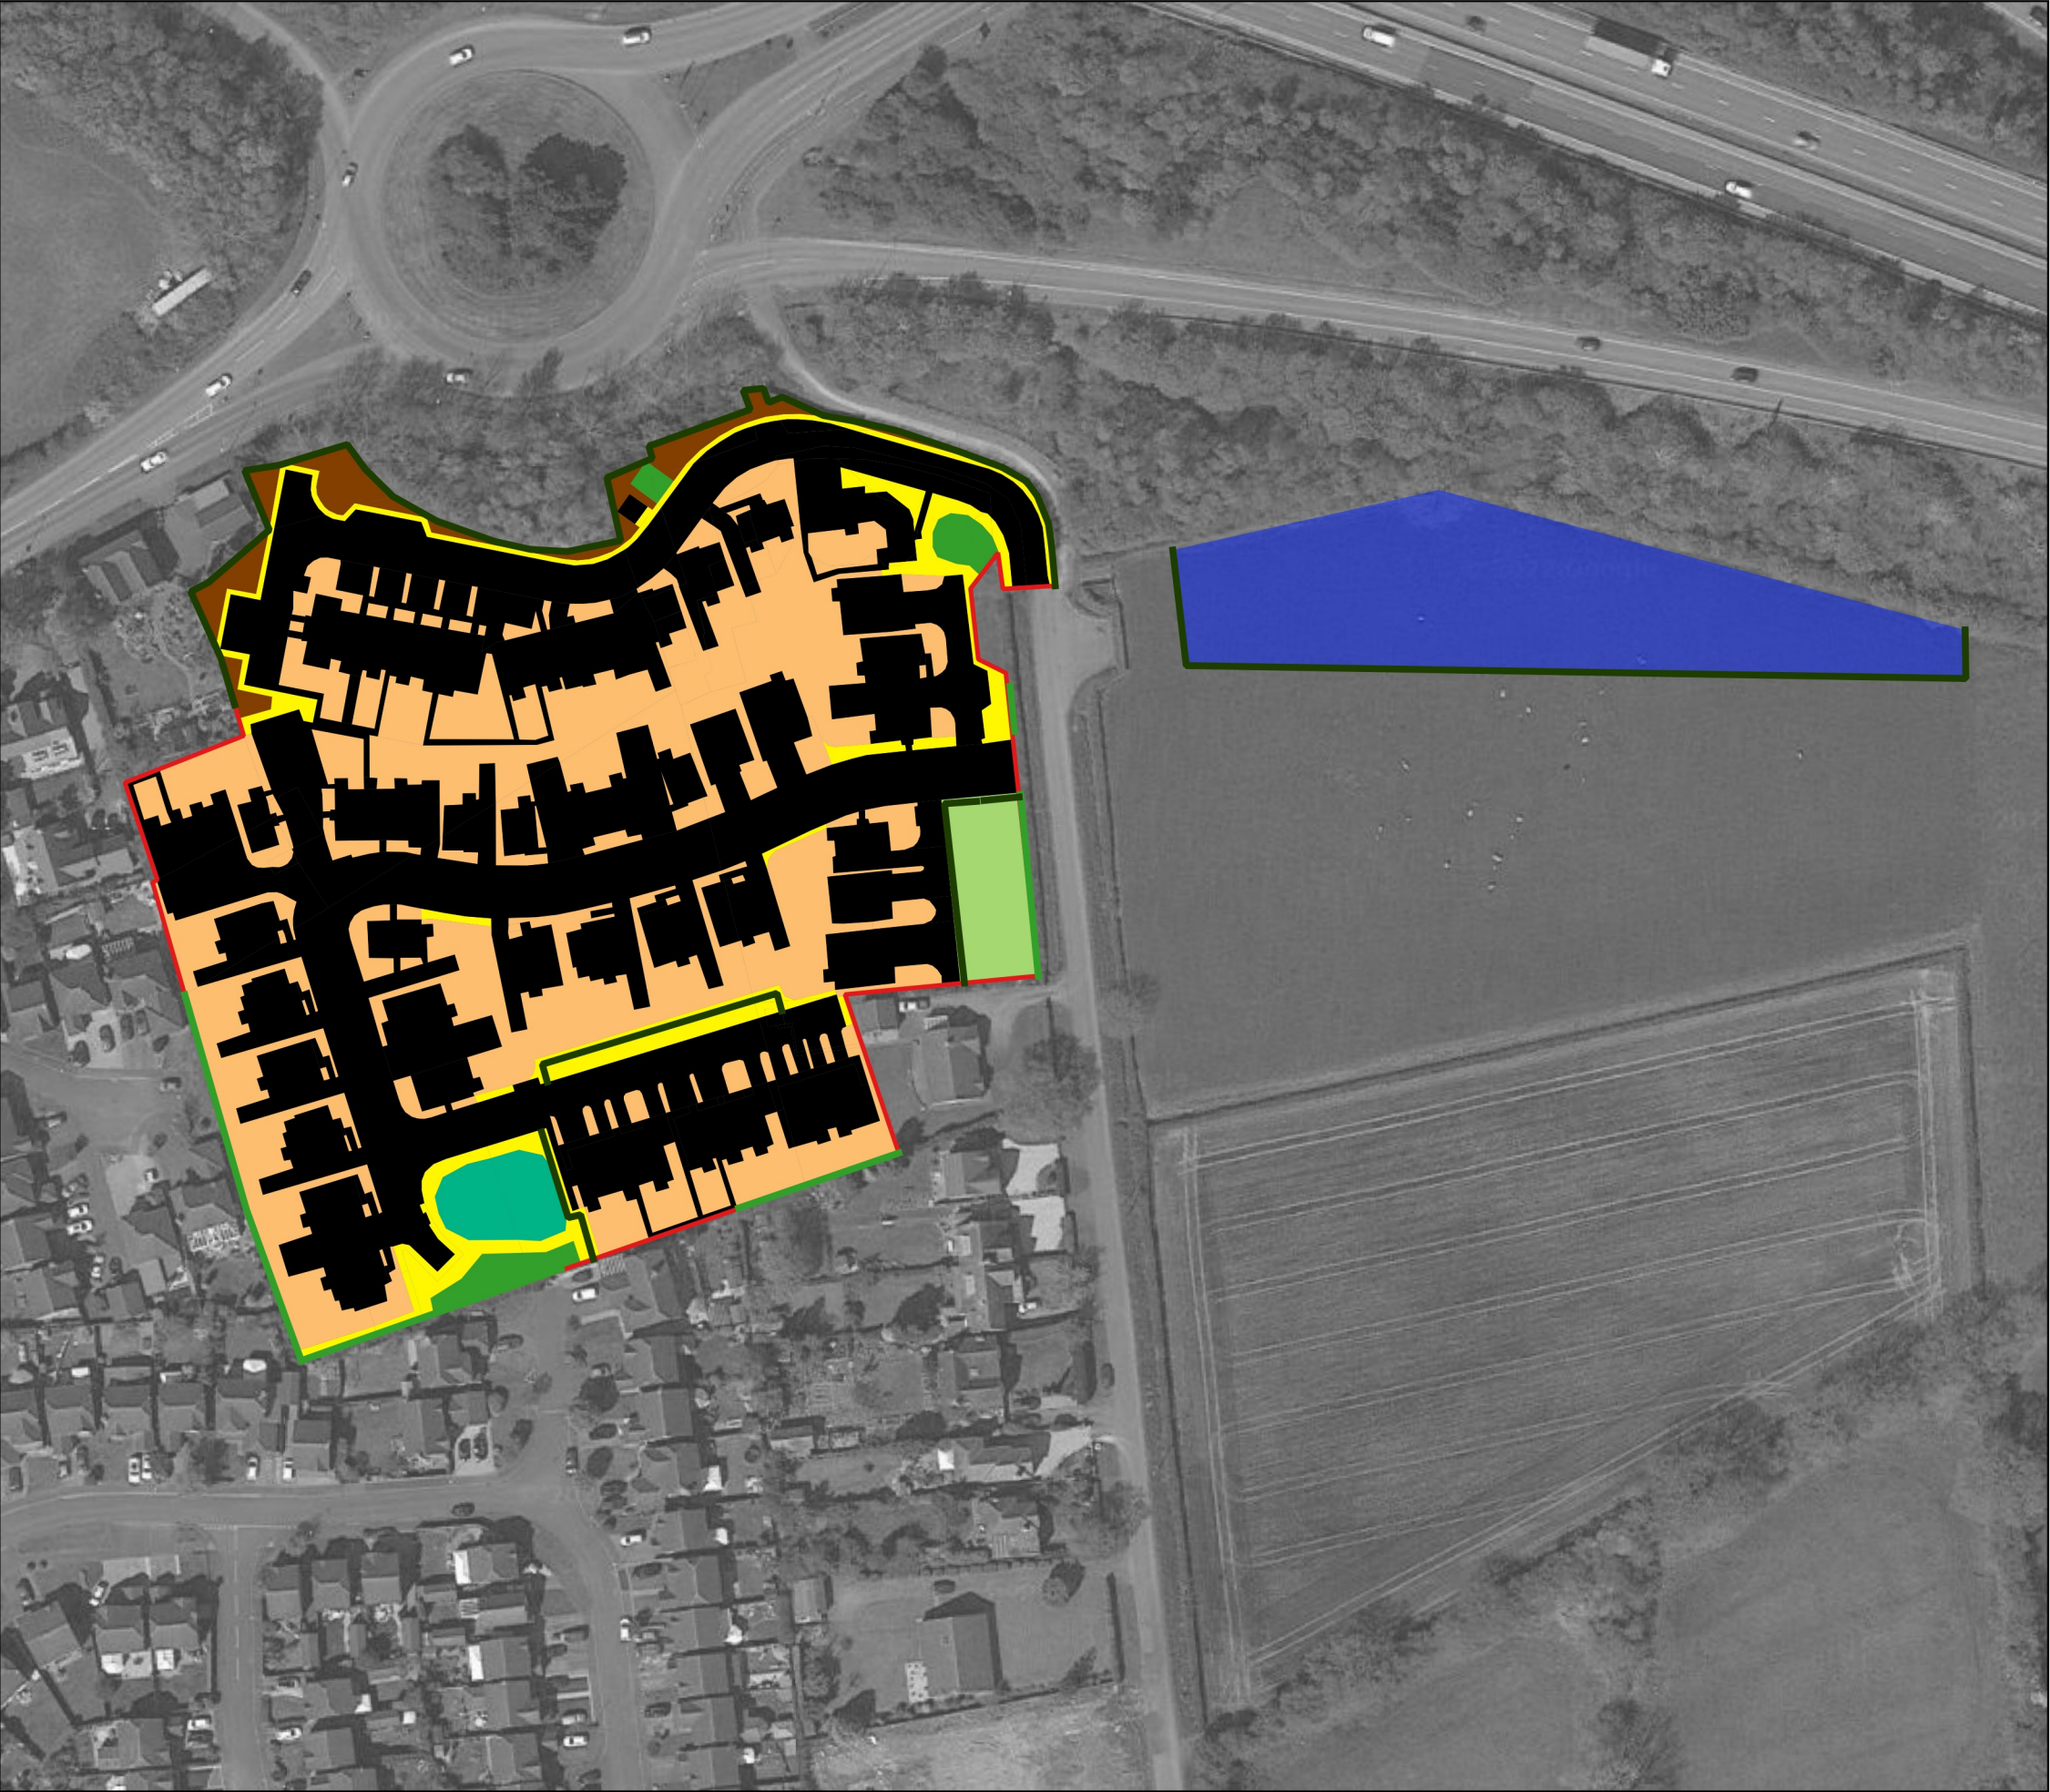


This drawing is the property of FPCR Environment and Design Ltd and is issued on the condition it is not reproduced, retained or disclosed to any unauthorised person, either wholly or in part without written consent of FPCR Environment and Design Ltd.

Ordnance Survey material - Crown Copyright. All rights reserved.
Licence Number: 100019980

Key:

- Site Boundary
- Habitats 030222**
- Attenuation Basin
- Amenity Grassland
- Dwellings & Hardstanding
- Gardens
- Mixed Scrub
- Play Area
- Semi-Improved Grassland
- Retained Hedgerow
- New Native Species Rich Hedgerow Planting (Onsite and Offsite)
- Offsite Land (0.32ha Mixed Scrub, Good Condition)

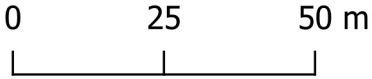

client
Morris Homes
project
**Lucas Lane,
Hilton**
drawing title
PROPOSED BIA HABITAT PLAN

scale @ A3
1:1250
drawn
MPG/KDG
issue
3/2/2022

drawing / figure number
Figure 1
rev
Rev E