

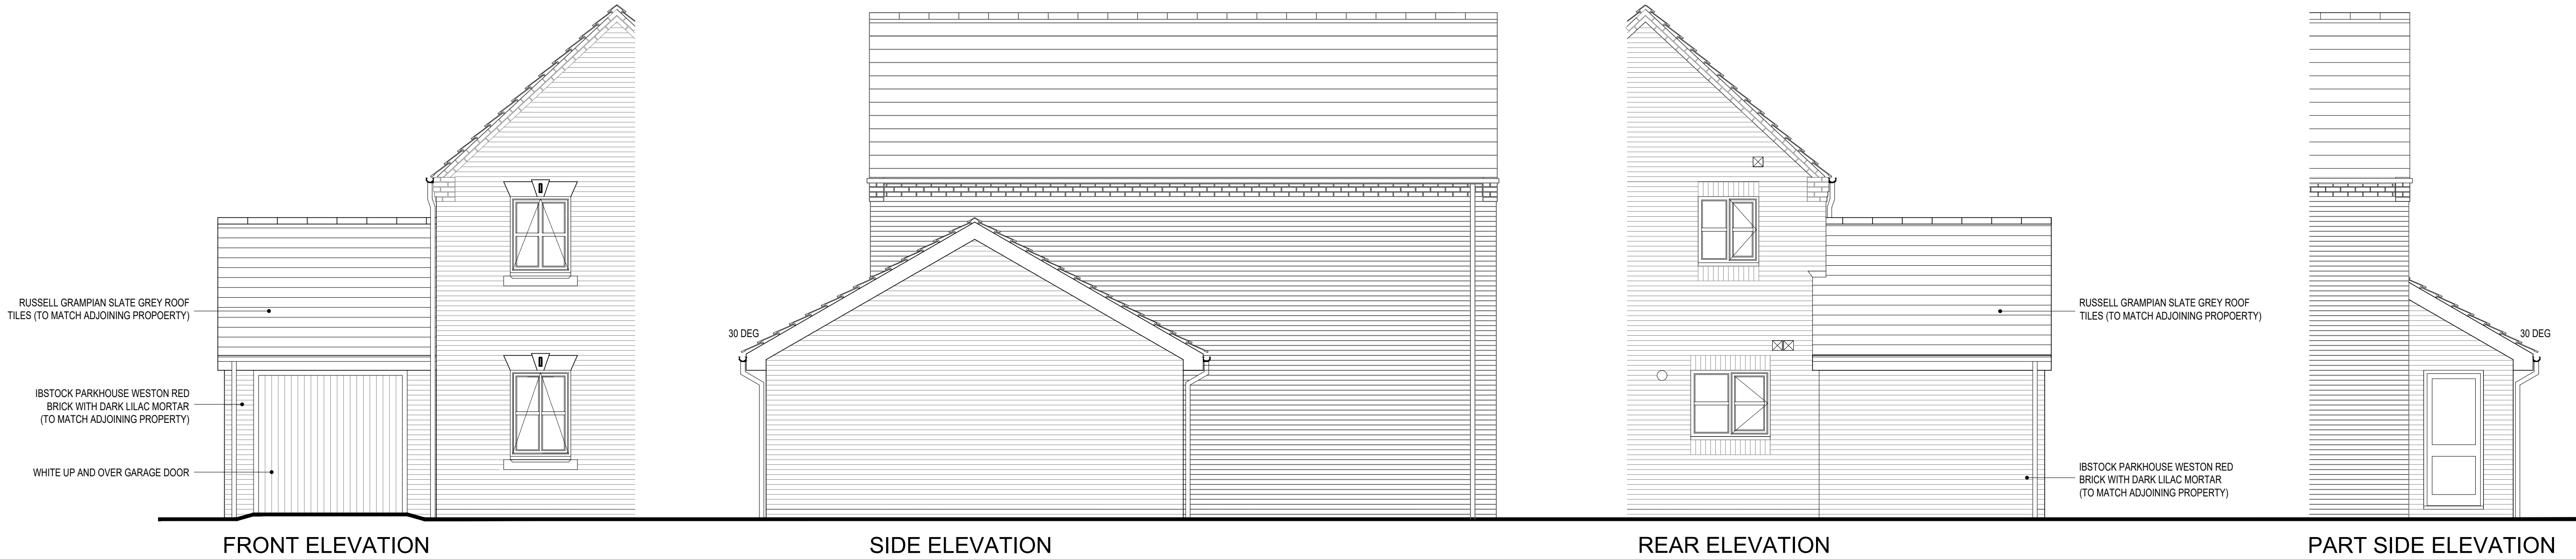


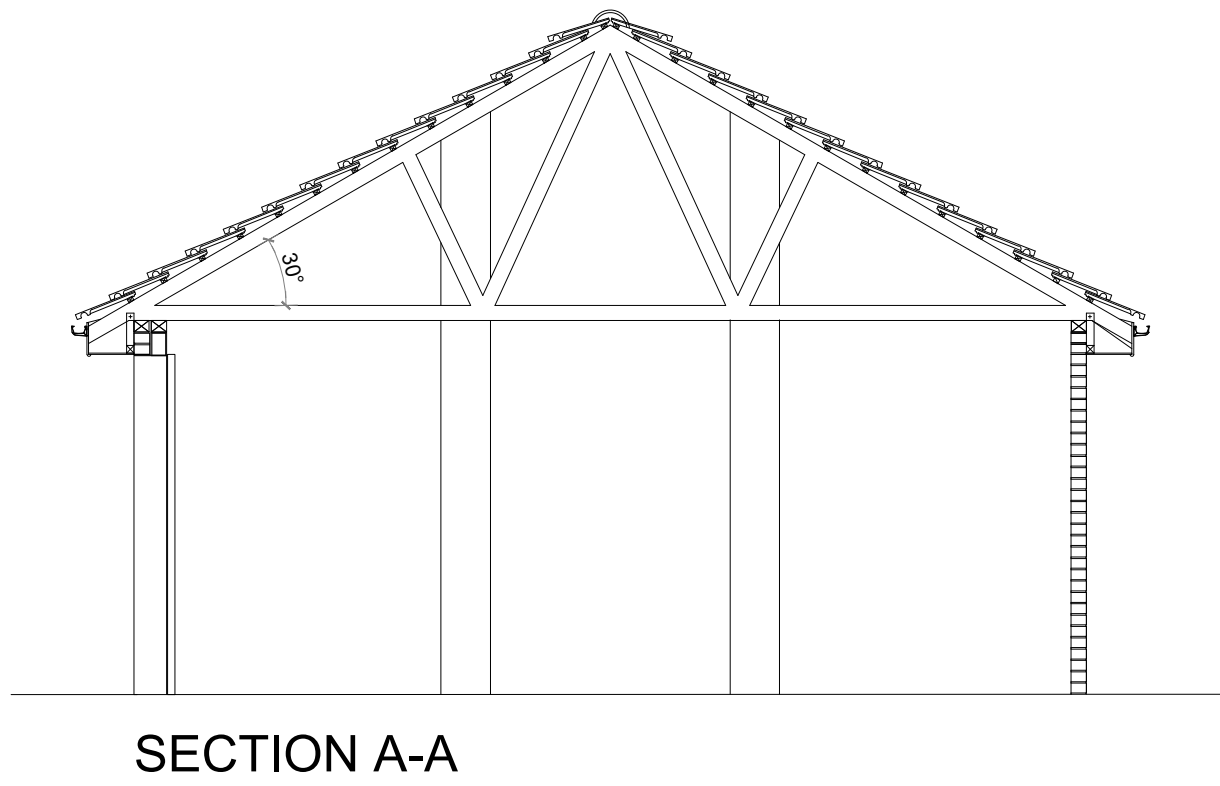

GARAGE - BRICK ATTACHED TO DWELLING (PLOT 03)

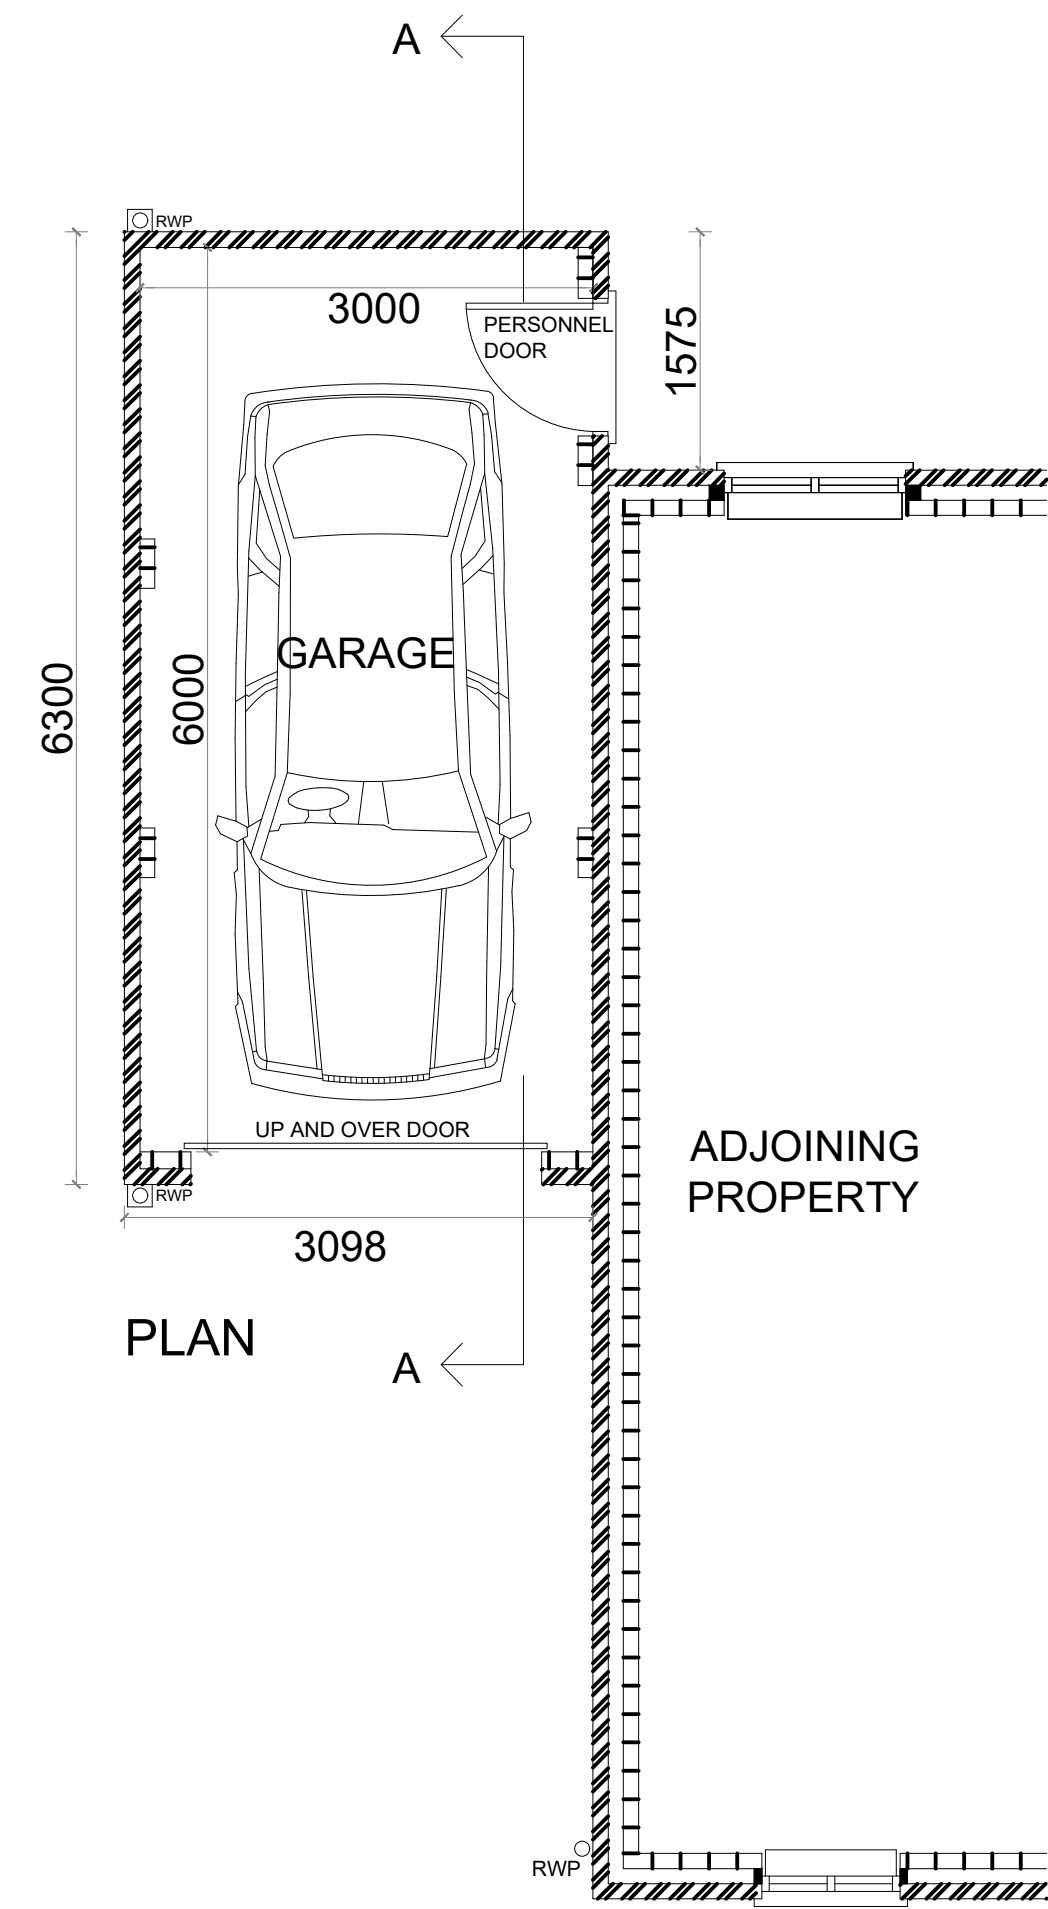

REV	DESCRIPTION	DATE	INIT		
MORRIS Morris Homes (Midlands) Limited Morland House Unit 15 Davy Court Rugby CV23 0UZ Tel: (01788) 557 900					
Job Title LUCAS LANE, HILTON					
Dwg. Title GARAGE DETAILS ATTACHED (PLOT 03)					
date	drawn	checked	scale	dwg.no	rev
JUN'21	APTM	KP	1:50@A1	M037/GD/01	-