


BASED ON TOPOGRAPHICAL SURVEY
PREPARED BY AXIS SURVEYS


17 FEBRUARY 2022

PROJECT NUMBER 3343-2022

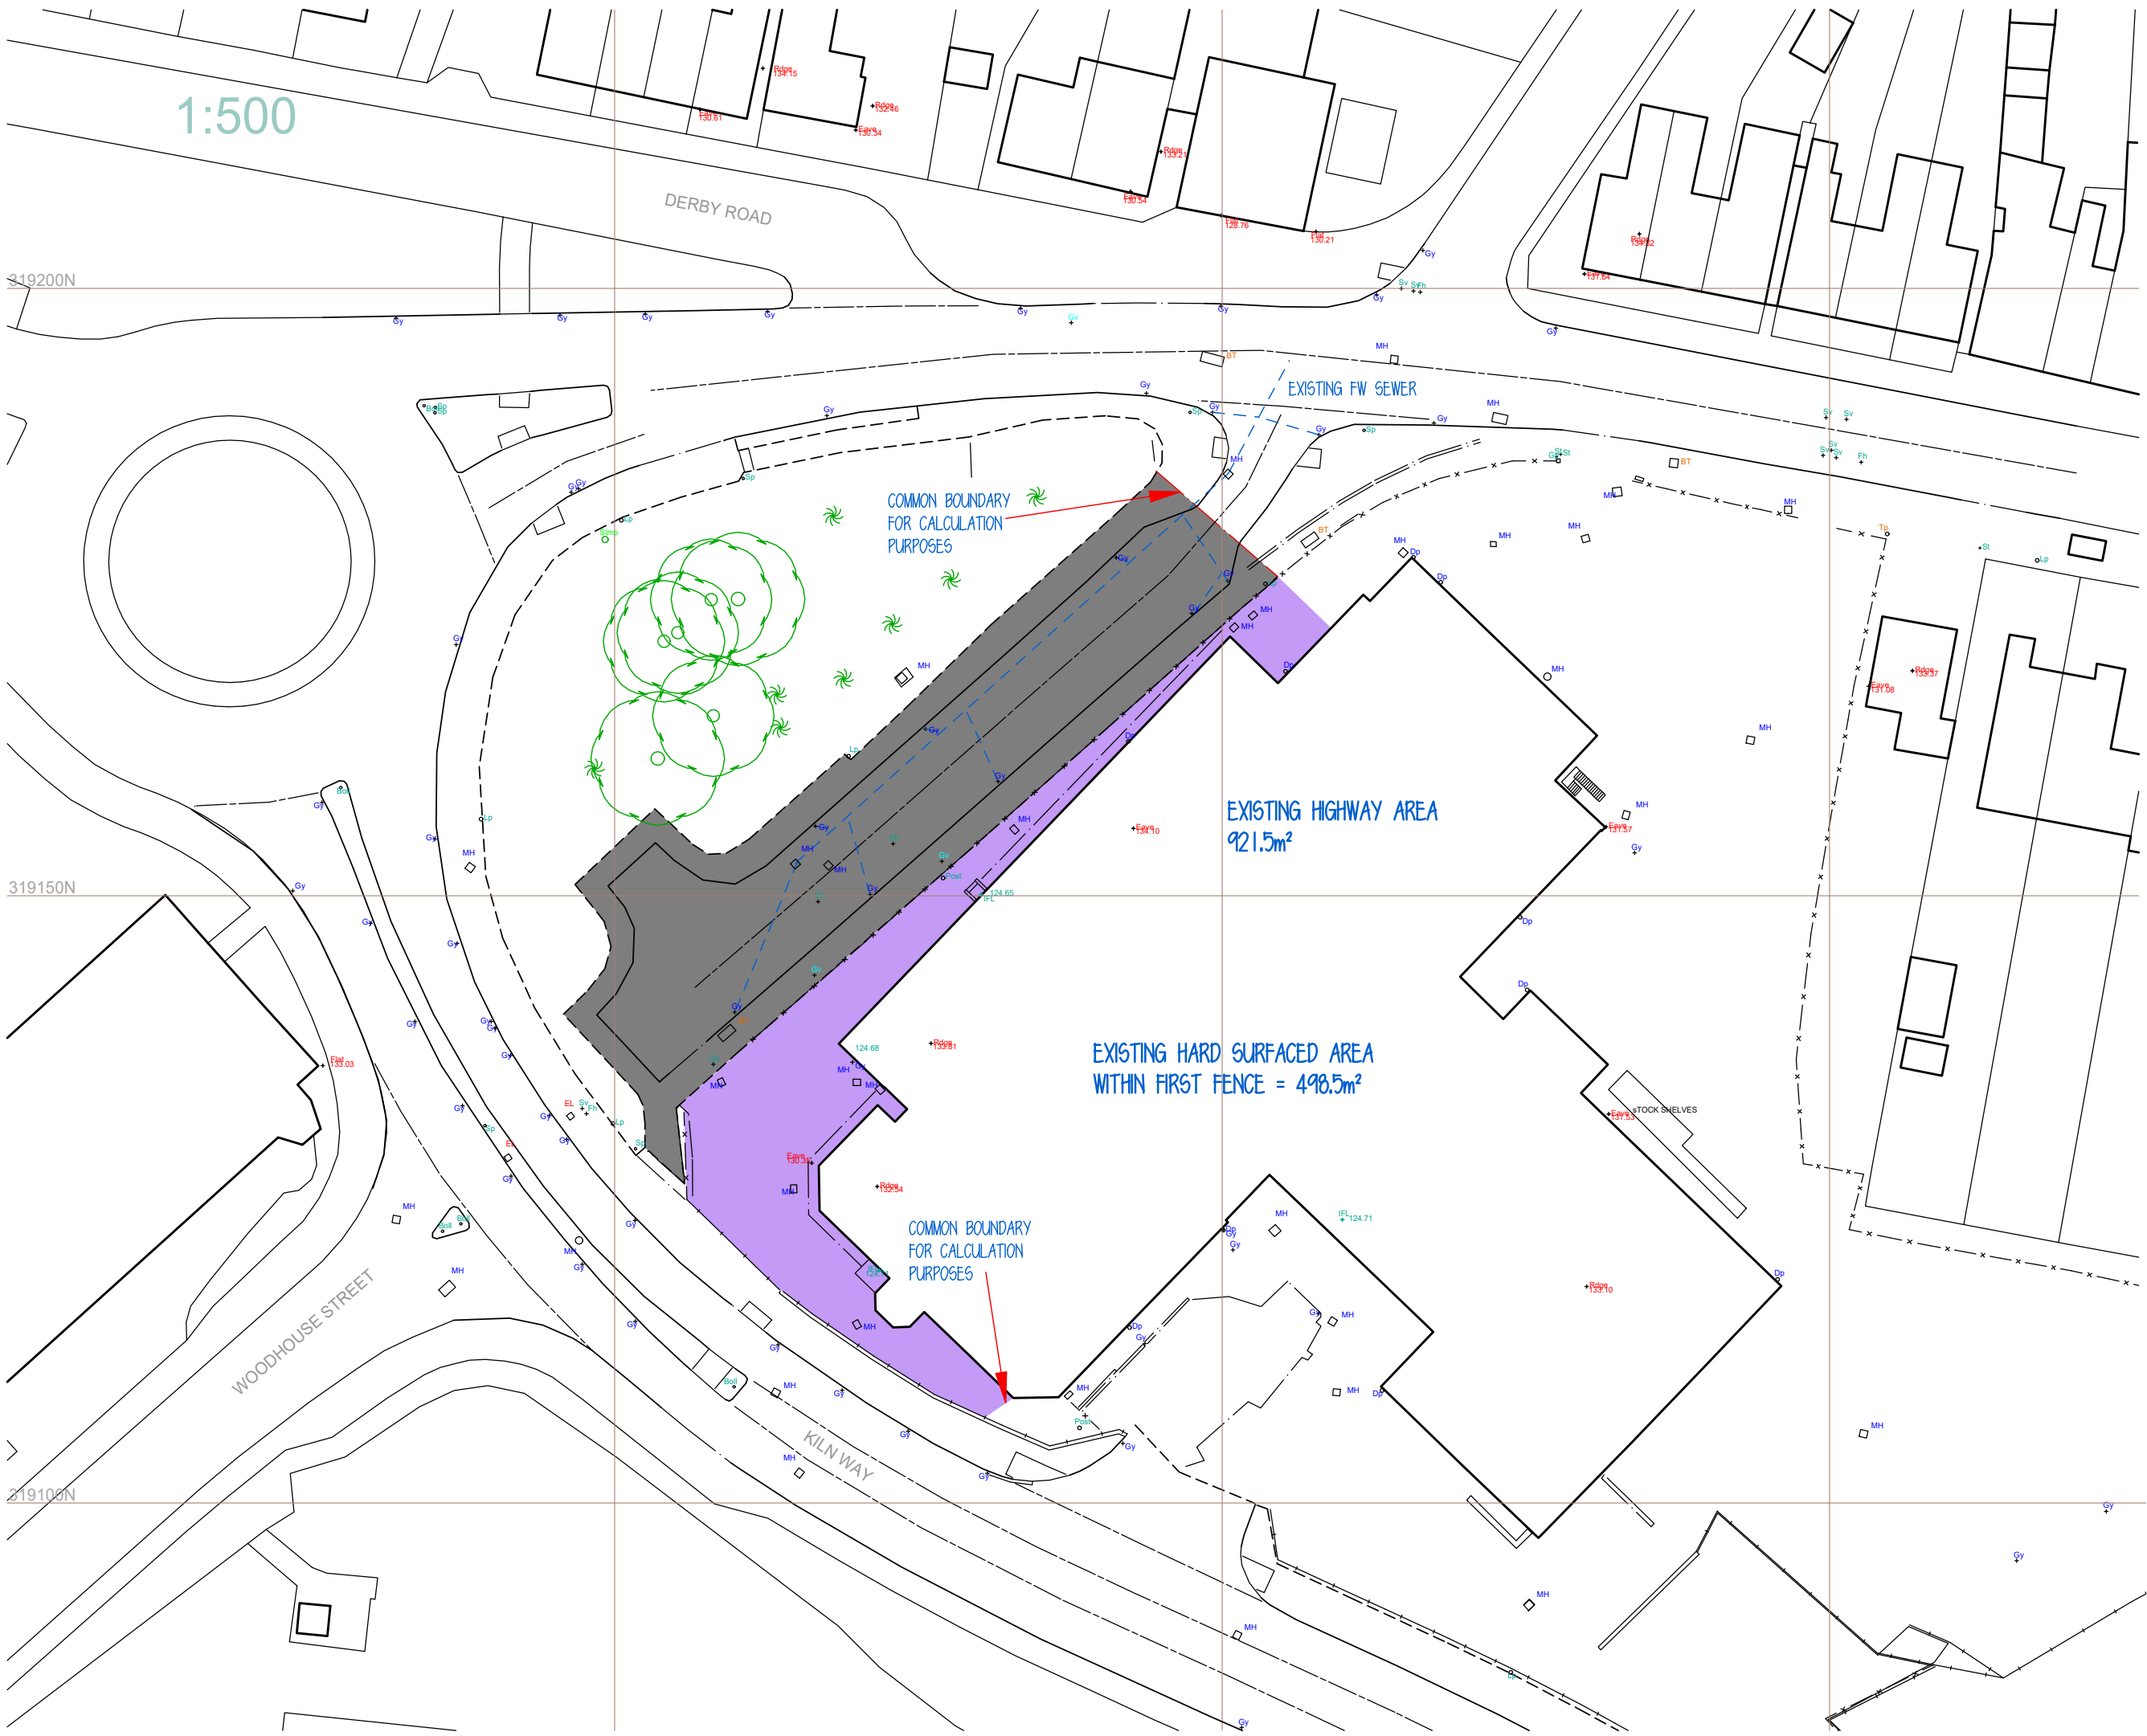

EXISTING SOLID SURFACE AREA CALCULATED TO
COMMON BOUNDARY FOR CALCULATION
PURPOSES = 1420m²

REDUCTION IN SOLID BOUND AREA
PROPOSED WITH NEW SCHEME = 264.4m²

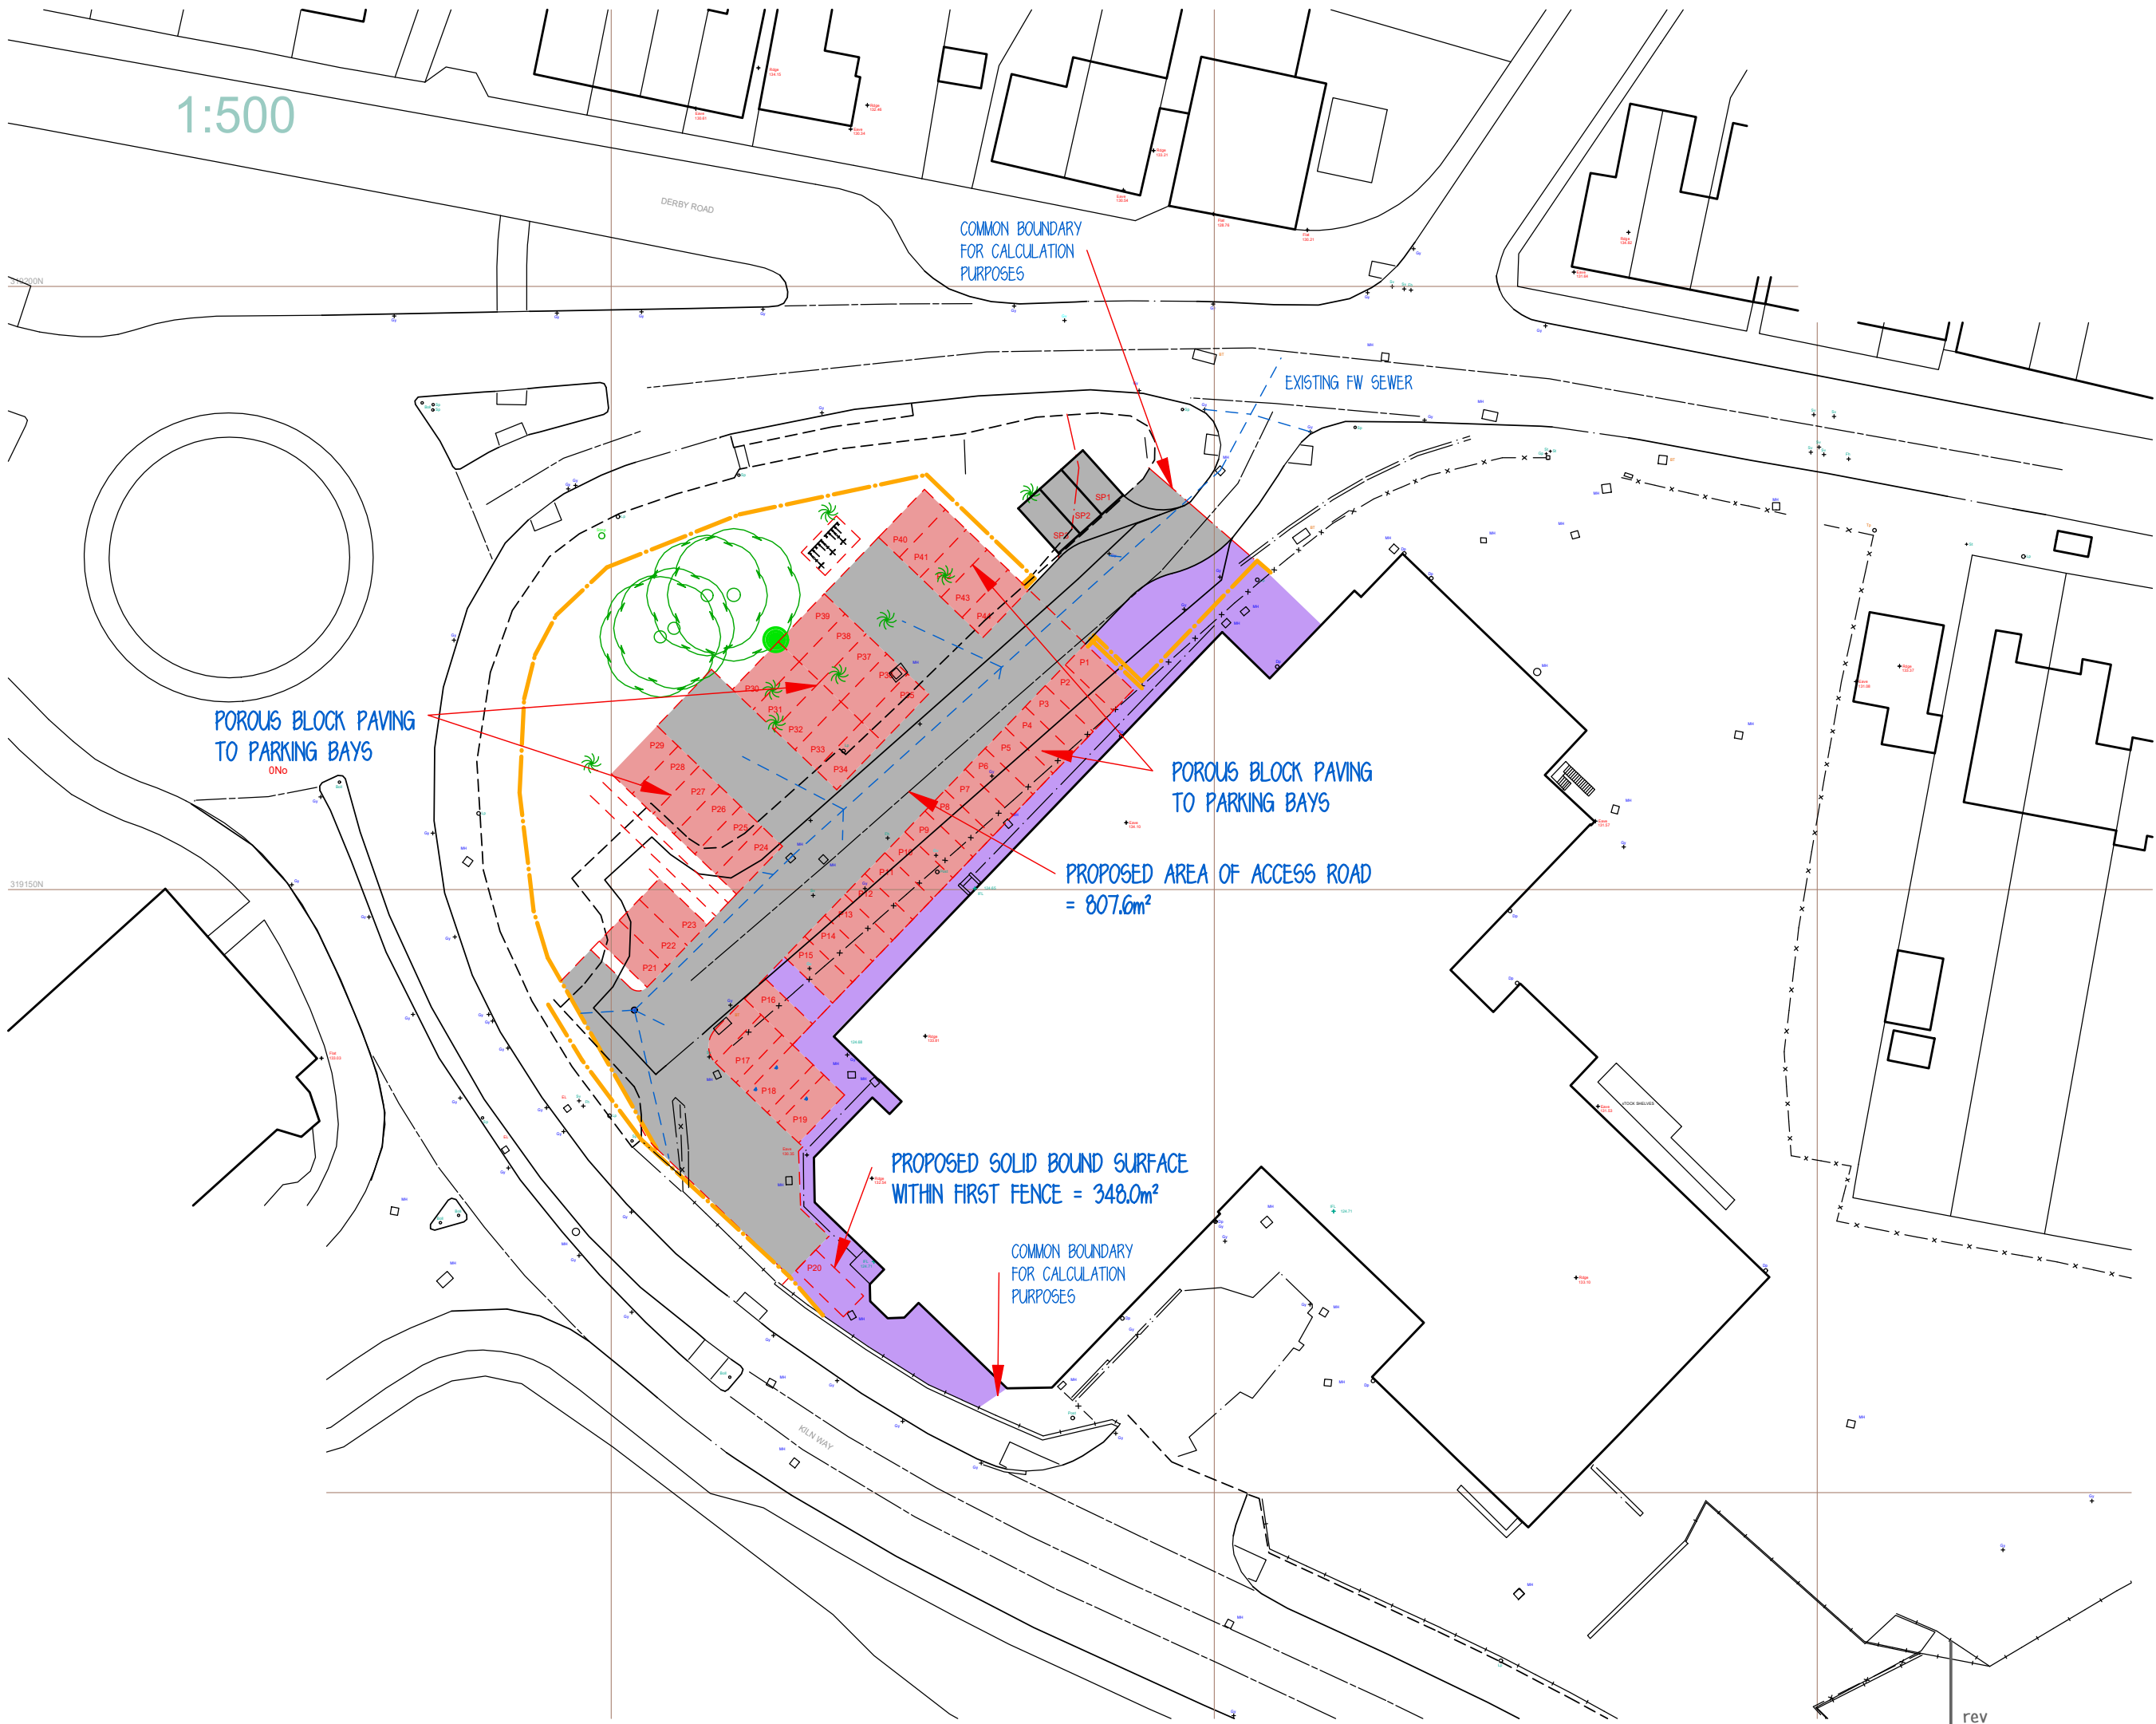

PROPOSED SOLID SURFACE AREA CALCULATED TO
COMMON BOUNDARY FOR CALCULATION
PURPOSES = 1155.6m²



202 woodville road hartshorne swadlincote derbyshire de11 7ex
tel - 01283 226771 e-mail - mail@sgdesignstudio.co.uk

drawing
Comparison Of Solid Surface Areas
project
**Kiln Way
Woodville
Swadlincote**

client
DE11 8EA

First Fence Ltd

date 21/05/2021 revision D 09/03/2022

scale 1:50 1:100 1:500 & 1:1250 at a1 size

drawing number
222-30-13D

printed 21/05/2021 name 222-30-13 rev D 09/03/2022

